



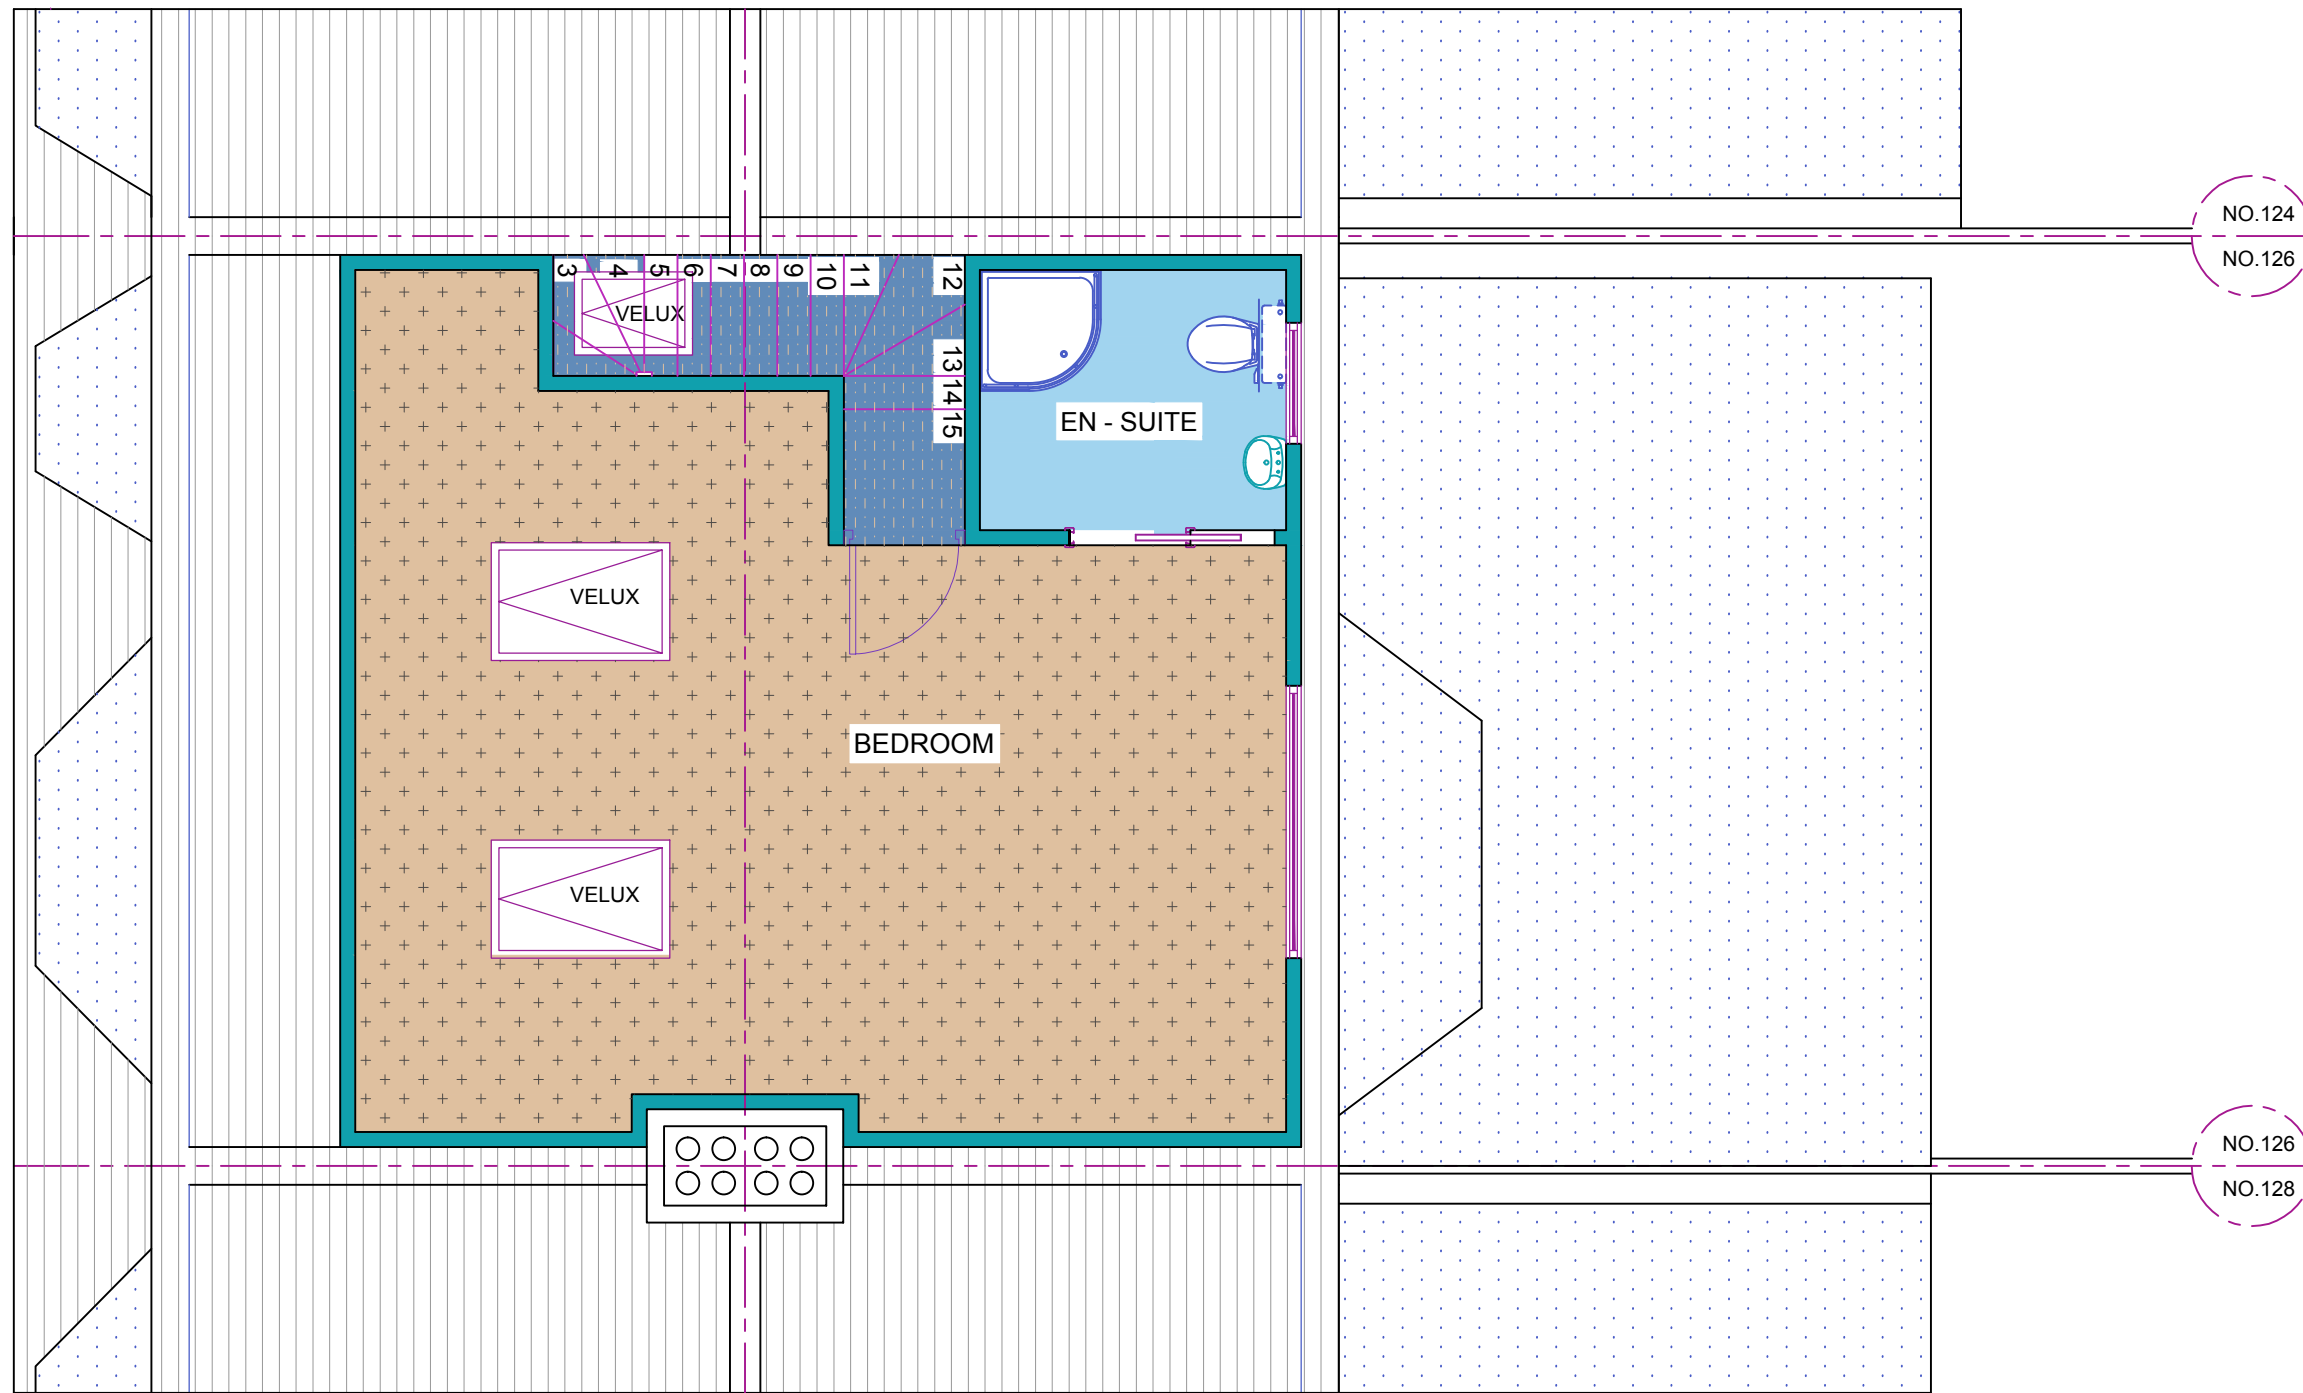

PROPOSED LOFT PLAN

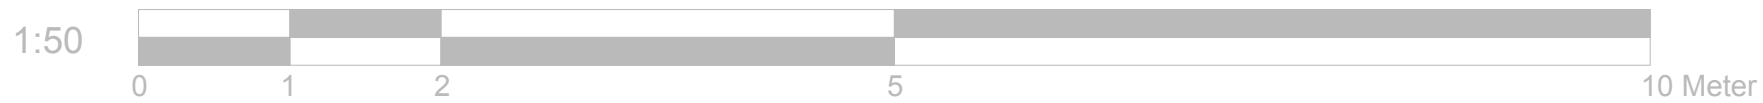

REFERENCE DRAWINGS		GENERAL NOTES This drawing is for planning use only do not use this drawing for any purpose other than that for which it was issued. Structural Design and Building Control Approval is required before construction commences. This drawing is subject to copyright do not reproduce this drawing without prior permission.	No	DATE	REVISION	BY	CHK	CONSULTANT	 Trendy Loft Conversions Tel: 020 8351 6536 www.trendylofts.co.uk	DRAWN SV	CLIENT/PROJECT 126 WOODSIDE ROAD	DRAWING No. D04
										CHECKED A.R		
										PROJECT NO.	TITLE PROPOSED LOFT PLAN	SCALE: 1:50 @A3
												DATE: 26-05-2021