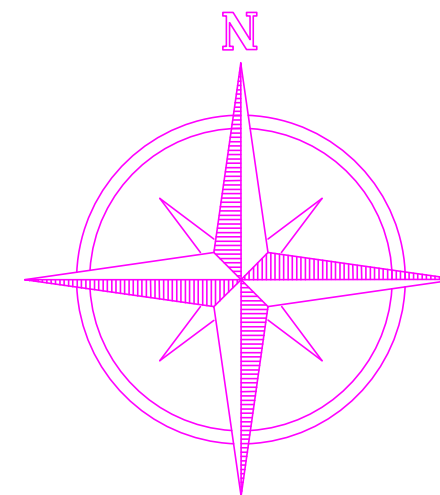
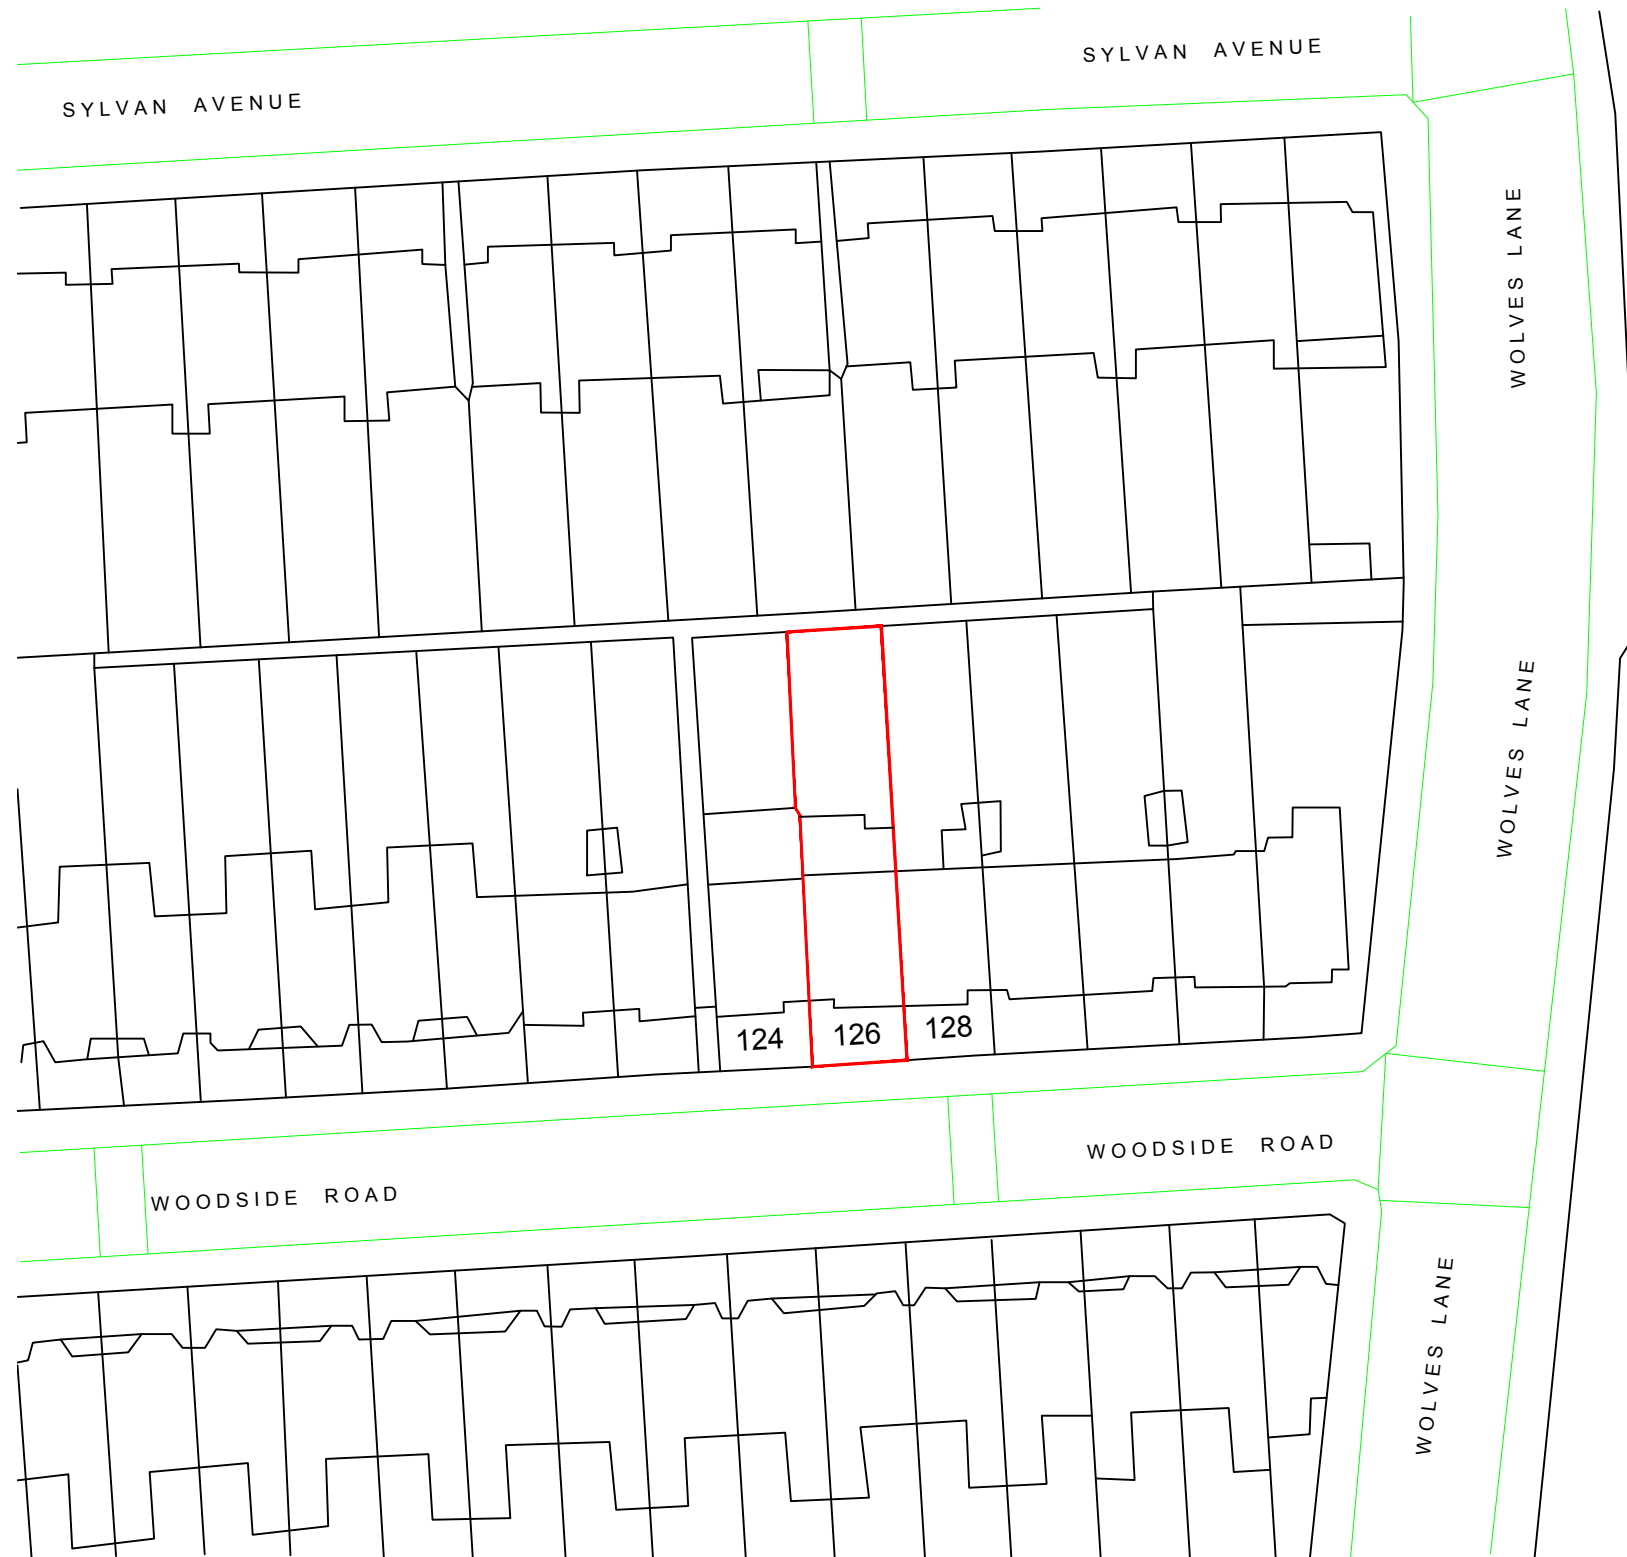


BLOCK PLAN

SCALE: 1:500

REFERENCE	DRAWINGS	GENERAL NOTES	No	DATE	REVISION	BY	CHK	CONSULTANT	 Trendy Loft Conversions Tel: 020 8351 6536 www.trendylofts.co.uk	DRAWN SV	CLIENT/PROJECT	DRAWING No.
		This drawing is for planning use only do not use this drawing for any purpose other than that for which it was issued.								CHECKED A.R	126 WOODSIDE ROAD	D11
		Structural Design and Building Control Approval is required before construction commences.								PROJECT NO.	TITLE	SCALE: 1:500 @A3
		This drawing is subject to copyright do not reproduce this drawing without prior permission.									BLOCK PLAN	DATE: 26.11.2022