

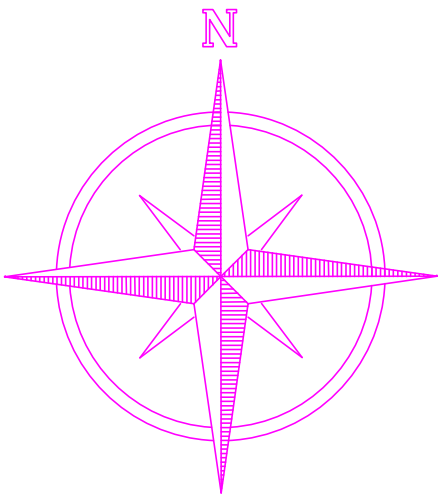


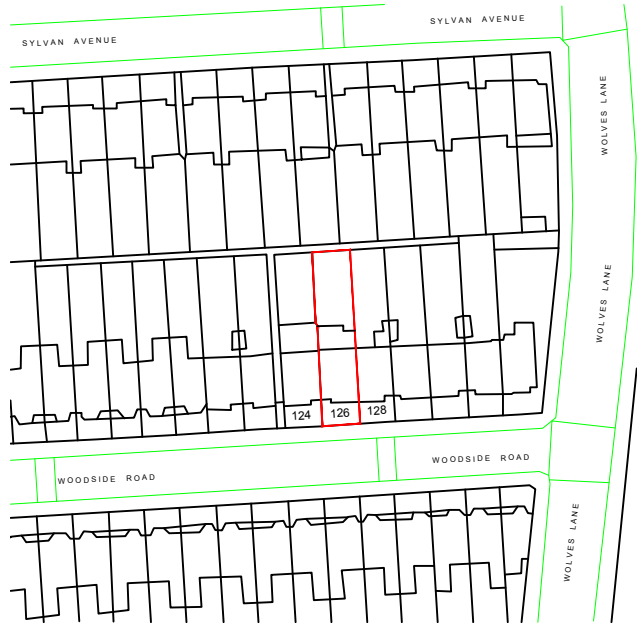

LOCATION PLAN

SCALE: 1:1250

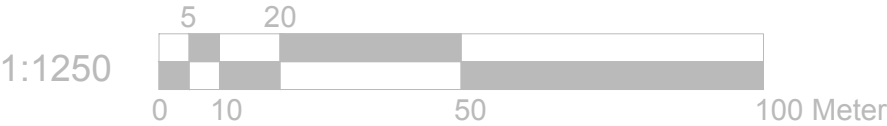

REFERENCE DRAWINGS		GENERAL NOTES This drawing is for planning use only do not use this drawing for any purpose other than that for which it was issued. Structural Design and Building Control Approval is required before construction commences. This drawing is subject to copyright do not reproduce this drawing without prior permission.	No	DATE	REVISION	BY	CHK	CONSULTANT	DRAWN SV	CLIENT/PROJECT 126 WOODSIDE ROAD	DRAWING No. D12
									CHECKED A.R		SCALE: 1:1250 @A3
									PROJECT NO.	TITLE SITE LOCATION	DATE: 26.11.2022



Trendy Loft Conversions
Tel: 020 8351 6536
www.trendylofts.co.uk