



155a Hornsey Park Road, London N8 0JX

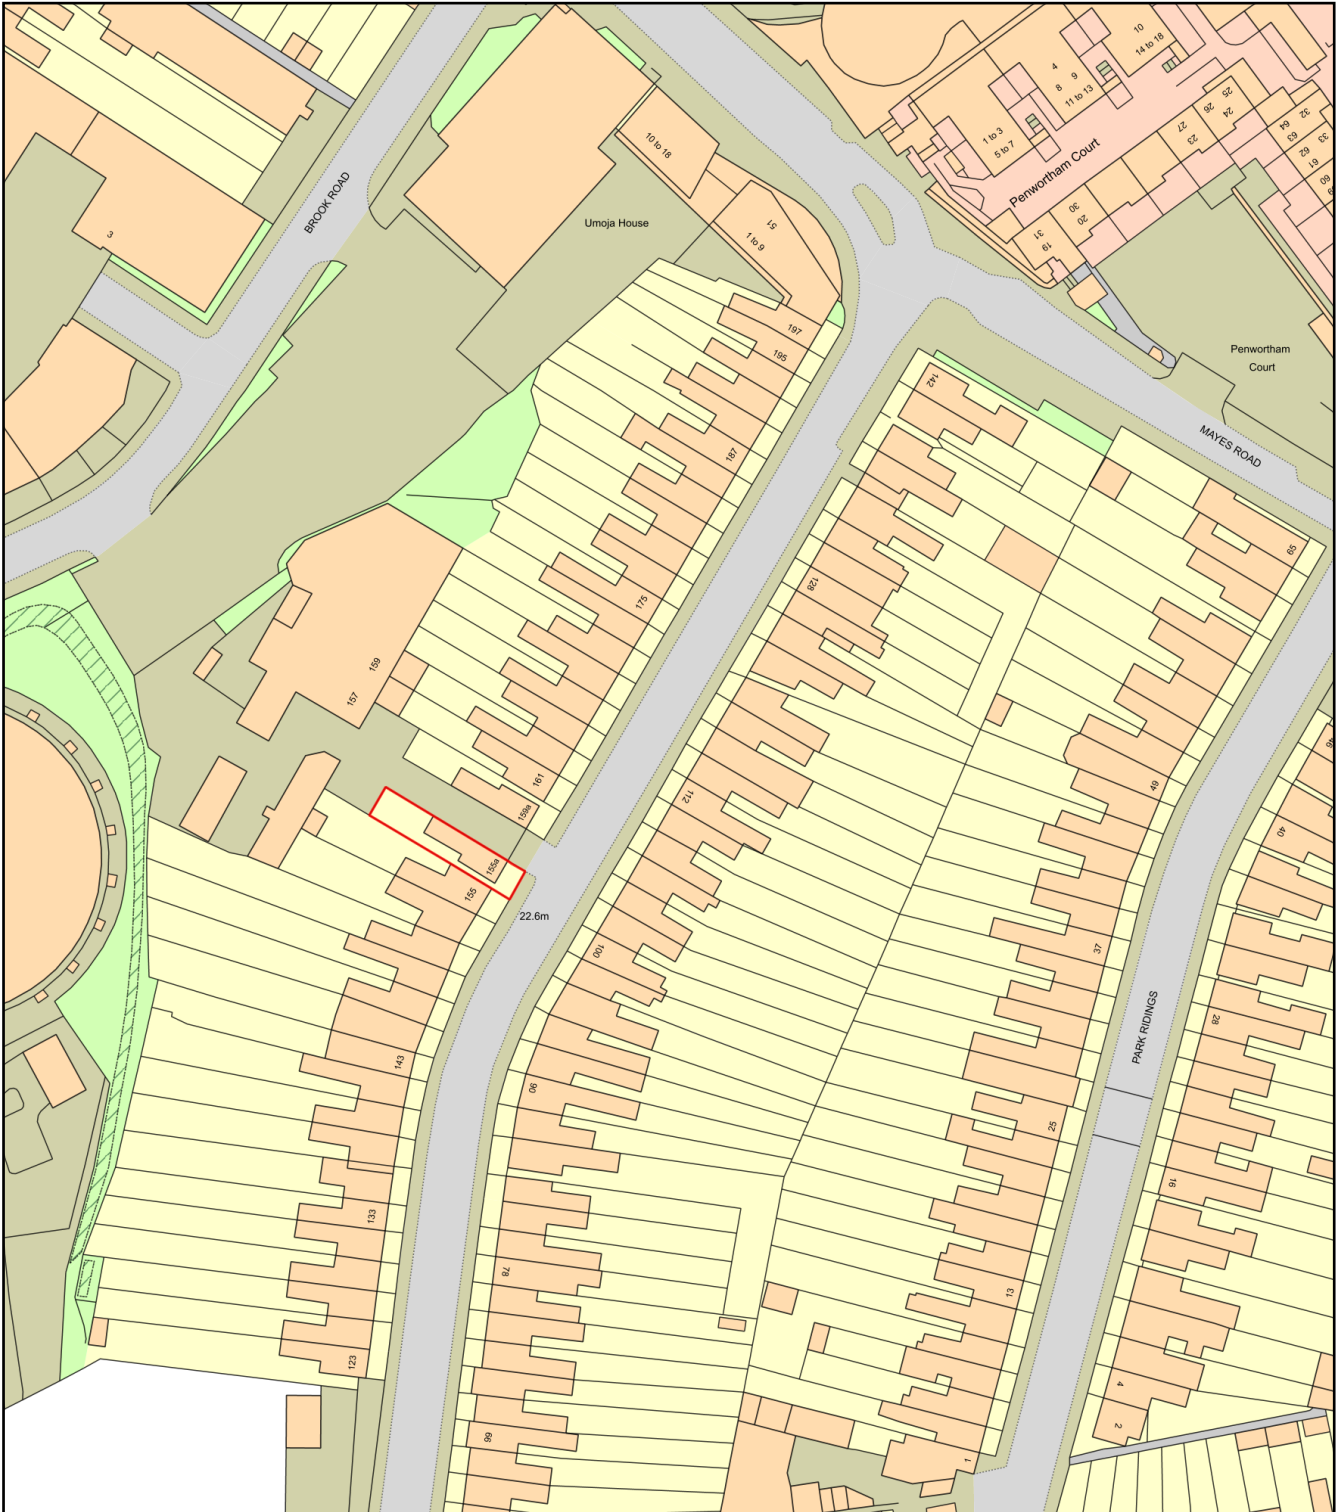

0 50
Metres

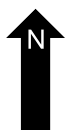

Plan Produced for: Domus Plan

Date Produced: 16 Feb 2023

Plan Reference Number: TQRQM23047130909722

Scale: 1:1250 @ A4