



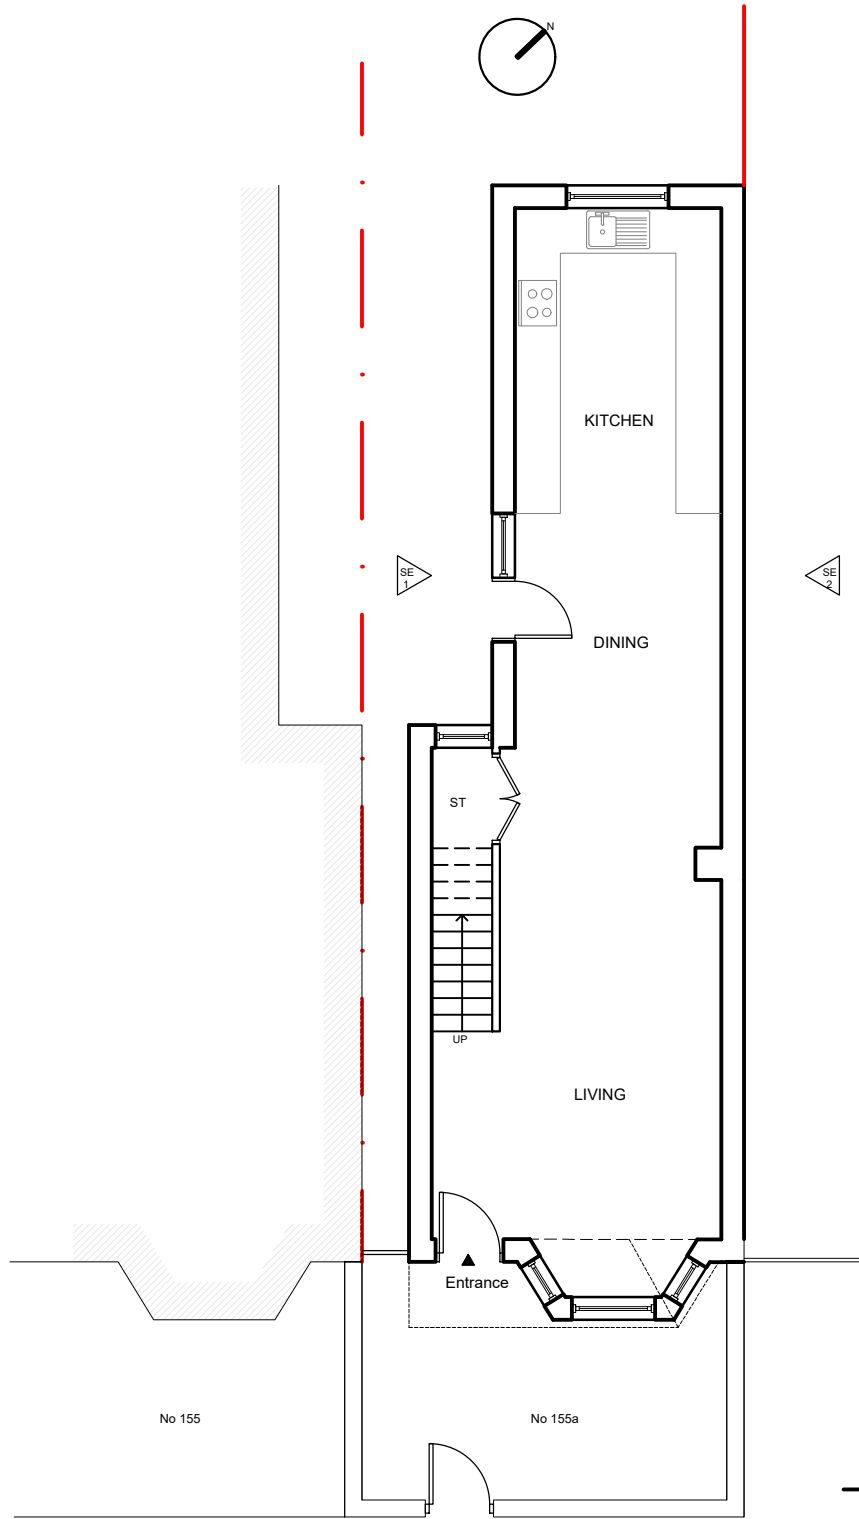


GROUND FLOOR PLAN EXISTING

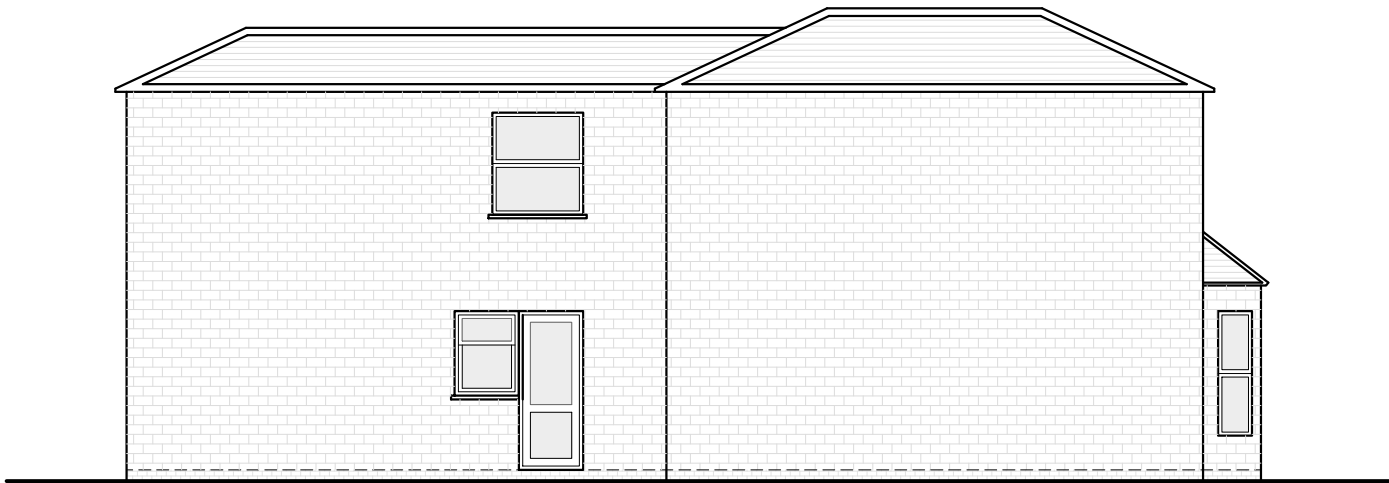

SIDE ELEVATION SE-1 EXISTING



FRONT ELEVATION EXISTING

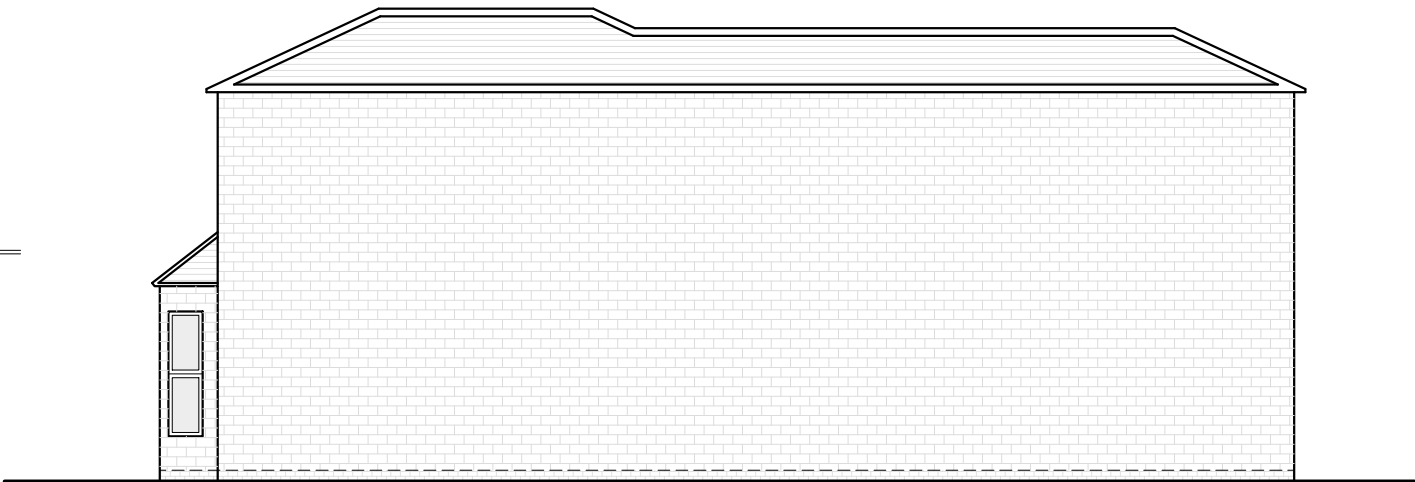

SIDE ELEVATION SE-2 EXISTING

Domus Plan ARCHITECTURAL & STRUCTURAL DESIGN 204 Seven Sisters Road, London N4 3NX T: +44(0)7835 986762 E: info@domusplan.co.uk www.domusplan.co.uk	Project	DP23.022	Status		PLANNING									Date	Apr 2023	
	Site Address	155a HORNSEY PARK ROAD LONDON N8 0JX	Drawing	Title	EXISTING PLANS									Scale	1:100 @ A3	
				No	23.022_PL_01	Rev: /										
	Project	PORCH					Rev	Date	Notes							
	00.51m1:1002m3m4m															