



view west from side access to neighbouring garages



view south showing application property and garage at LHS to be demolished




view south showing dilapidated garage to be demolished and access to neighbouring garages at side of property




view south from back garden



view north from back garden

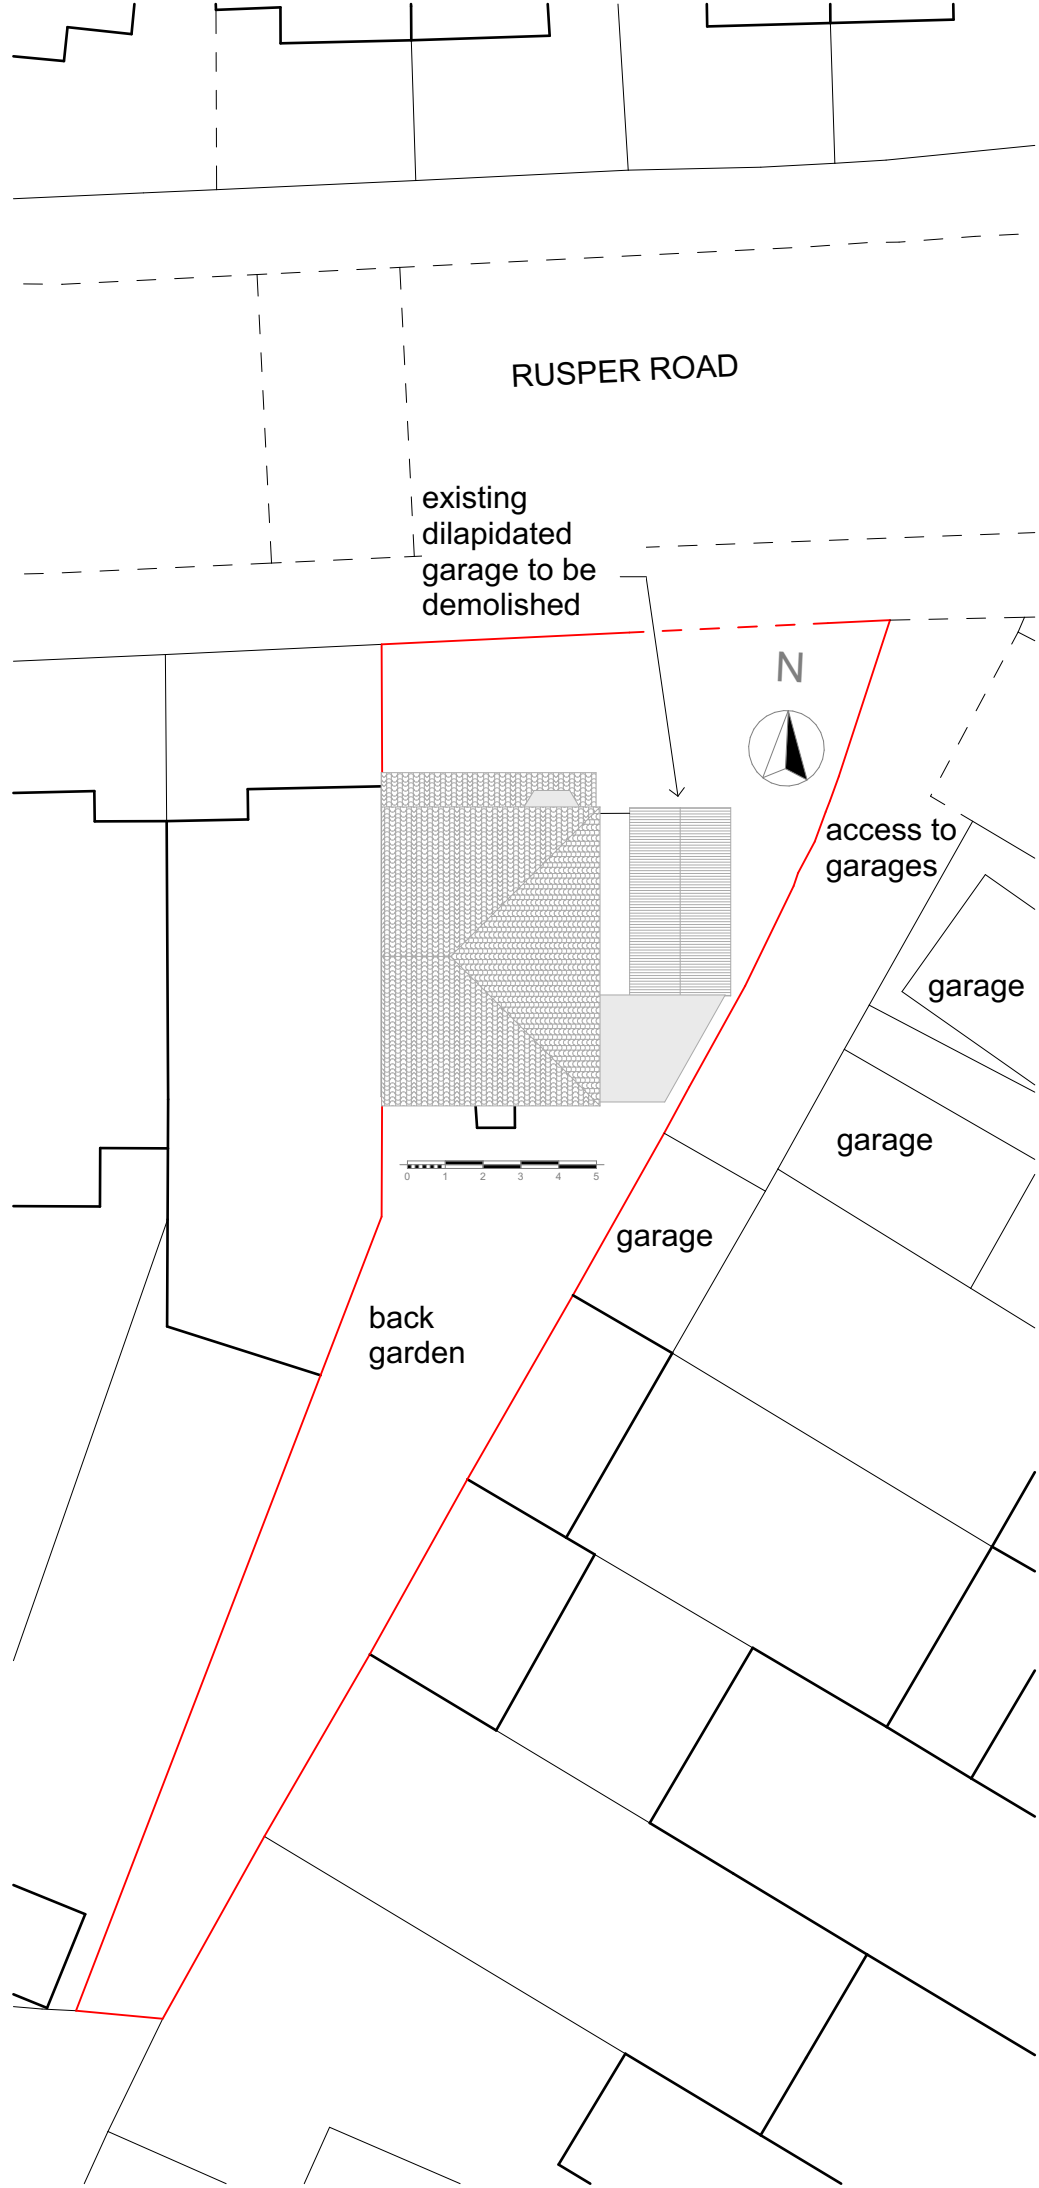

1 Block Plan Existing 1:200

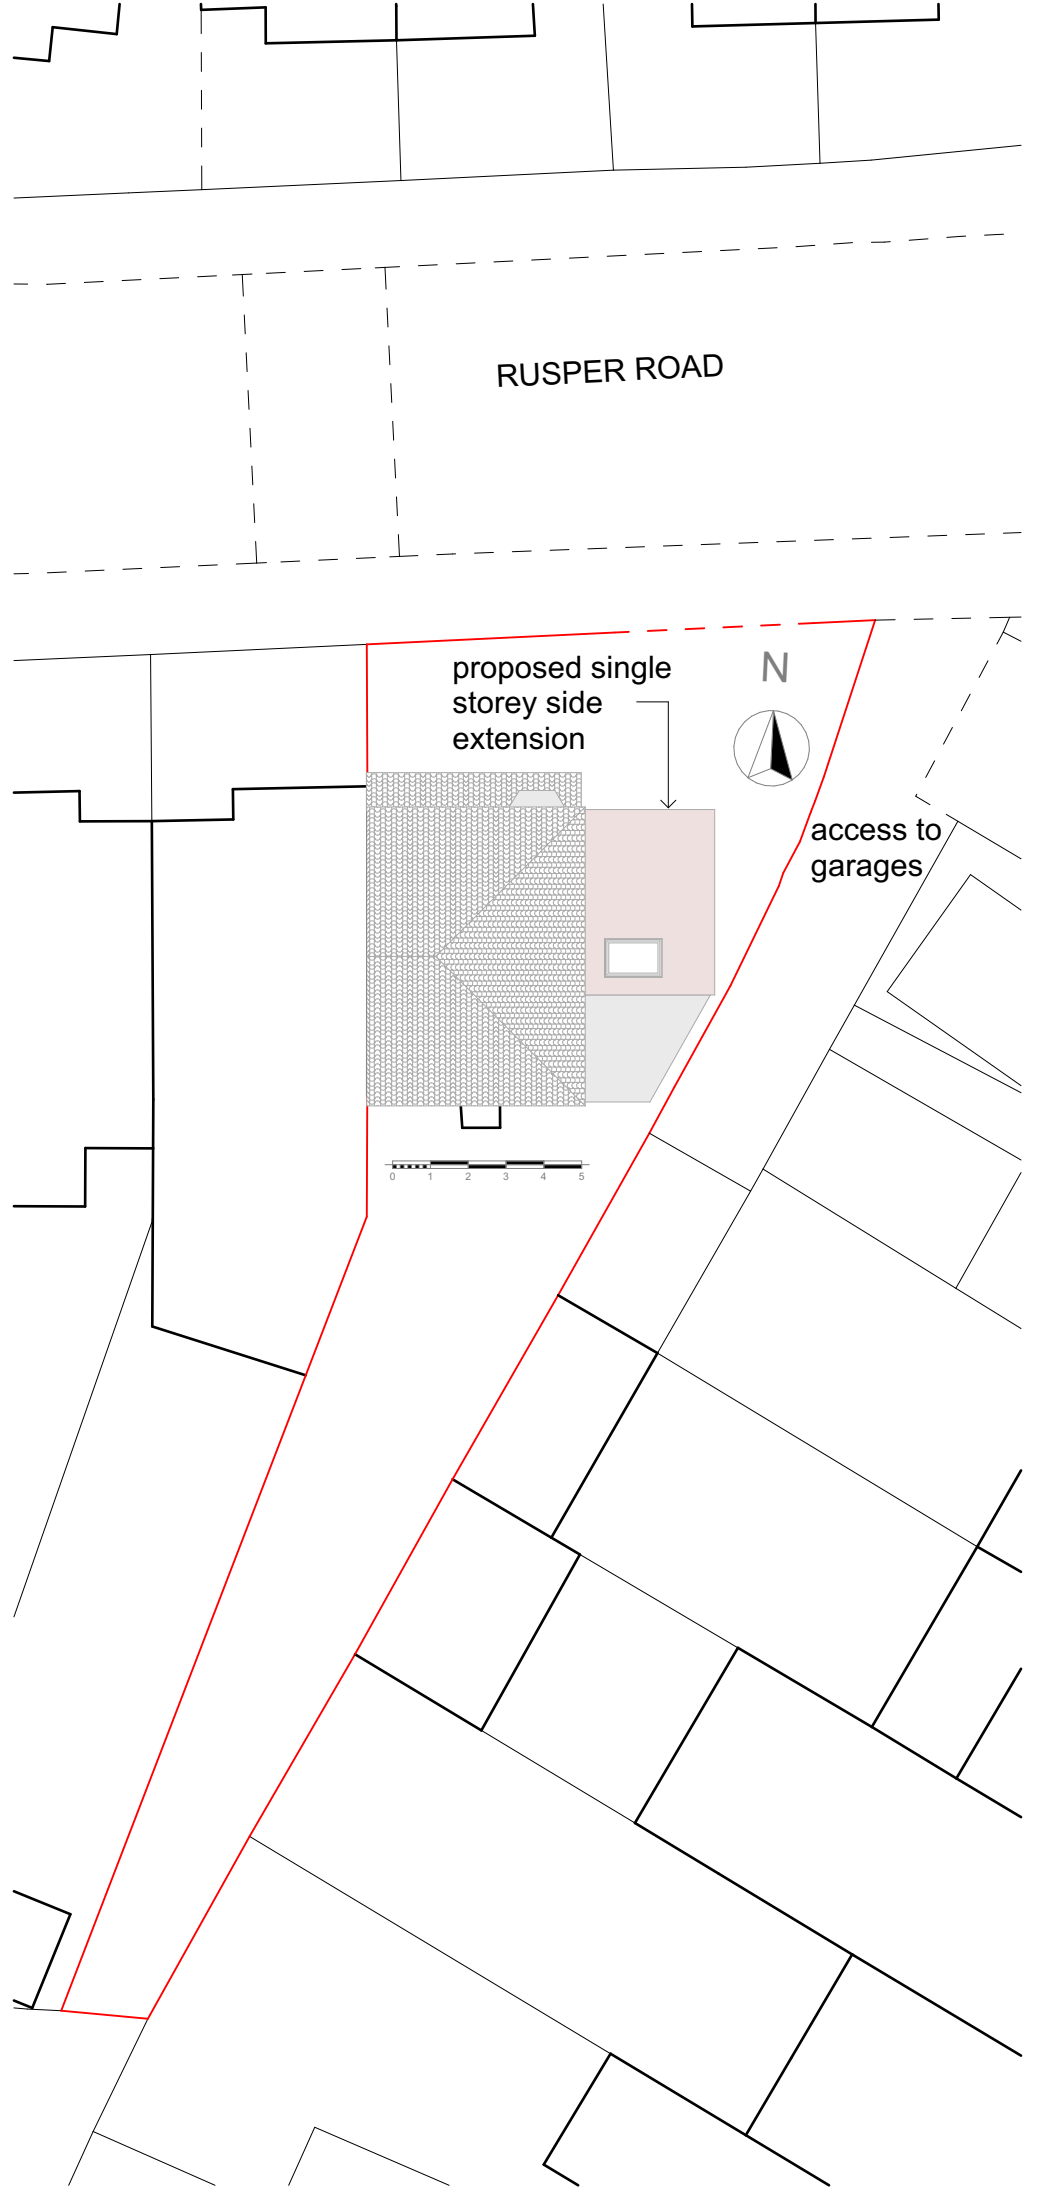

2 Block Plan Proposed 1:200



3 Location Plan 1:1250



view north from back garden

Matthew Squire Architect

Mobile 07904055111
E-mail masquire59@hotmail.com
Web www.matthewsquirearchitect.co.uk

client

Ms M. Hamano

project

Proposed Side Extension to
61 Rusper Road, Wood
Green, London N22 6RA

scale

1:200, 1:1250

date and time

11/05/2023 13:18

drawing

Location Plan Block
Plan Site Photographs

drawing number

2308 - 01