





1 GF-Ground Floor 1:50

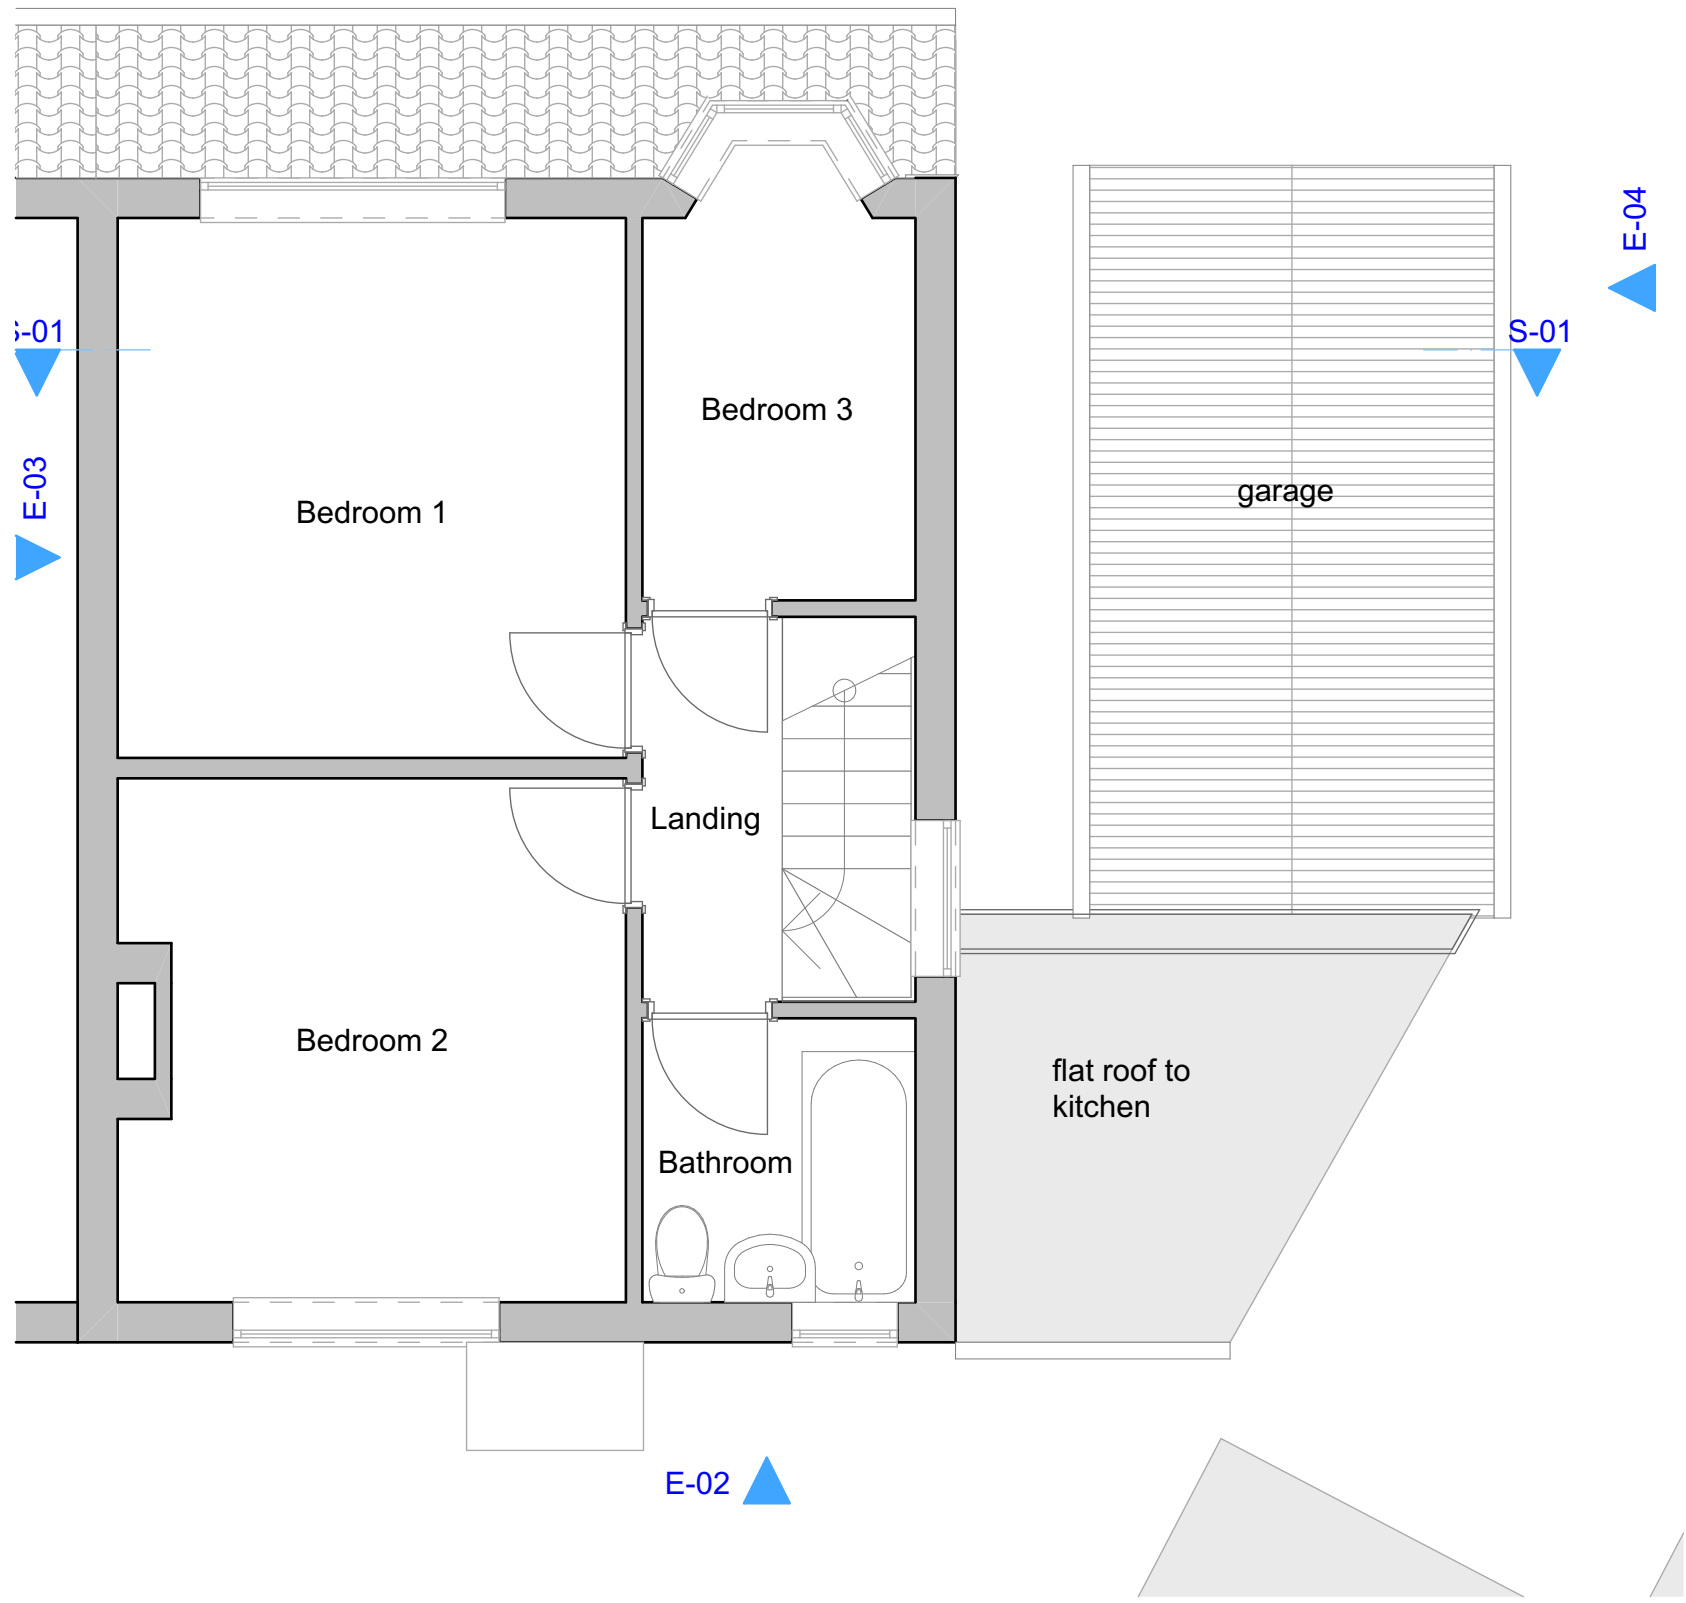

2 01-First Floor 1:50



E-01 Elevation 1:50

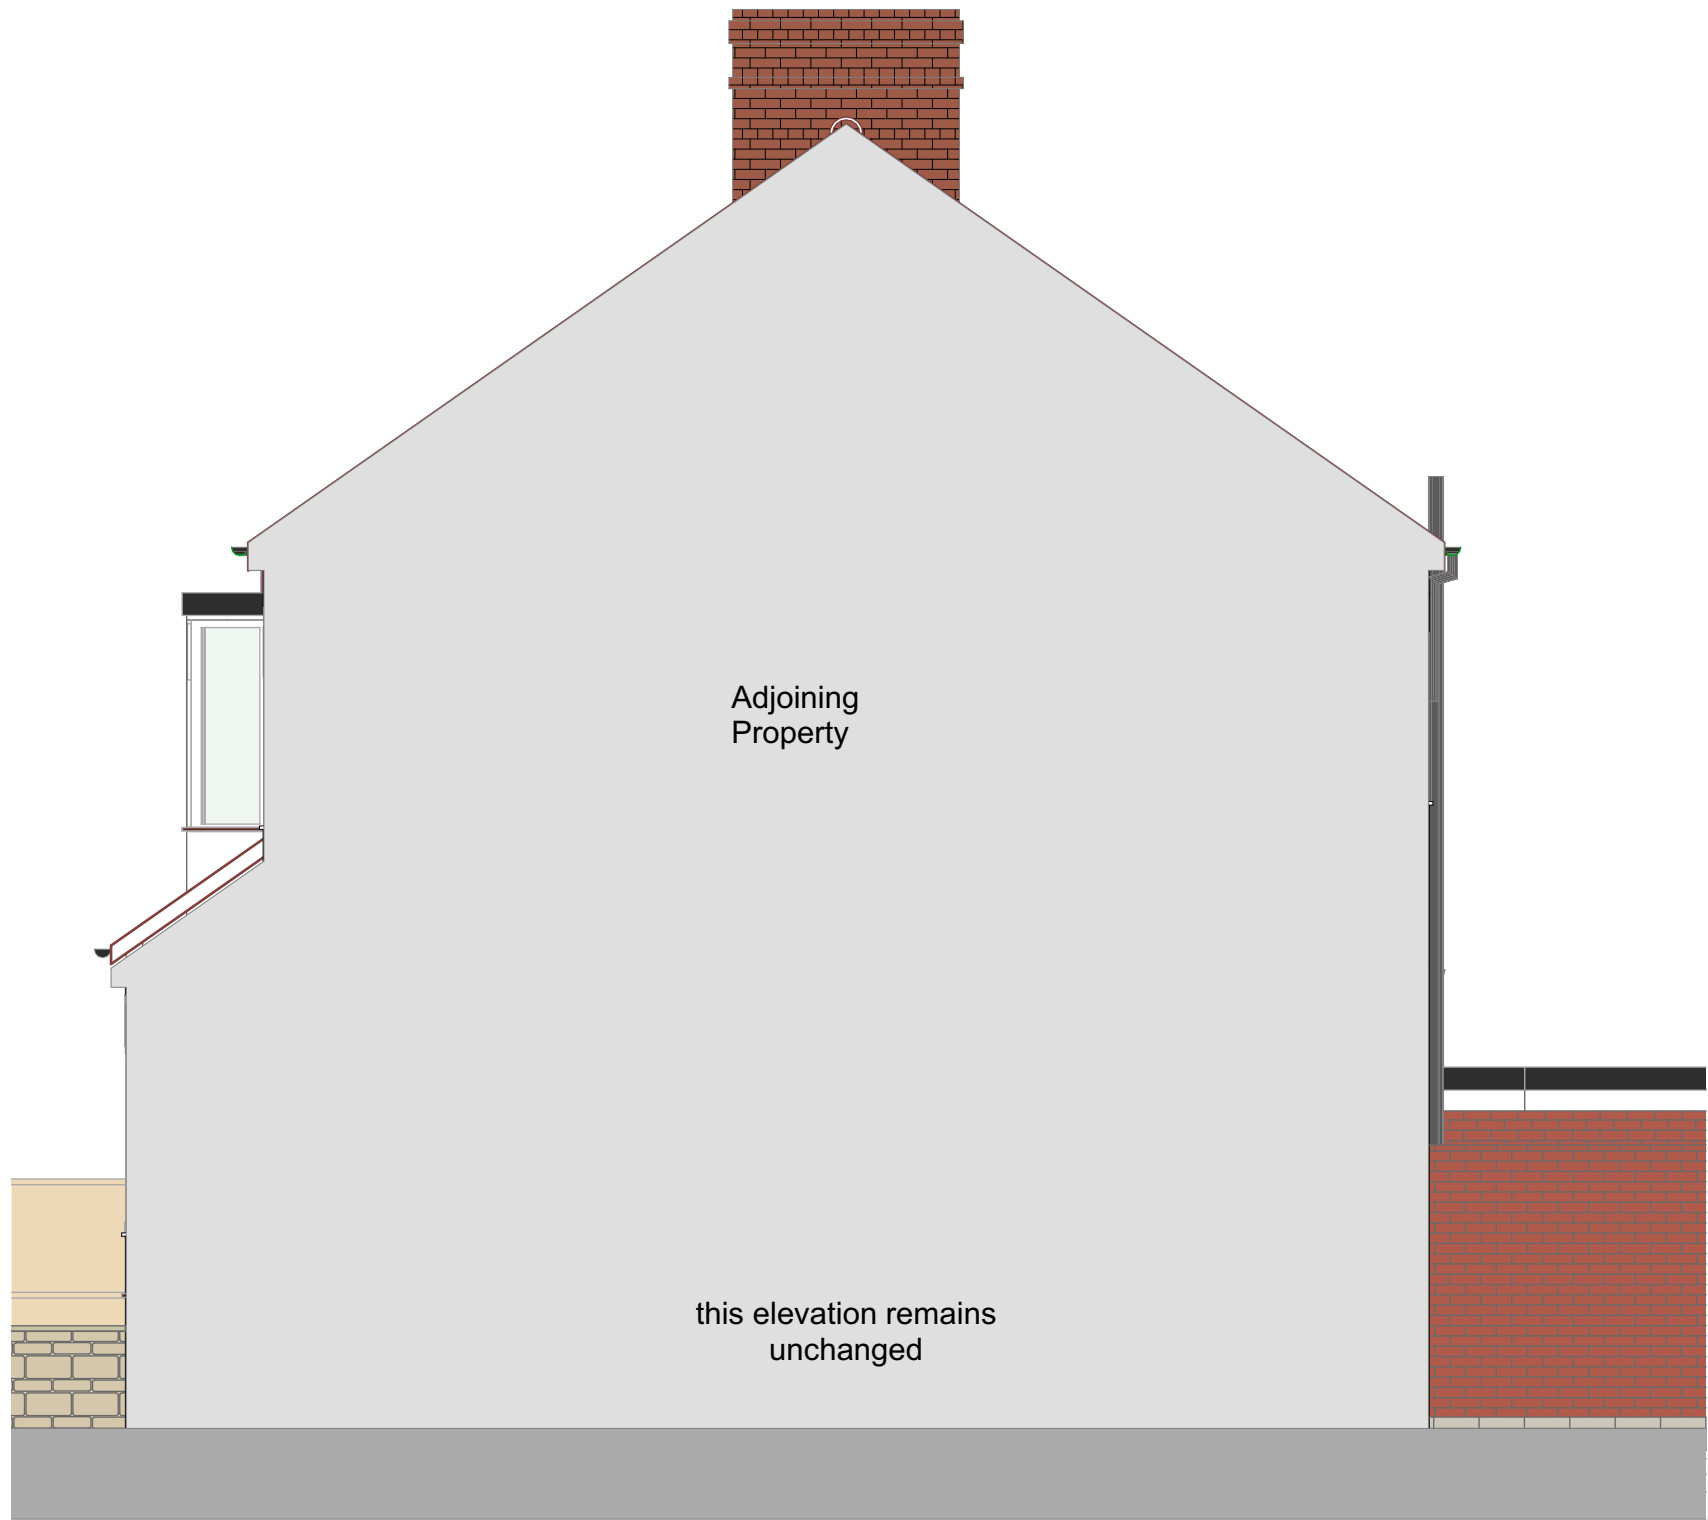

E-03 Elevation 1:50



E-02 Elevation 1:50



E-04 Elevation 1:50

Matthew Squire Architect

Mobile 07904055111
E-mail masquire59@hotmail.com
Web www.matthewsquirearchitect.co.uk

client

Ms M. Hamano

project

Proposed Side Extension to
61 Rusper Road, Wood
Green, London N22 6RA

scale

1:50

date and time

11/05/2023 14:17

drawing

Existing Plans and
Elevations

drawing number

2308 - 02