





E-01 E-01 Elevation 1:50

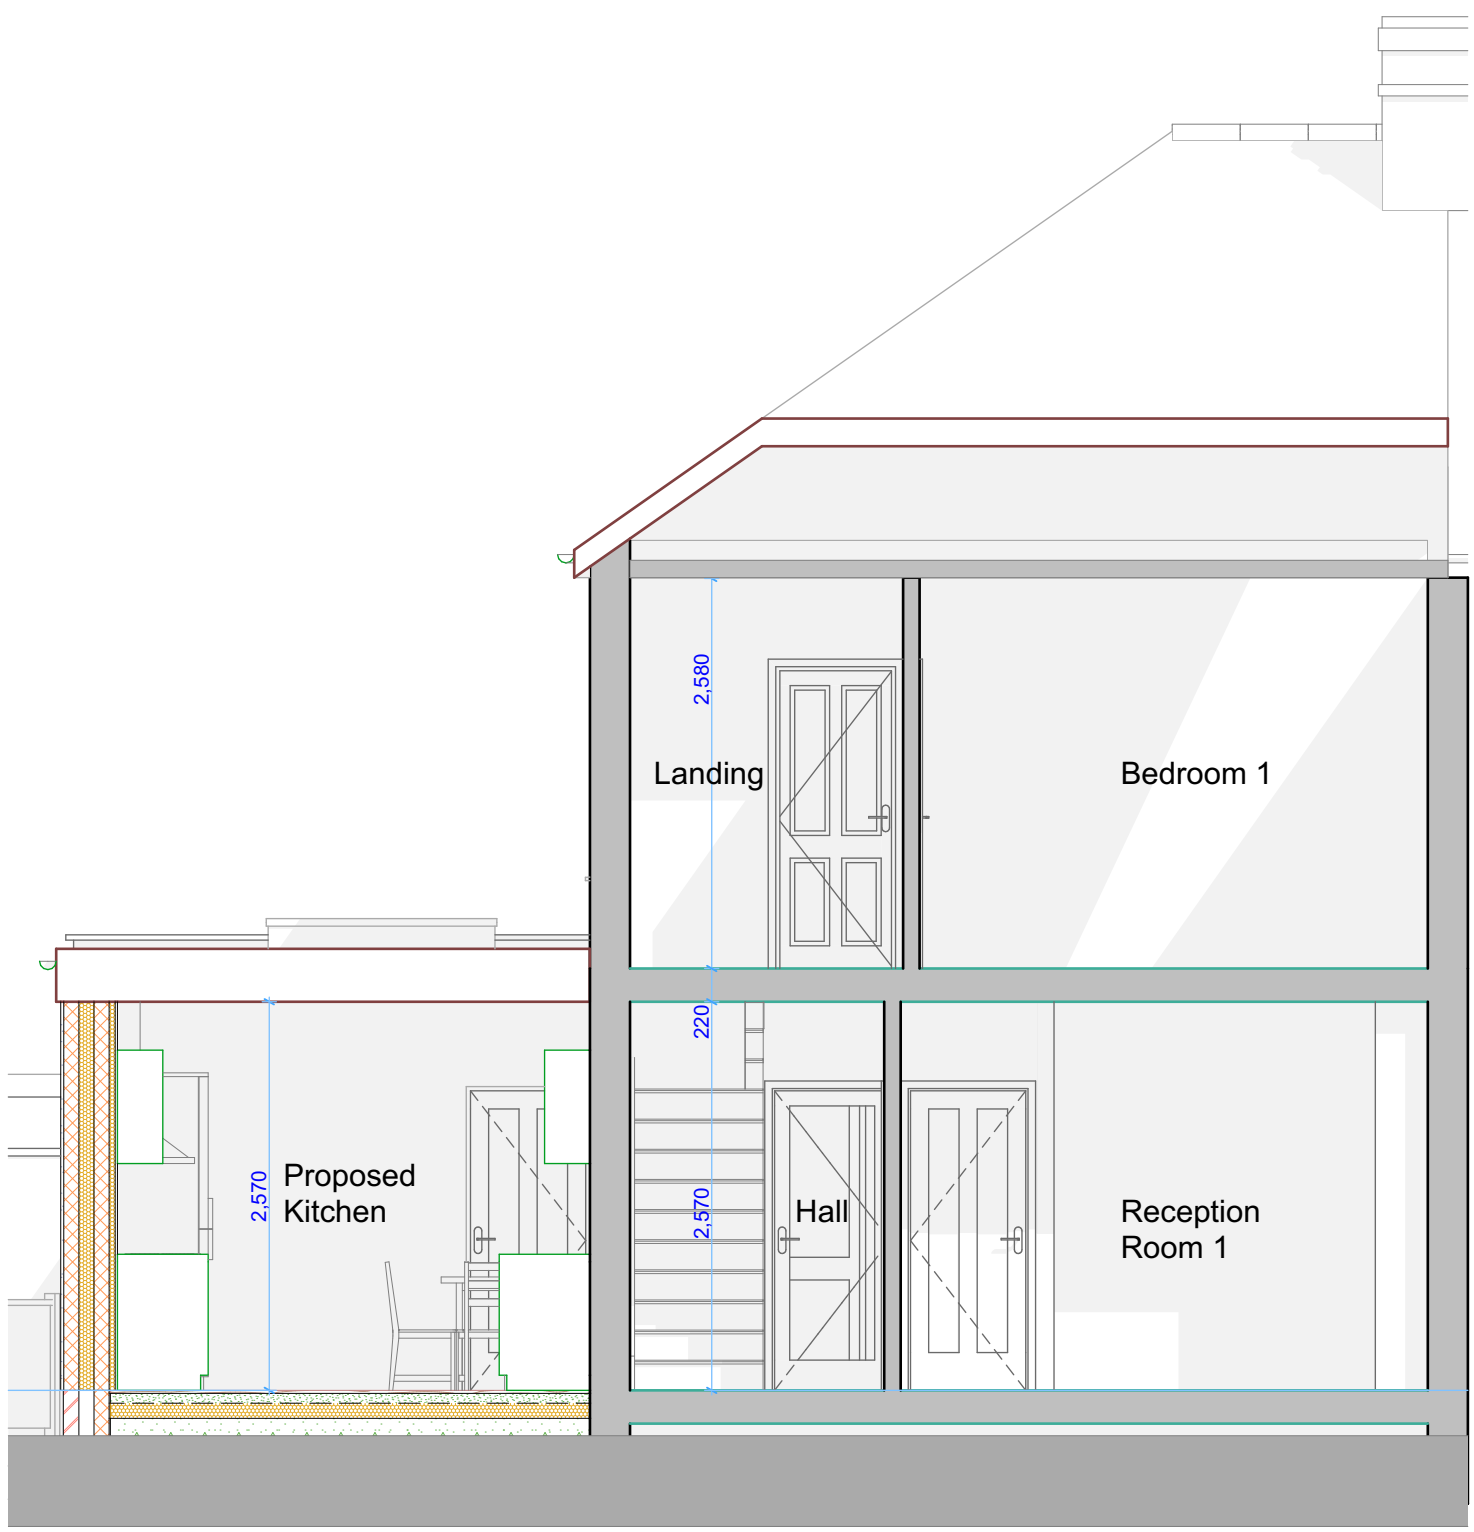


S-01 Building Section 1:50




E-02 E-02 Elevation 1:50

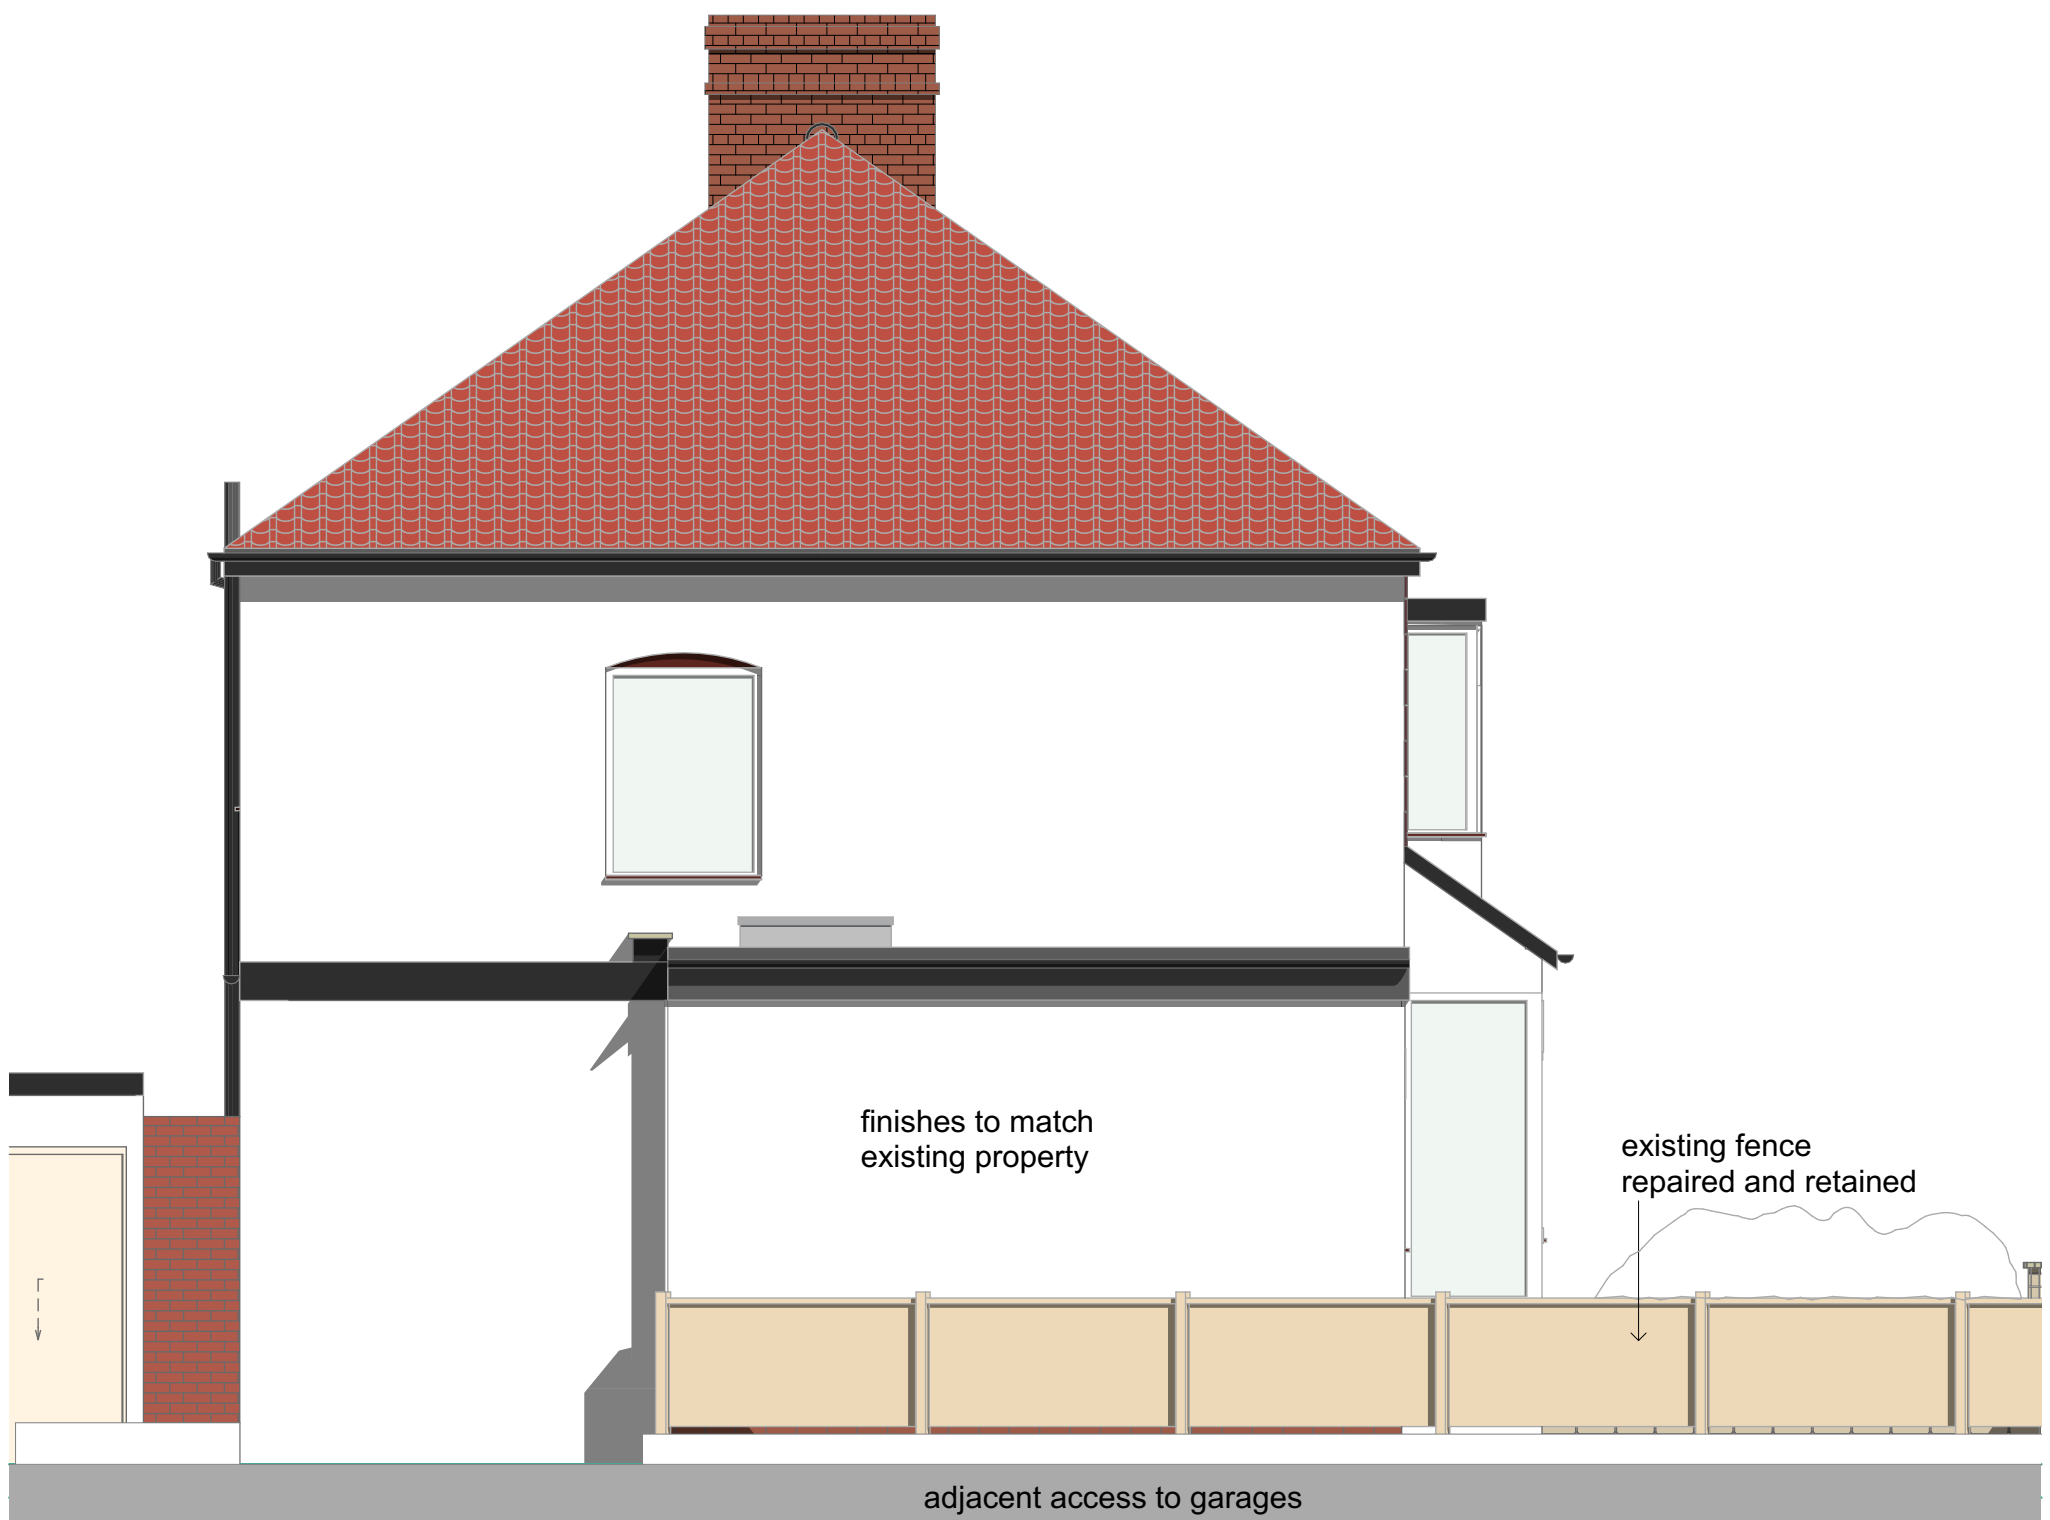

E-04 E-04 Elevation 1:50

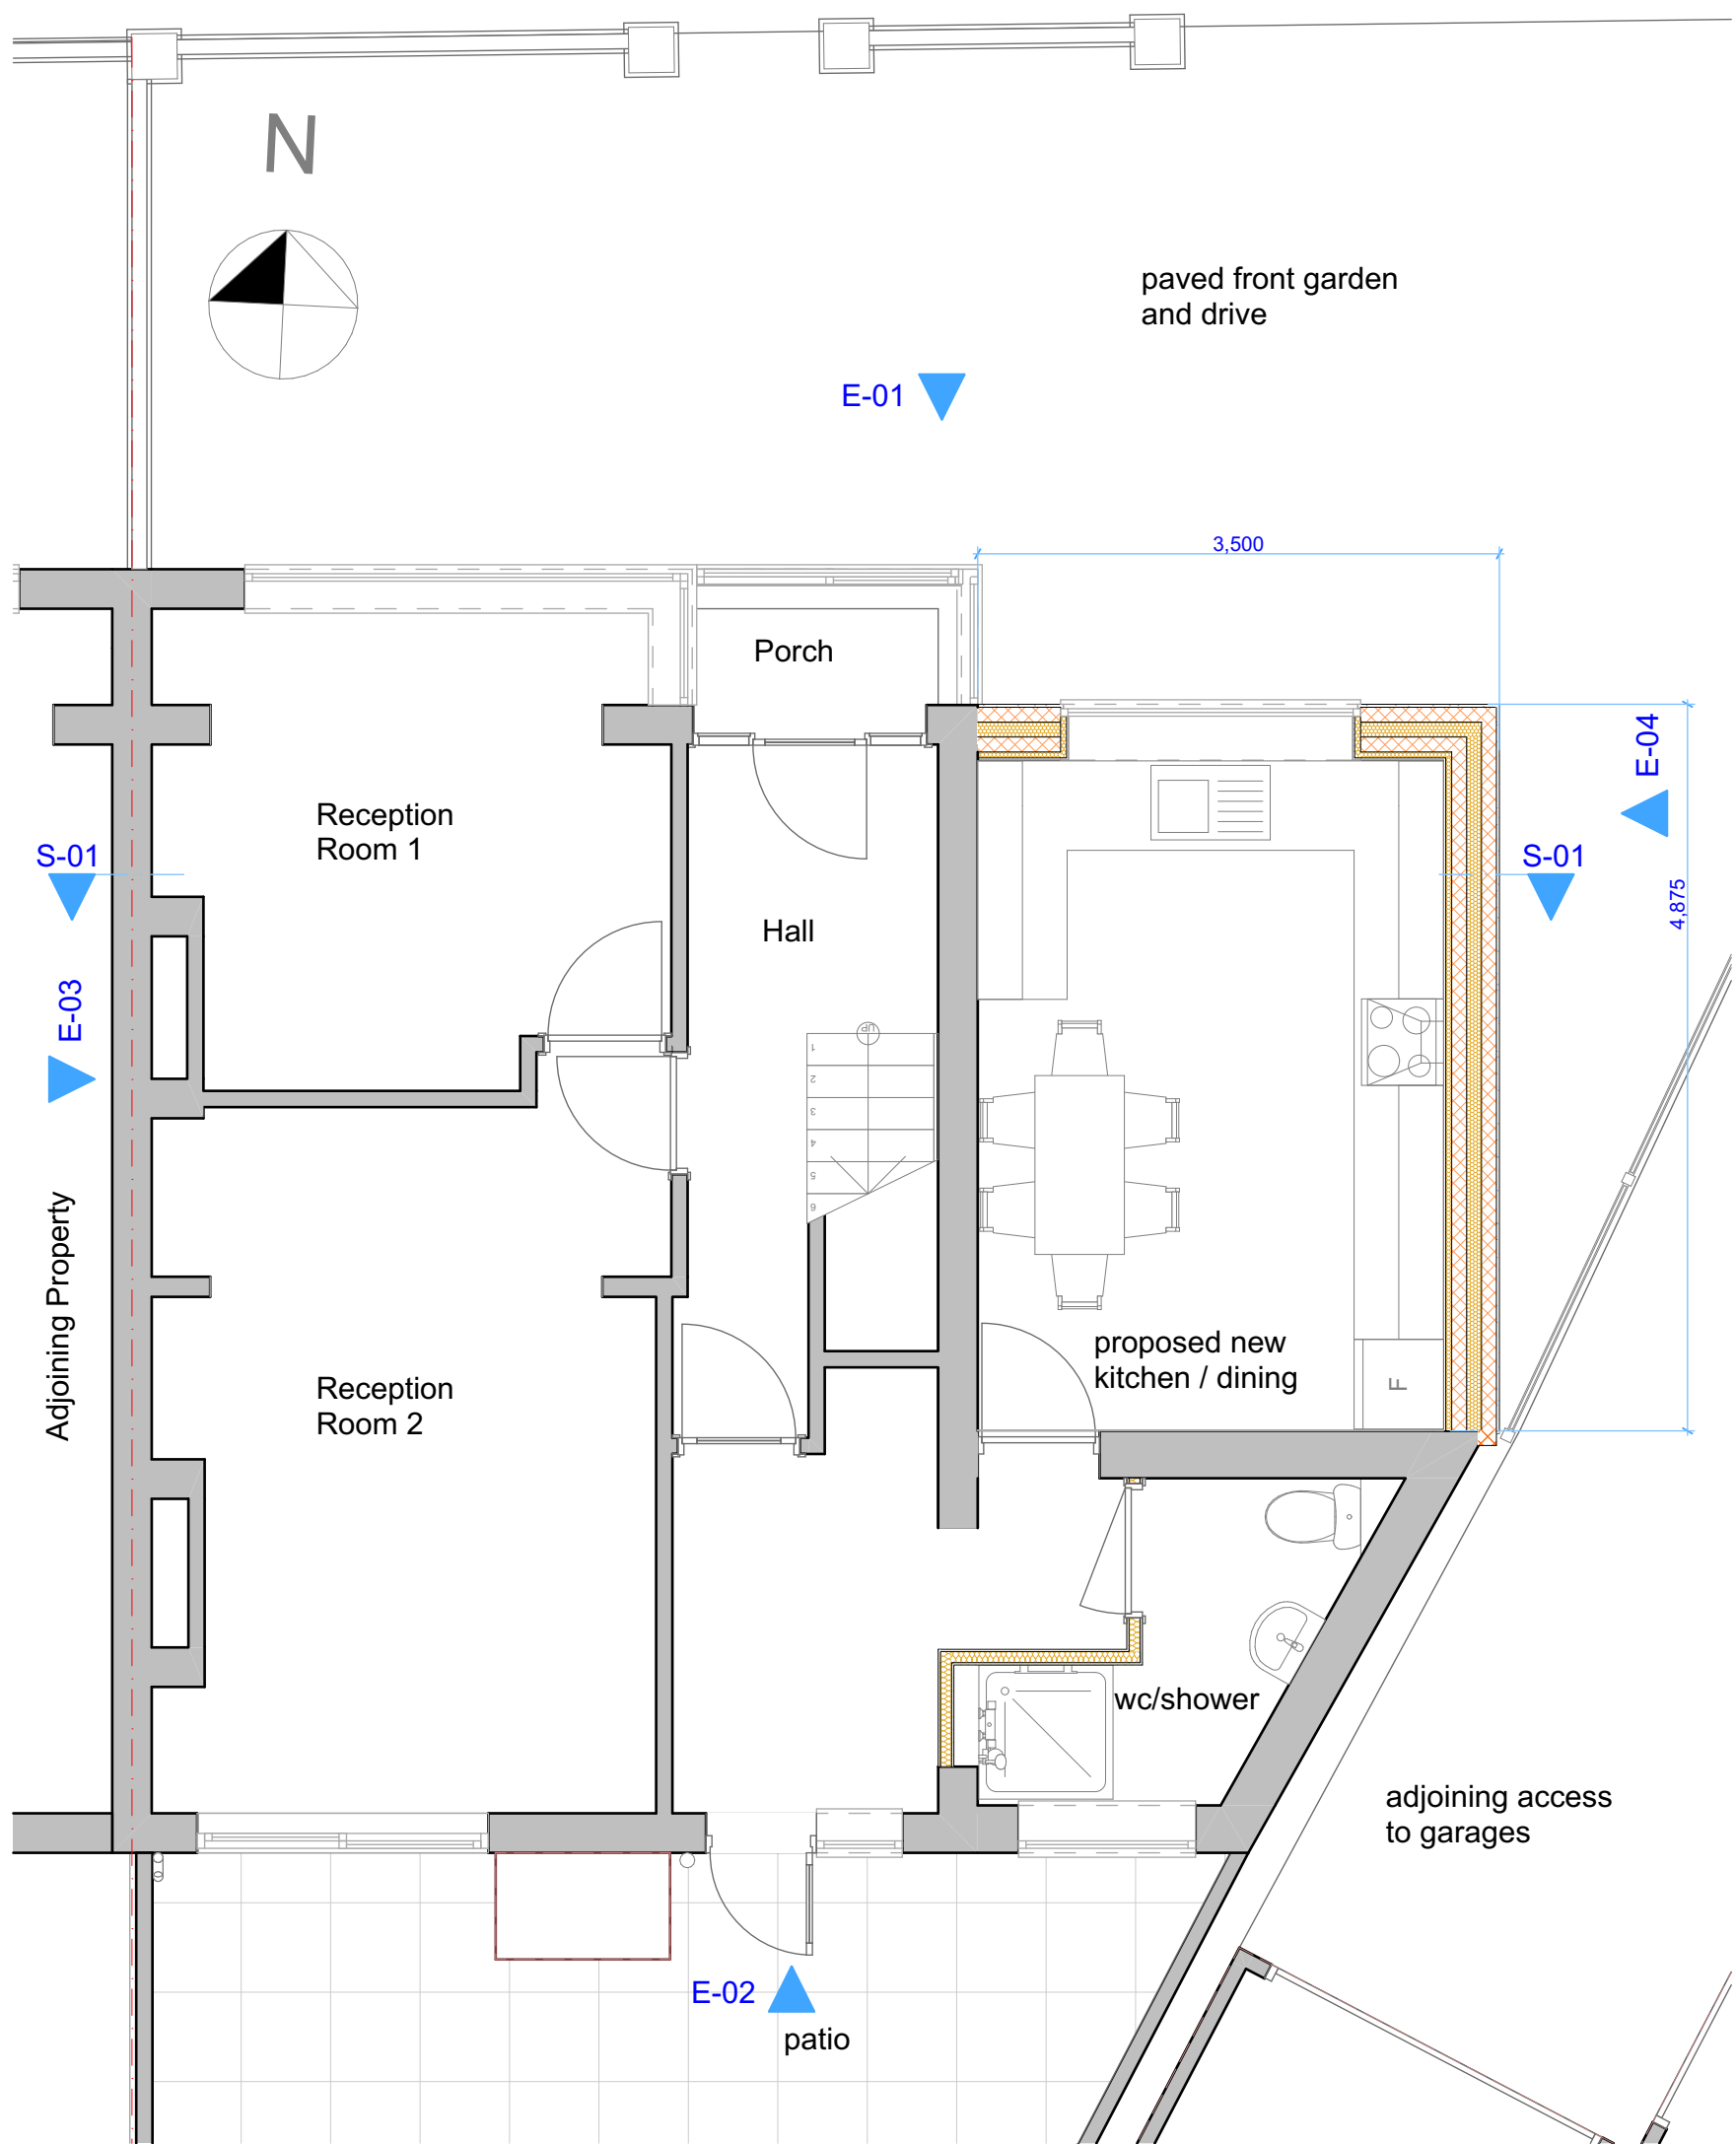

0. 0. GF-Ground Floor 1:50

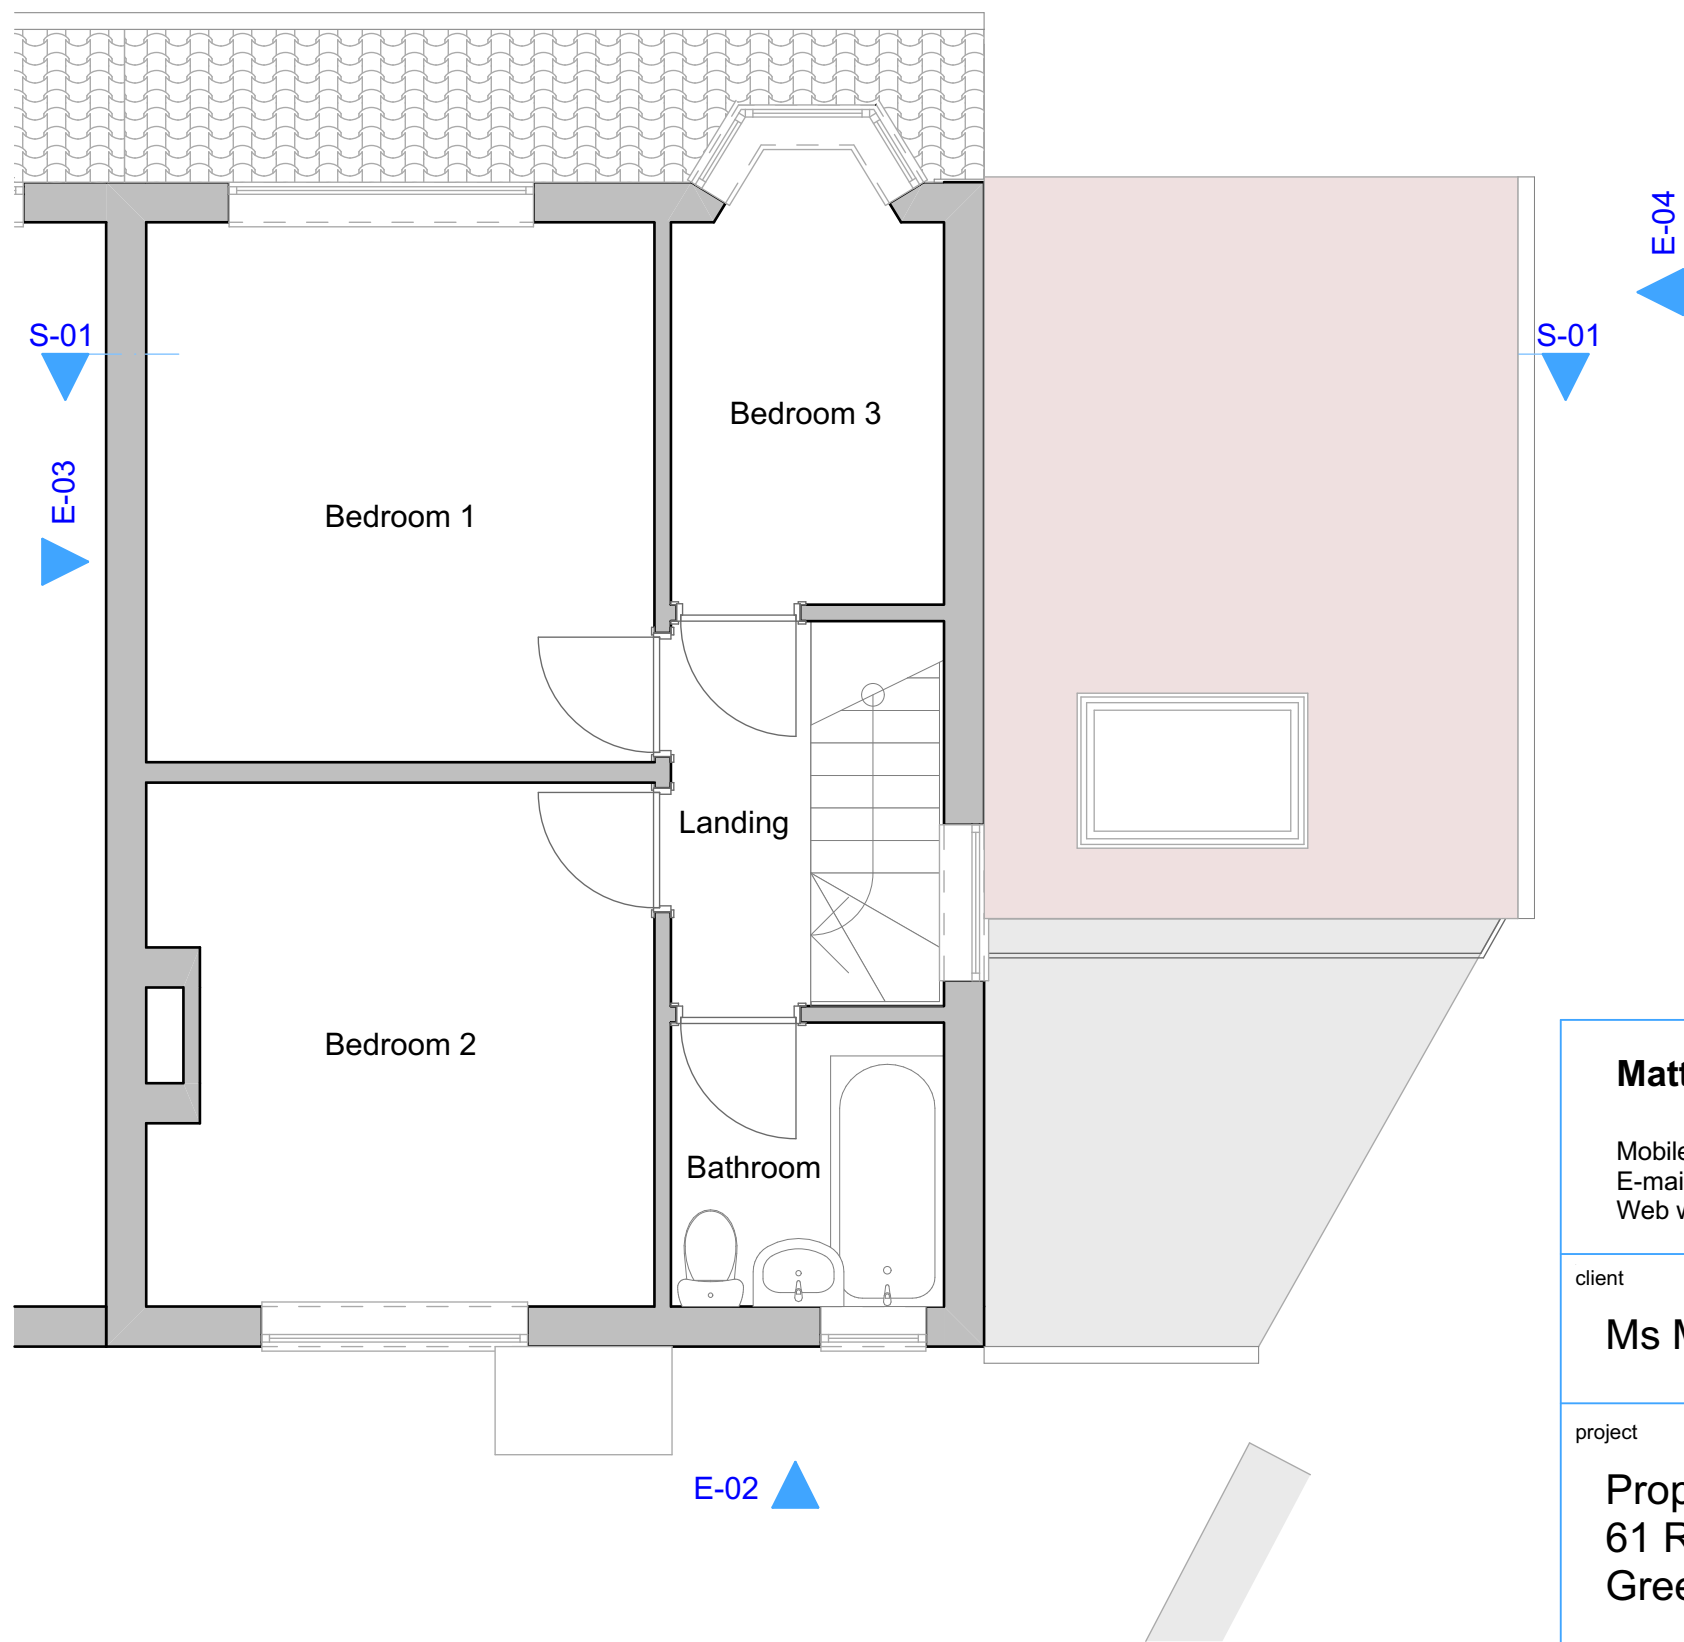

1. 1. 01-First Floor 1:50

Matthew Squire Architect Mobile 07904055111 E-mail masquire59@hotmail.com Web www.matthewsquirearchitect.co.uk	
client Ms M. Hamano	
project Proposed Side Extension to 61 Rusper Road, Wood Green, London N22 6RA	
scale 1:50	date and time 11/05/2023 14:17
drawing Proposed Plans Elevations Section	drawing number 2308 - 03