


1
BG11-03 11 Bruce Grove Existing Boundary Elevation
1:50@A3; 1:25@A1

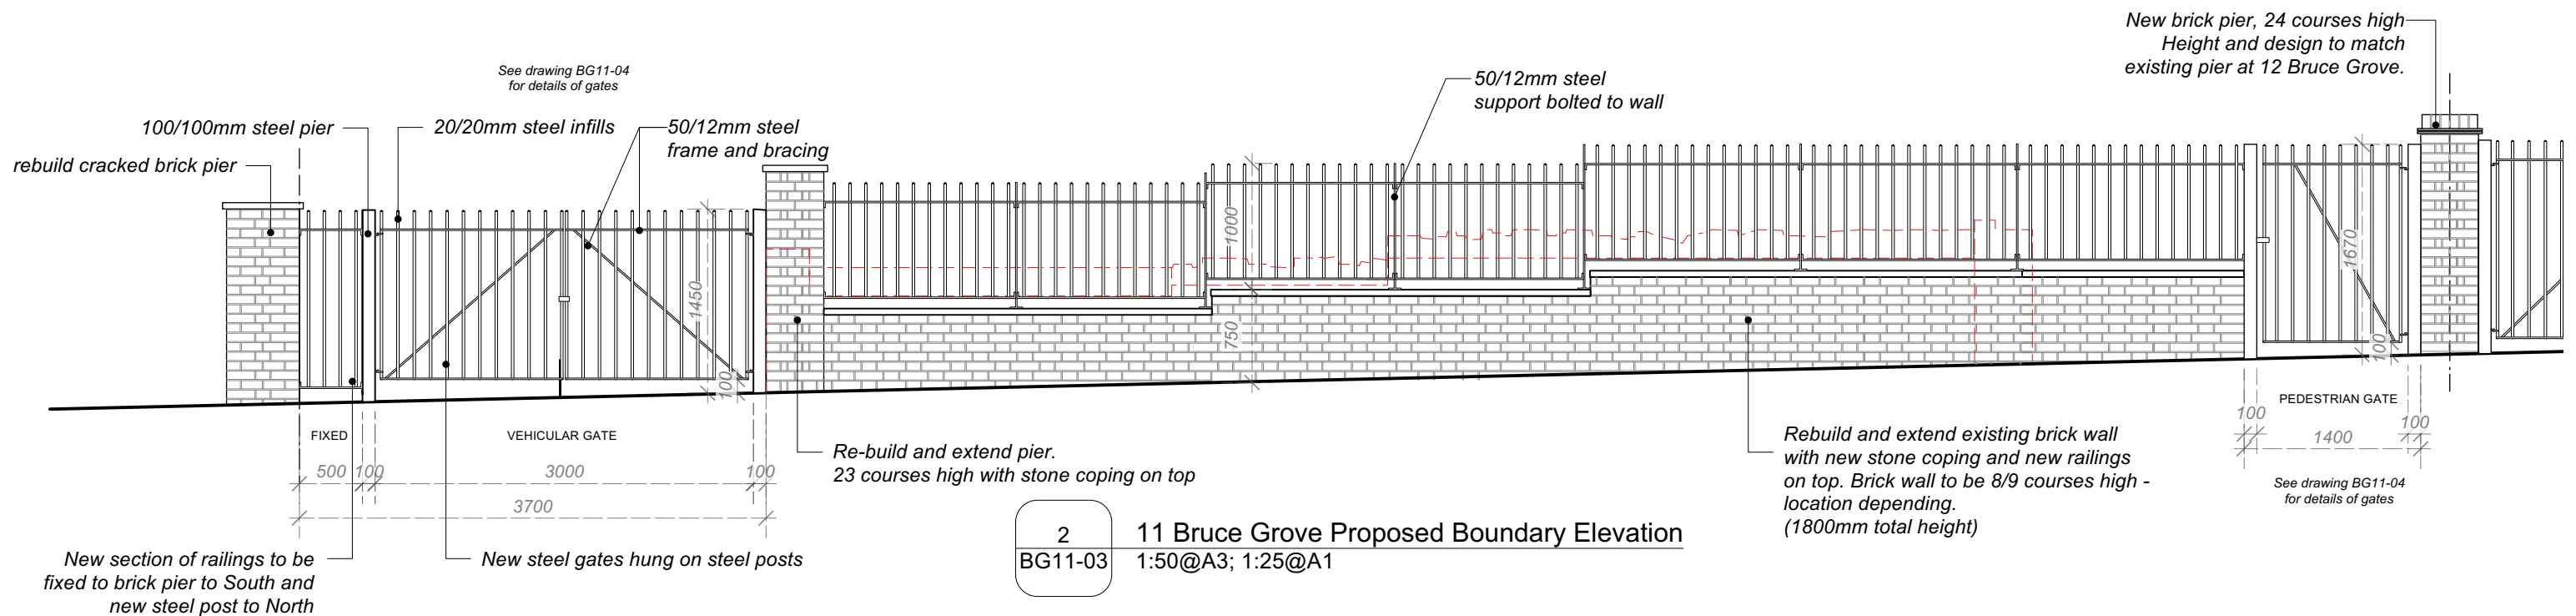

2
BG11-03 11 Bruce Grove Proposed Boundary Elevation
1:50@A3; 1:25@A1

Notes

Revisions		
A	27/03/2023	Drawing update
B	29/03/2023	Drawing update

Haringey Heritage Action Zone

Street Boundary Elevation
Existing and Proposed

11 Bruce Grove

ROGER MEARS ARCHITECTS LLP
Union Chapel, Compton Avenue London N1 2XD

rma@rmears.co.uk tel 020 7359 8222
www.rmears.co.uk

© Roger Mears Architects LLP 2022

Date	Scale	Job No.	Code	Dwg No.	Rev.
Jan 2022	1:100@A3 1:50@A1	2141		BG11-03	B