



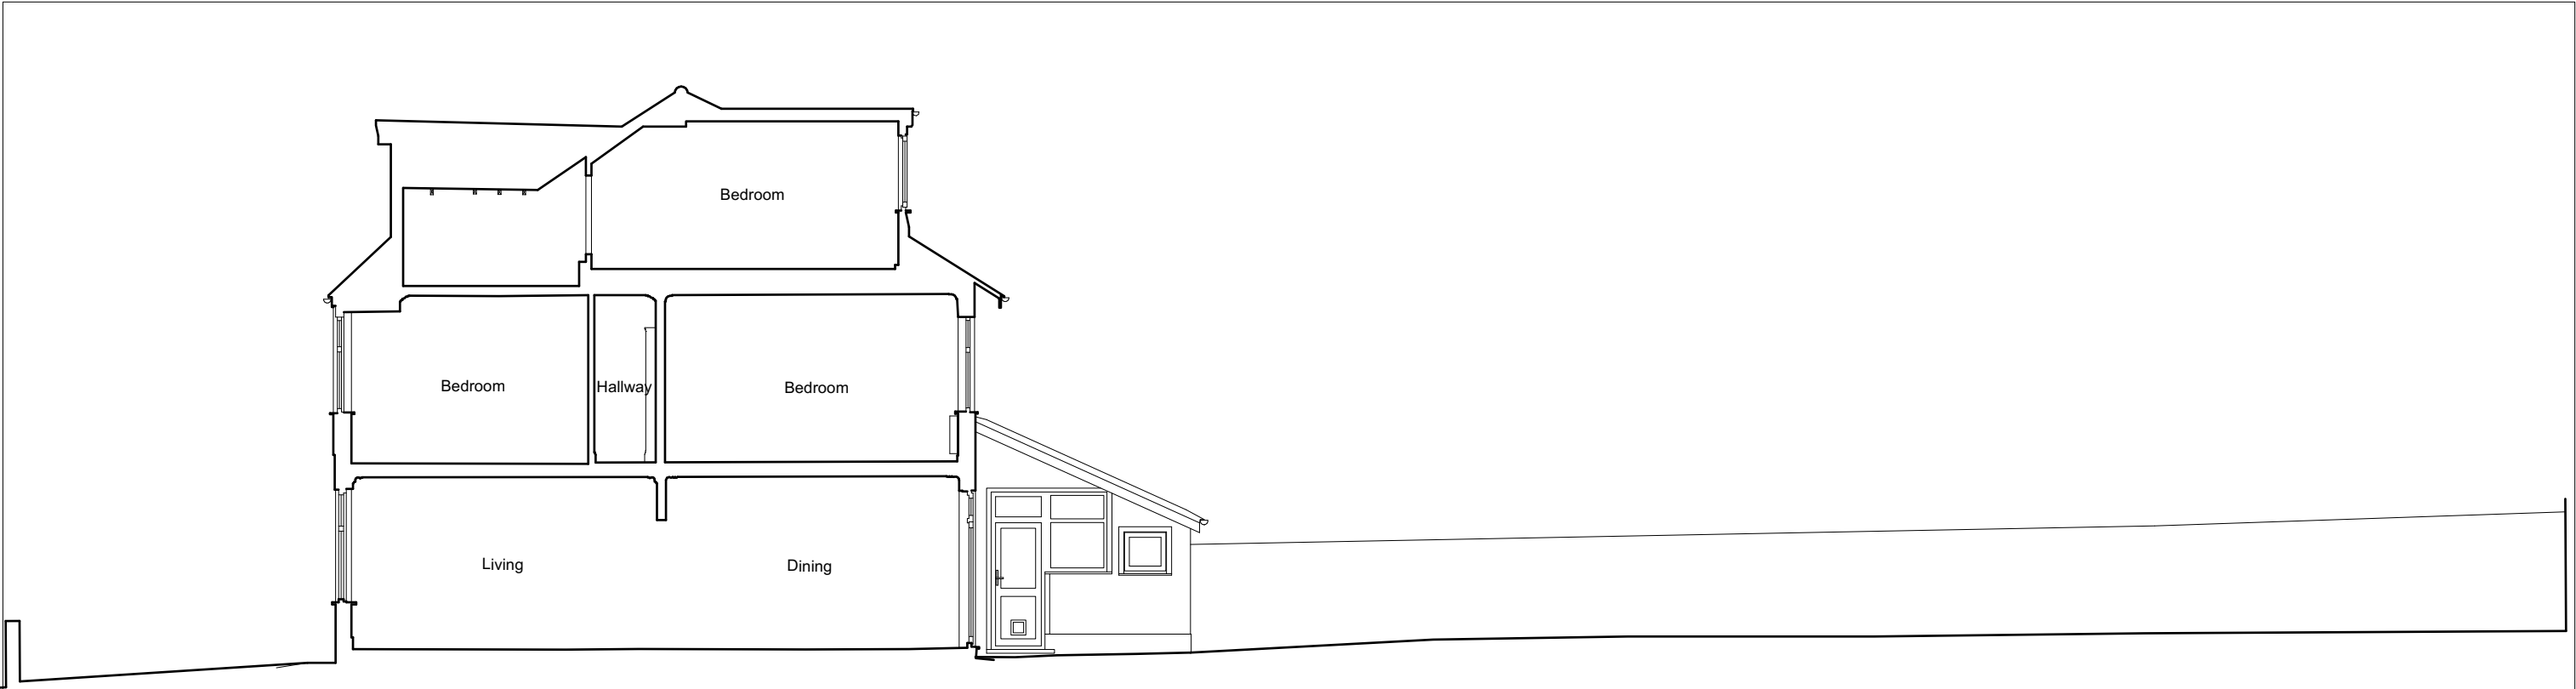


EXISTING - SECTION AA

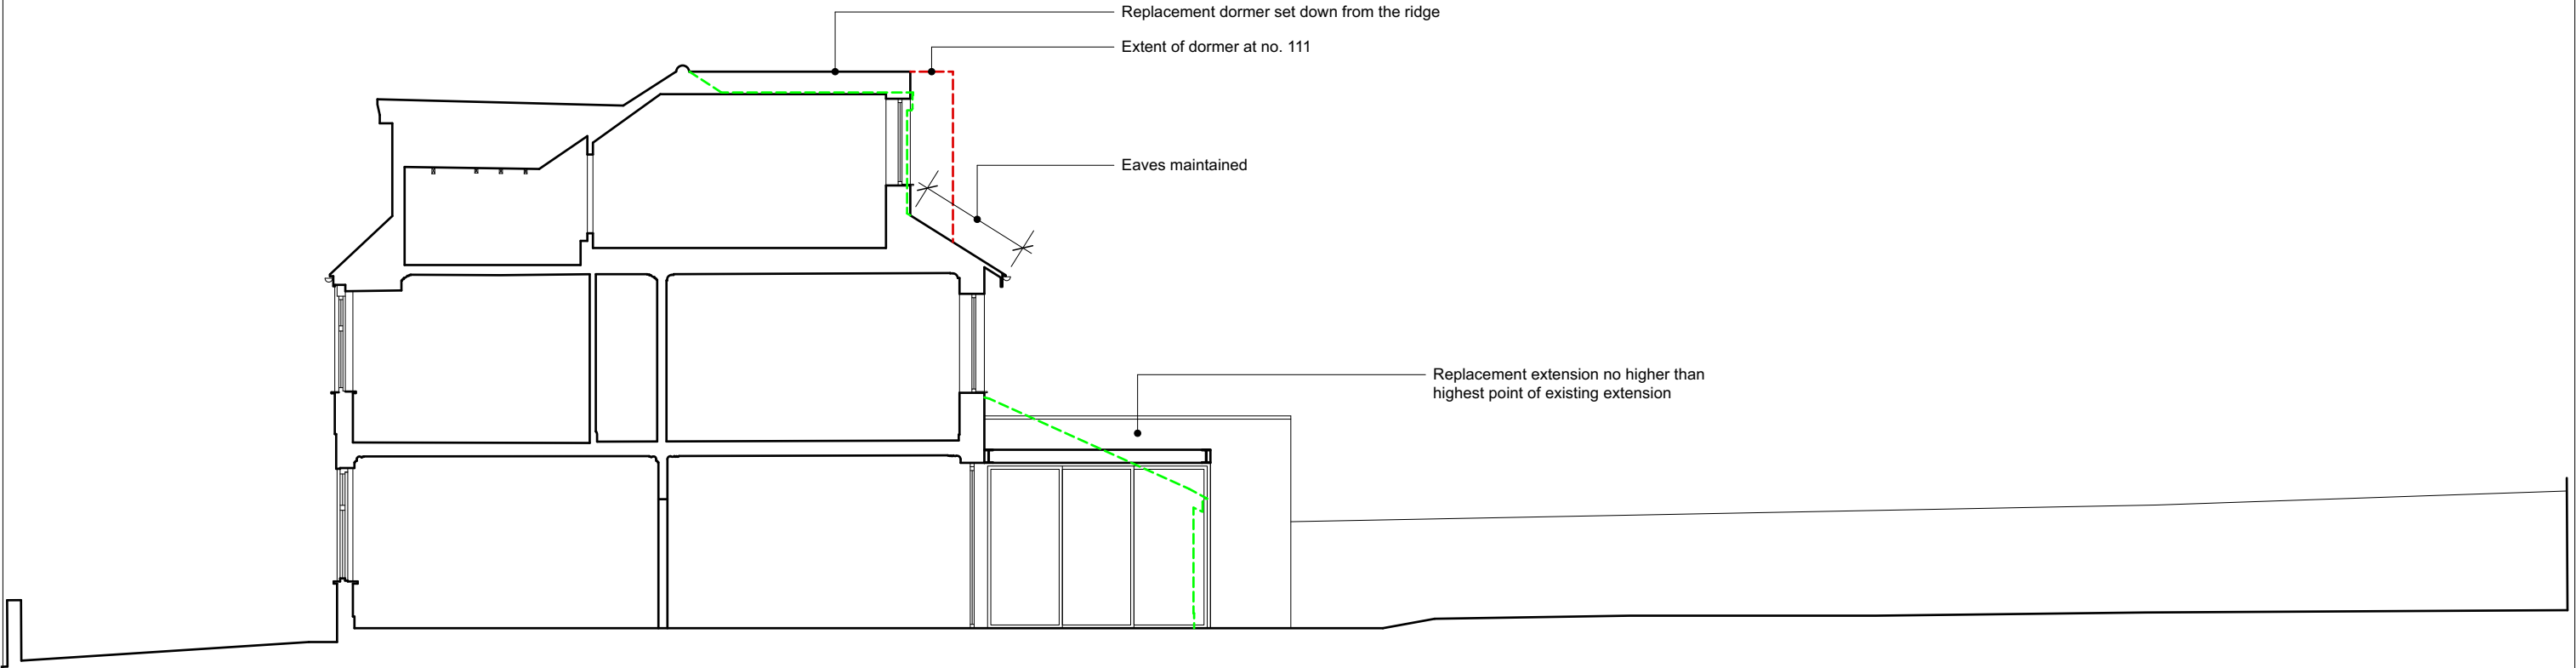

PROPOSED - SECTION AA

revisions
P1

	Extent of rear dormer at no. 111
	Extent of existing dormer & rear extension

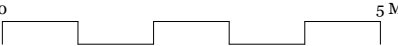
To be read in conjunction with all other information Do not scale off this drawing.

Mulroy

020 4530 9400
www.mulroyarchitects.com

project 109 Cranley Gardens, London N10 3AD			
for Debbie and Edwin Burden			
title Section AA - Proposed			
status RIBA Stage 3			
scale	size	drawing number	
1:100	A3	22048-3-020	P1