



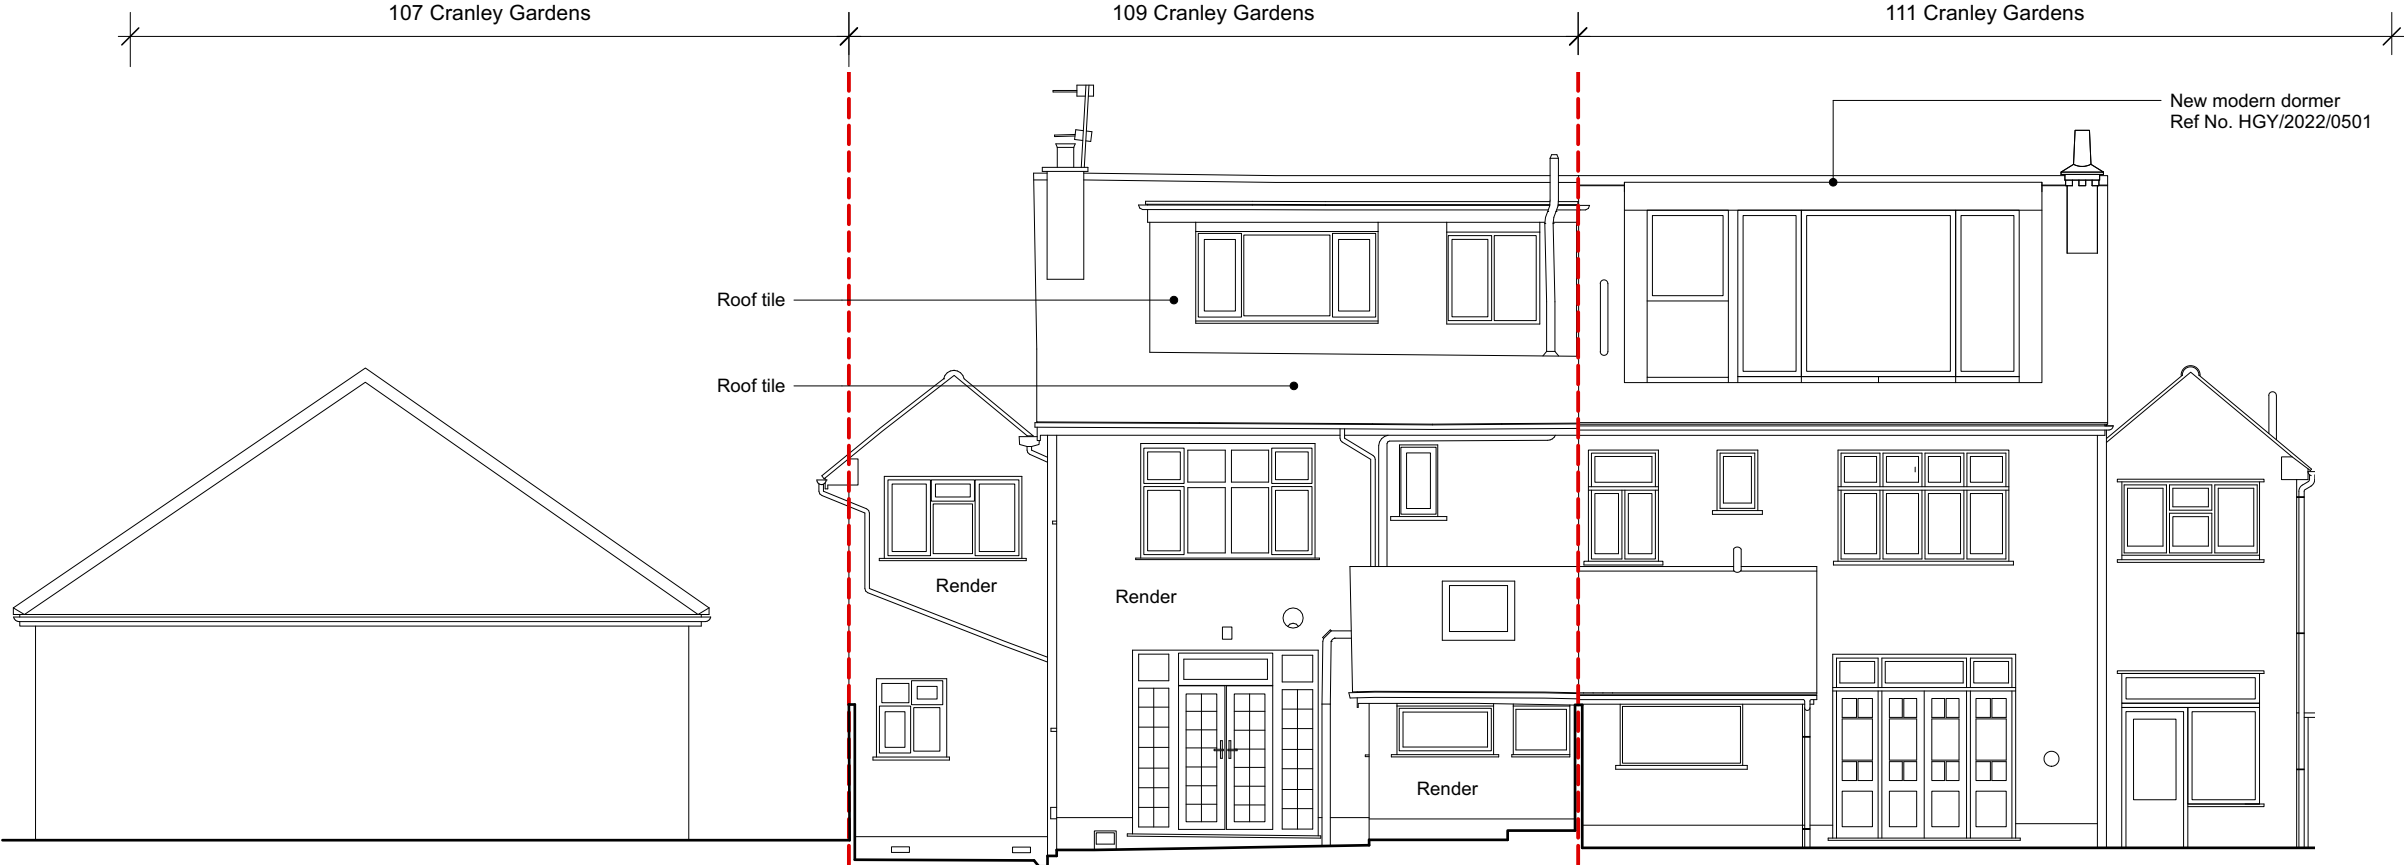

EXISTING - REAR ELEVATION

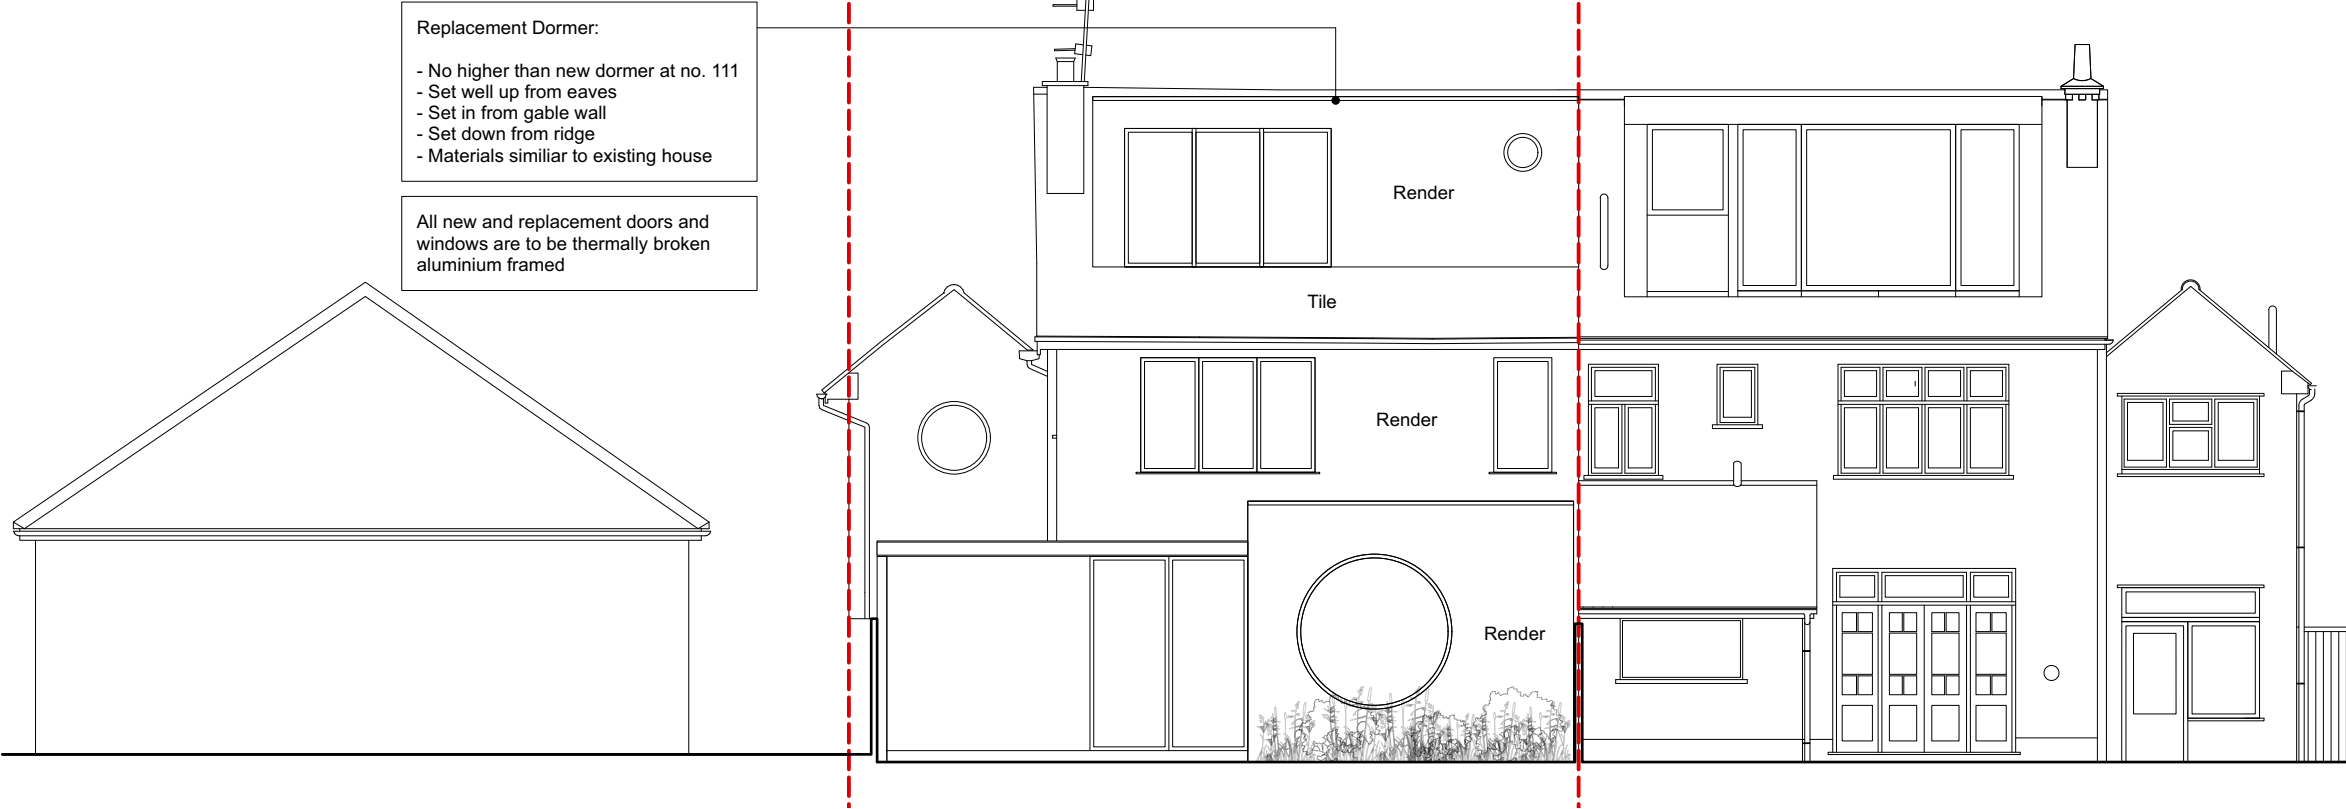

PROPOSED - REAR ELEVATION

Replacement Dormer:

- No higher than new dormer at no. 111
- Set well up from eaves
- Set in from gable wall
- Set down from ridge
- Materials similar to existing house

All new and replacement doors and windows are to be thermally broken aluminium framed