



Location of property at 109
Cranley Gardens N10 3AD

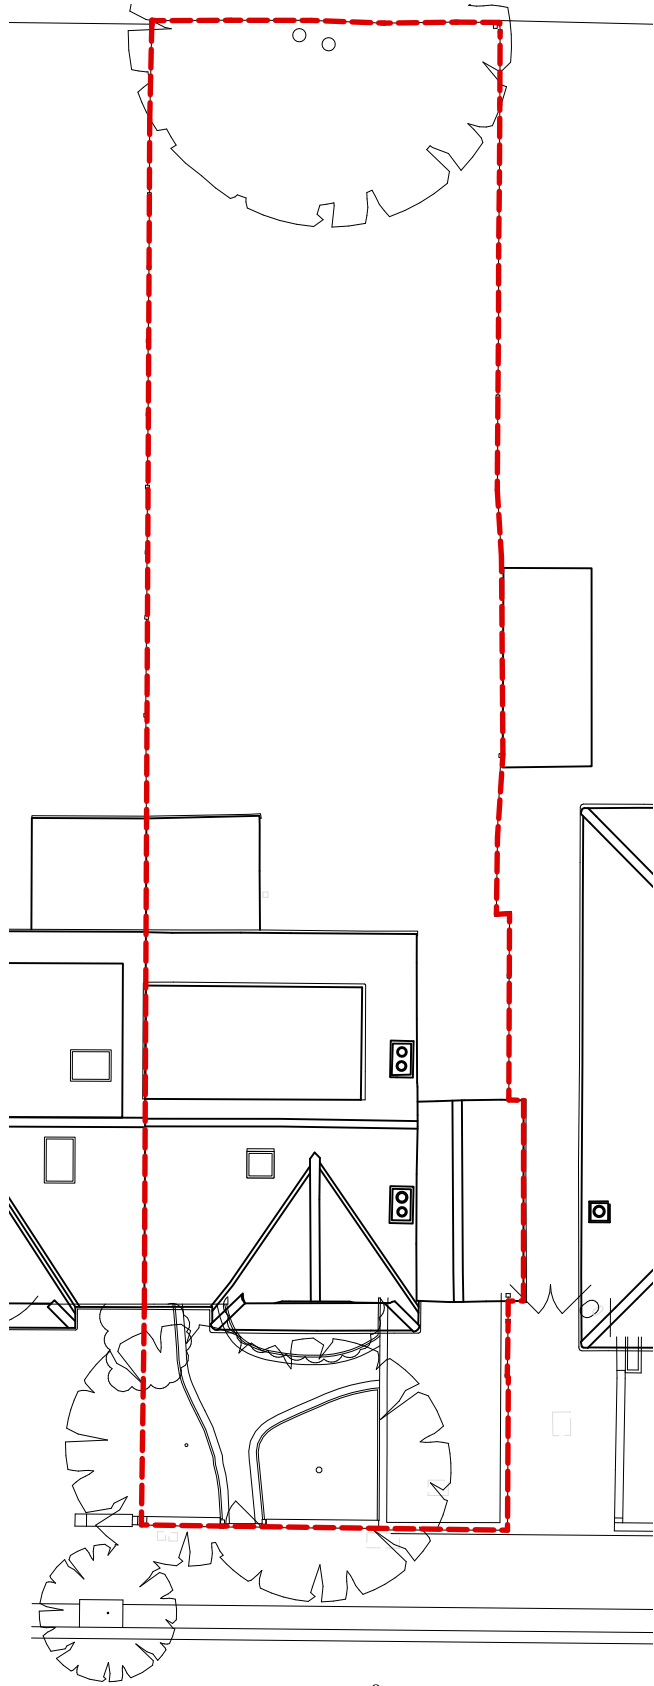

EXISTING - SITE LOCATION 1:1250

0 50 M

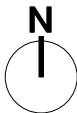

EXISTING - BLOCK PLAN 1:200

0 10 M

revisions
P1

----- Boundary Line

To be read in conjunction with all other information
Do not scale off this drawing.

Mulroy

020 4530 9400
www.mulroyarchitects.com

project 109 Cranley Gardens, London N10 3AD
for Debbie and Edwin Burden
title Site Location and Block Plan

status RIBA Stage 3

scale
As Noted

size
A3

drawing number
22048-3-001

P1