


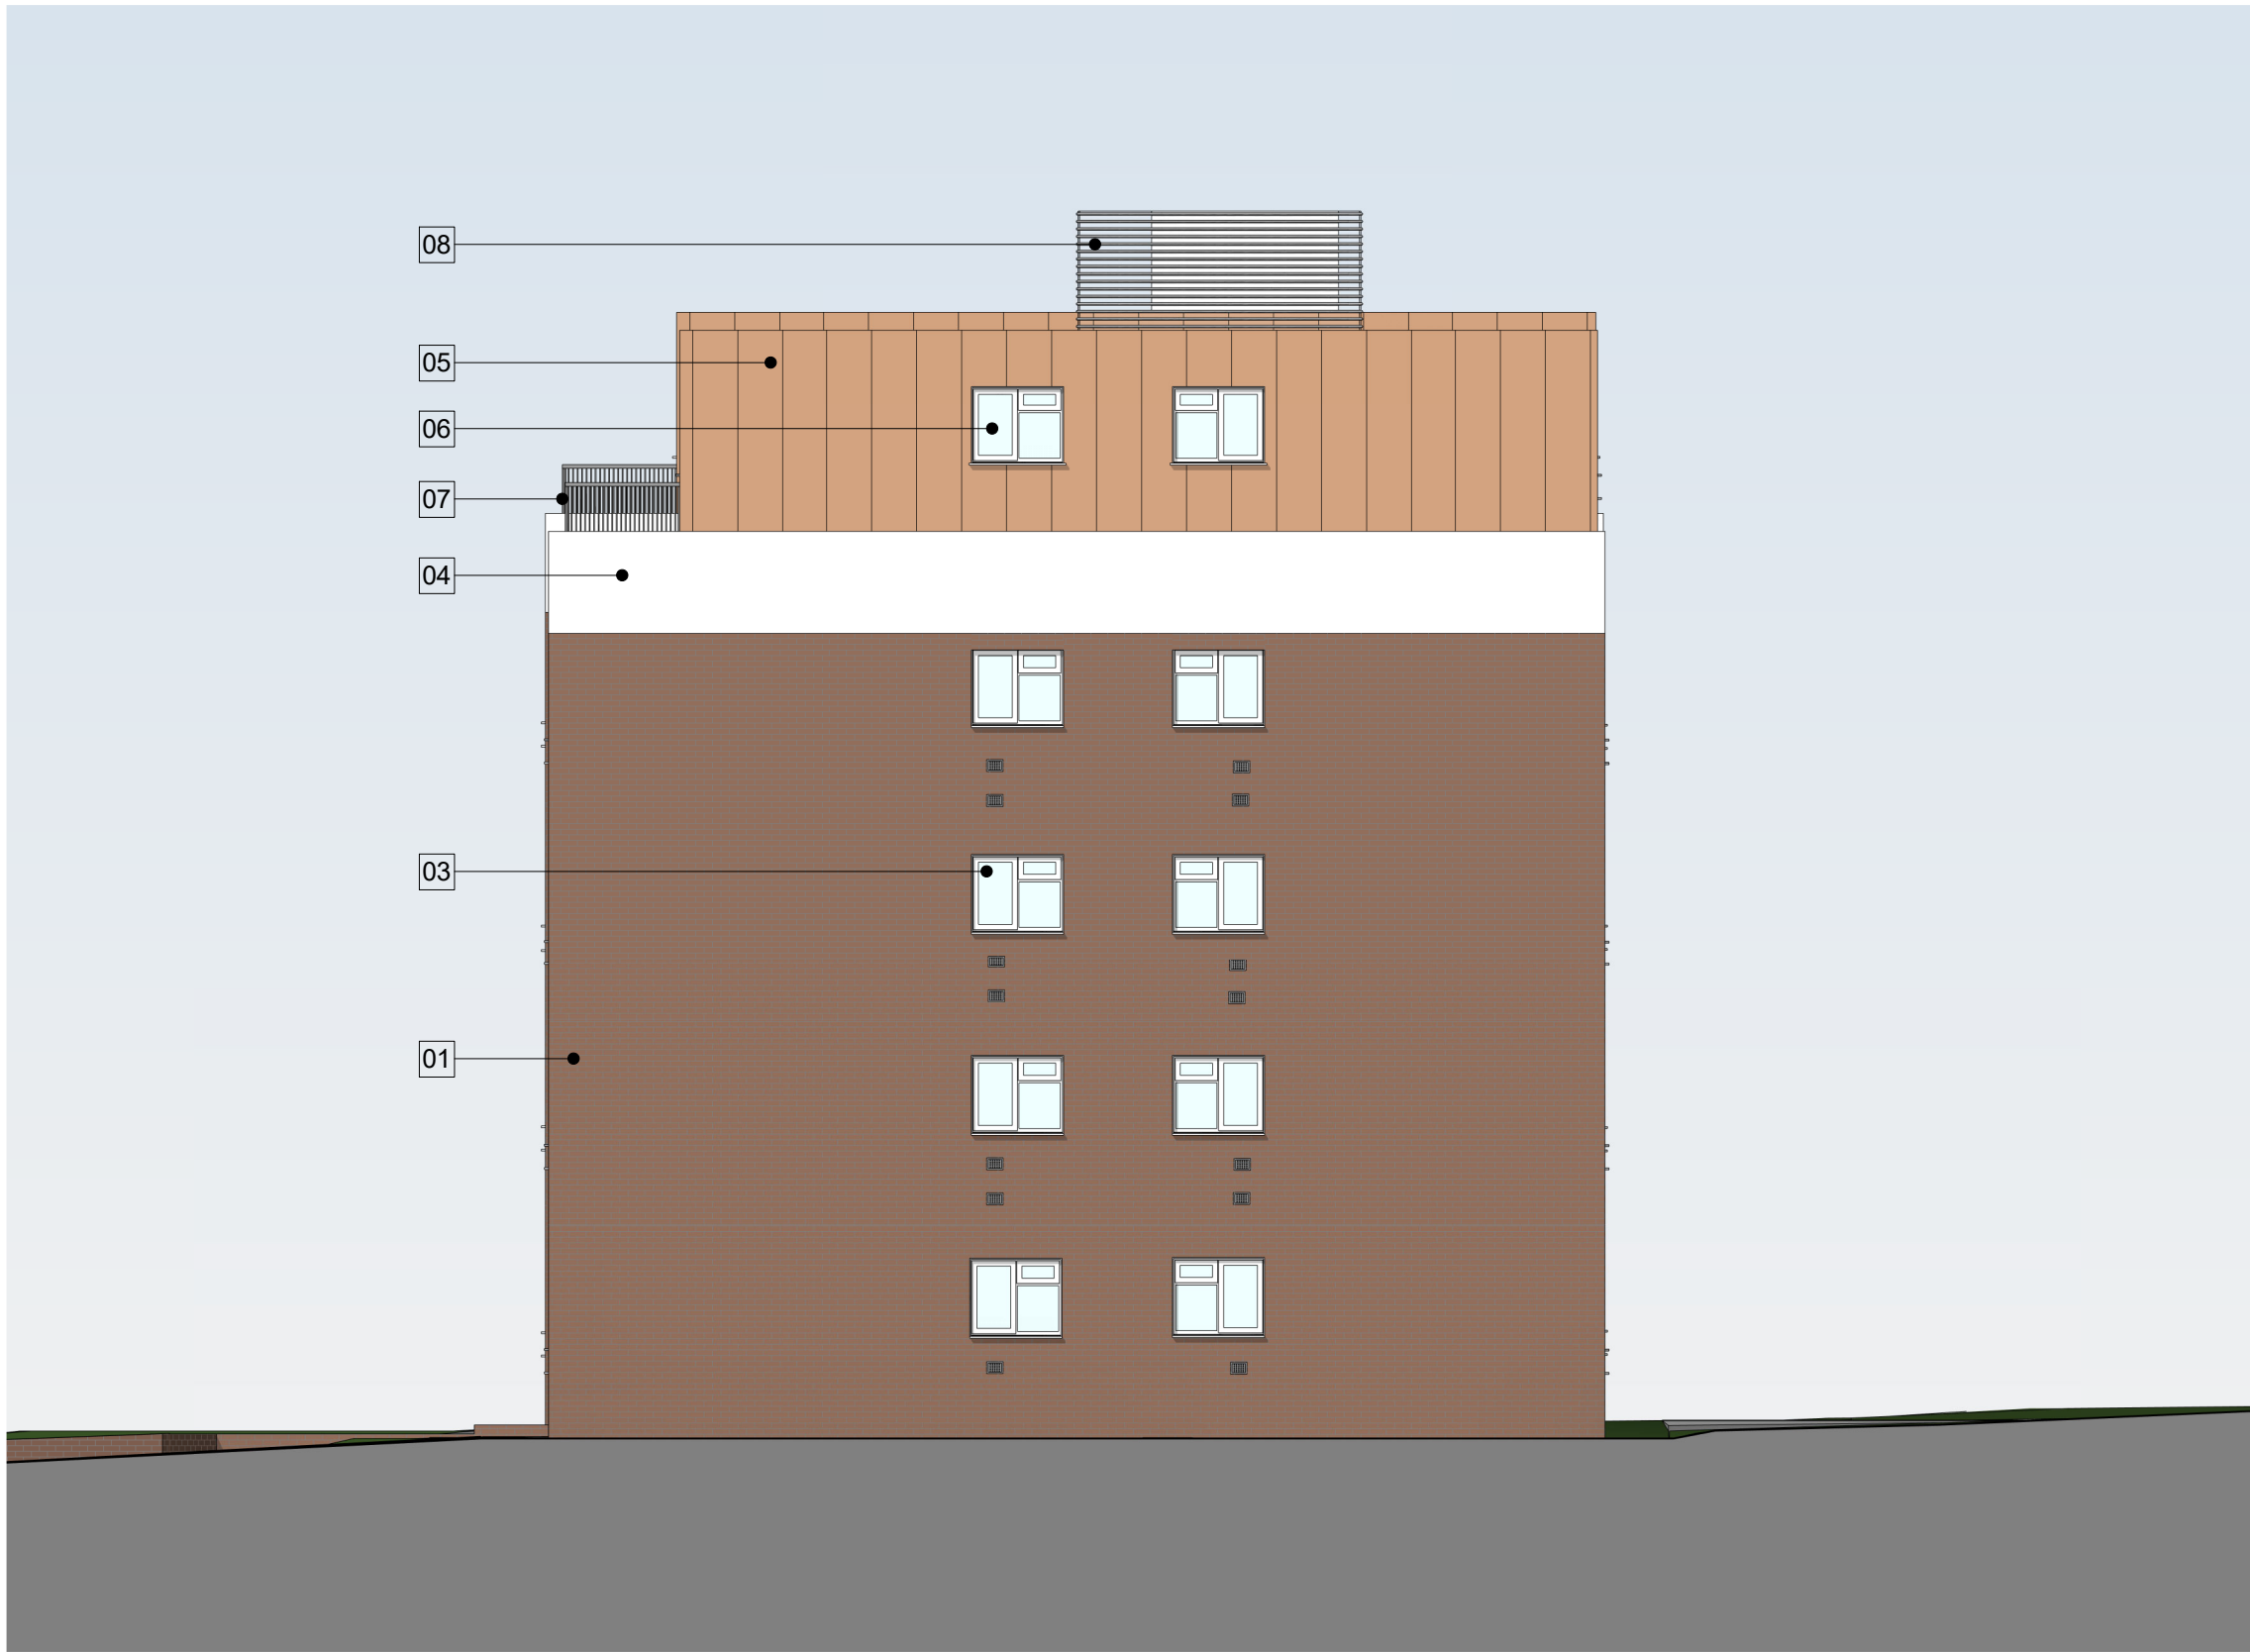

Material Key:

- |                                          |                                                      |
|------------------------------------------|------------------------------------------------------|
| 01 - Existing brickwork to be maintained | 05 - Bronze effect metal cladding                    |
| 02 - Existing white render wall system   | 06 - New white double glazed windows / terrace doors |
| 03 - Existing white window, door         | 07 - Dark grey steel balustrade                      |
| 04 - New white render wall               | 08 - Light grey louver plant screen                  |

