


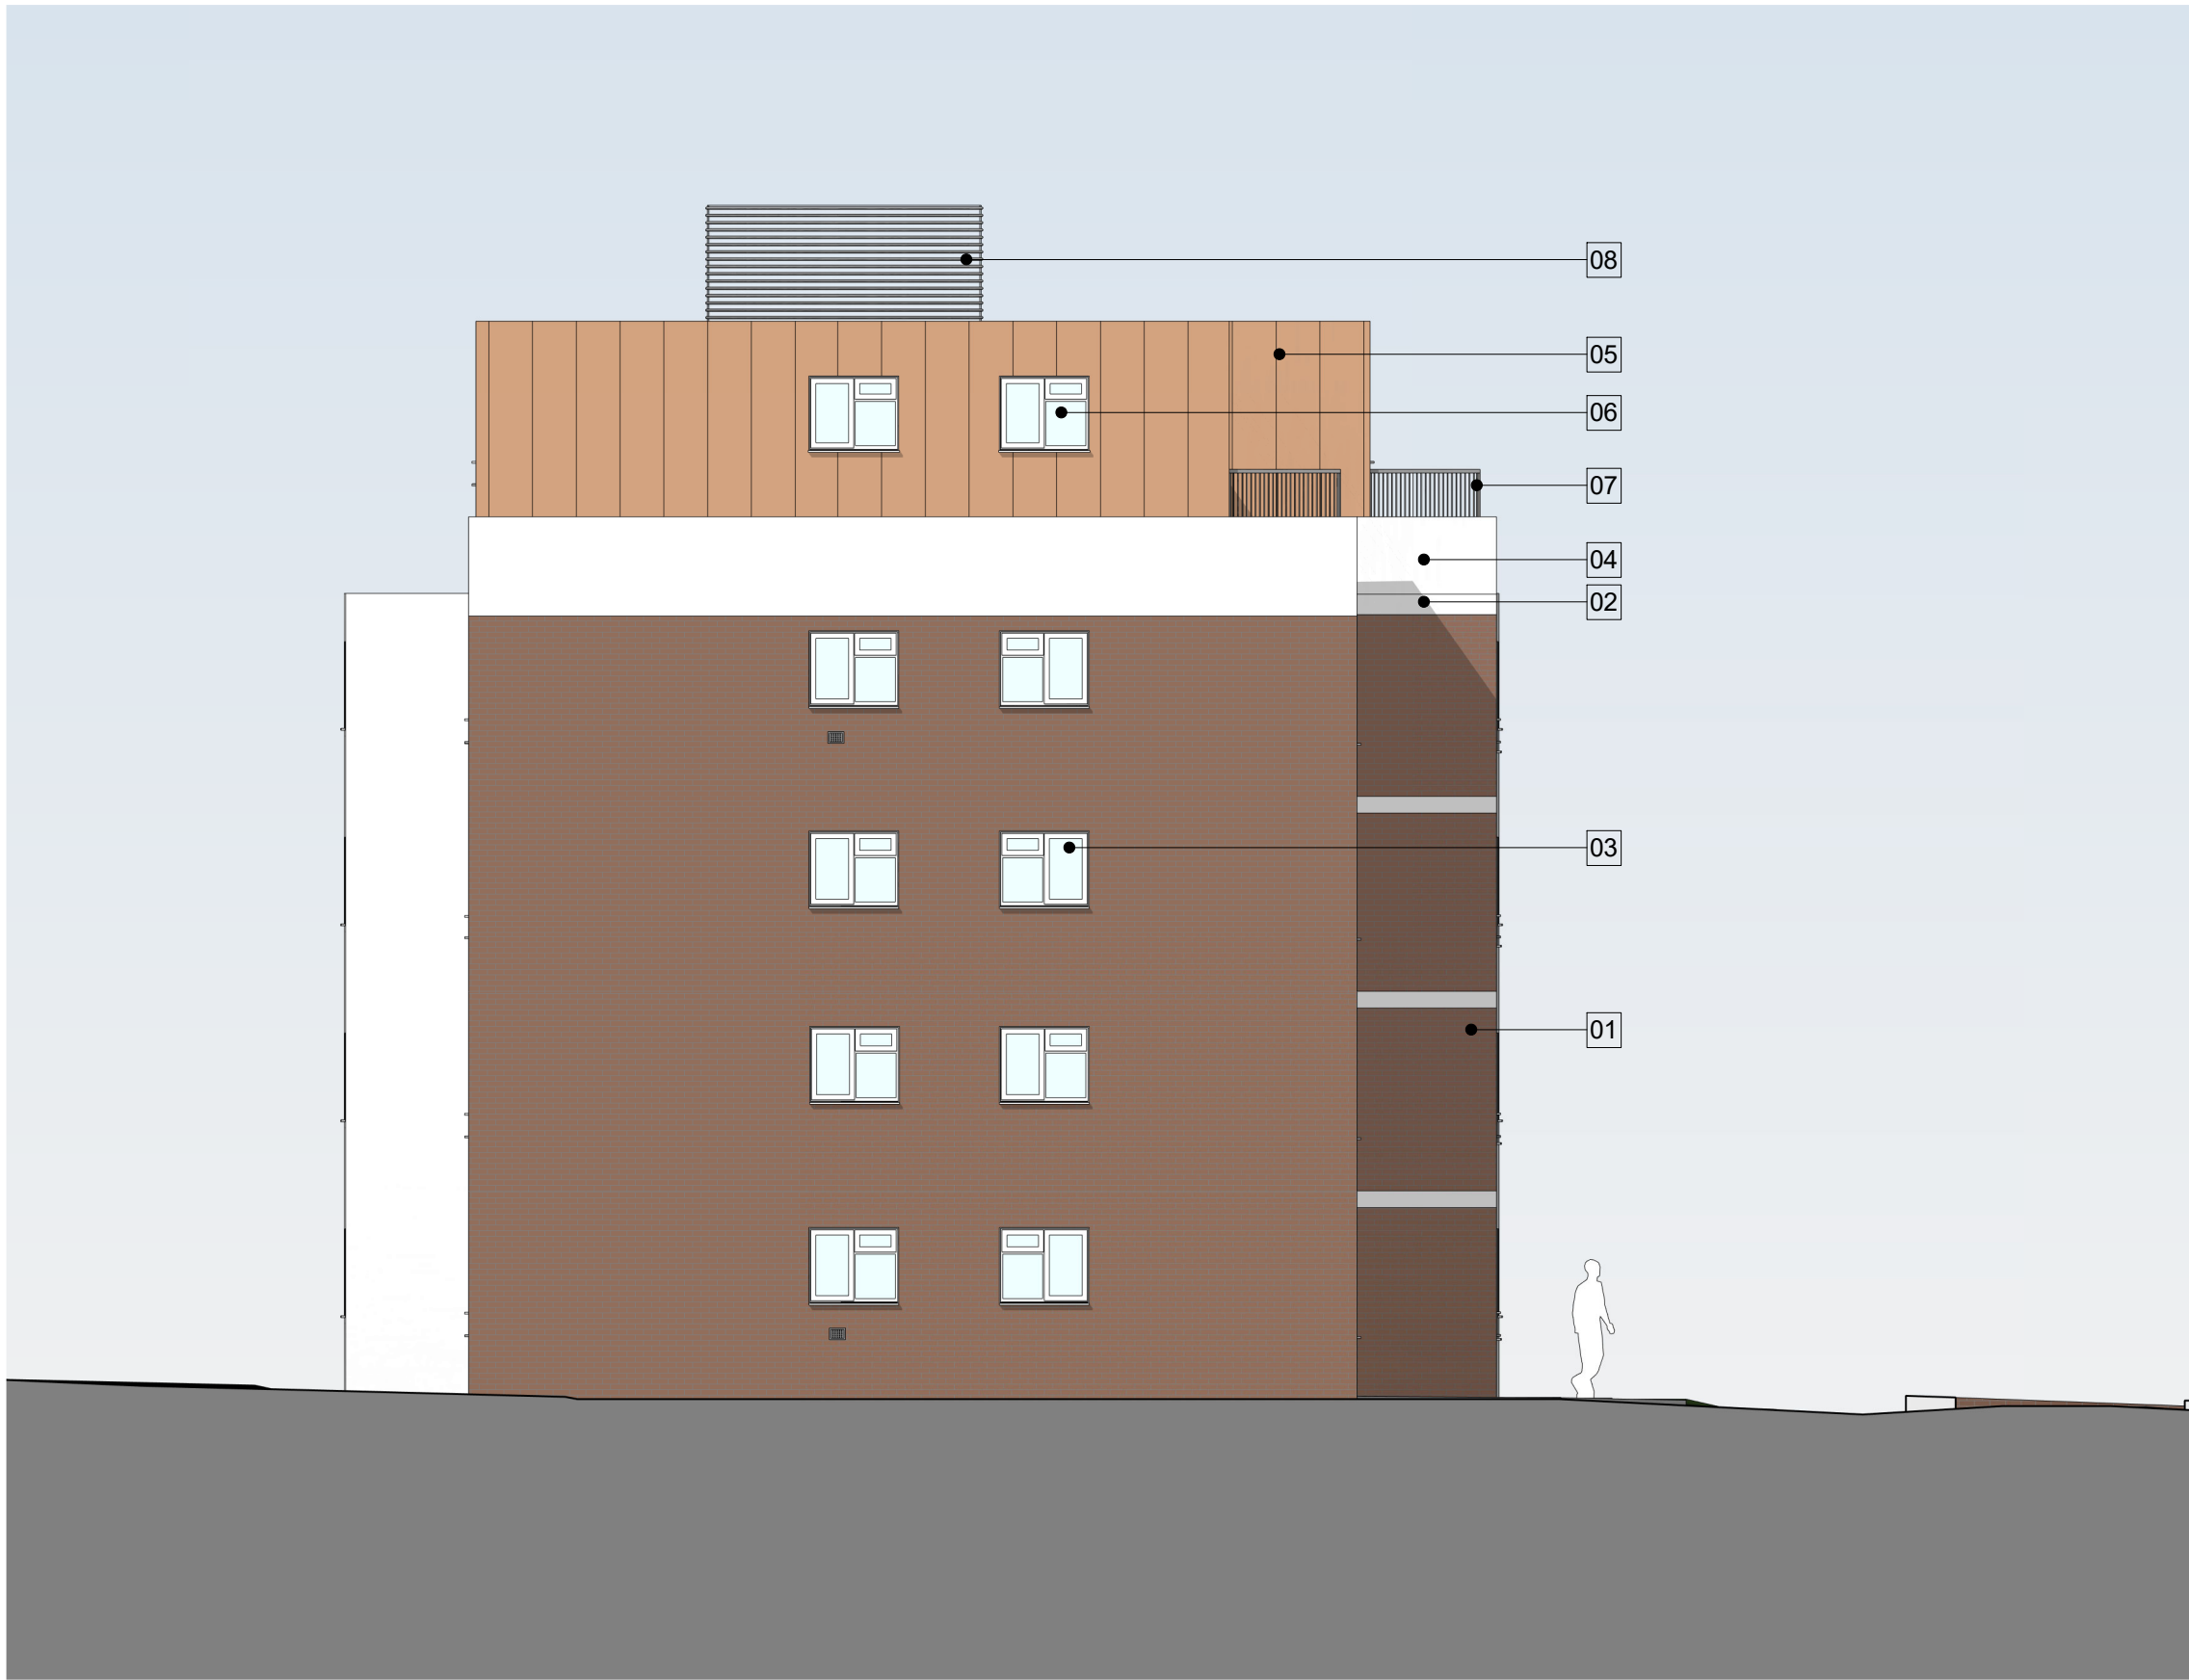

Material Key:

- | | |
|--|--|
| 01 - Existing brickwork to be maintained | 05 - Bronze effect metal cladding |
| 02 - Existing white render wall system | 06 - New white double glazed windows / terrace doors |
| 03 - Existing white window, door | 07 - Dark grey steel balustrade |
| 04 - New white render wall | 08 - Light grey louver plant screen |

