


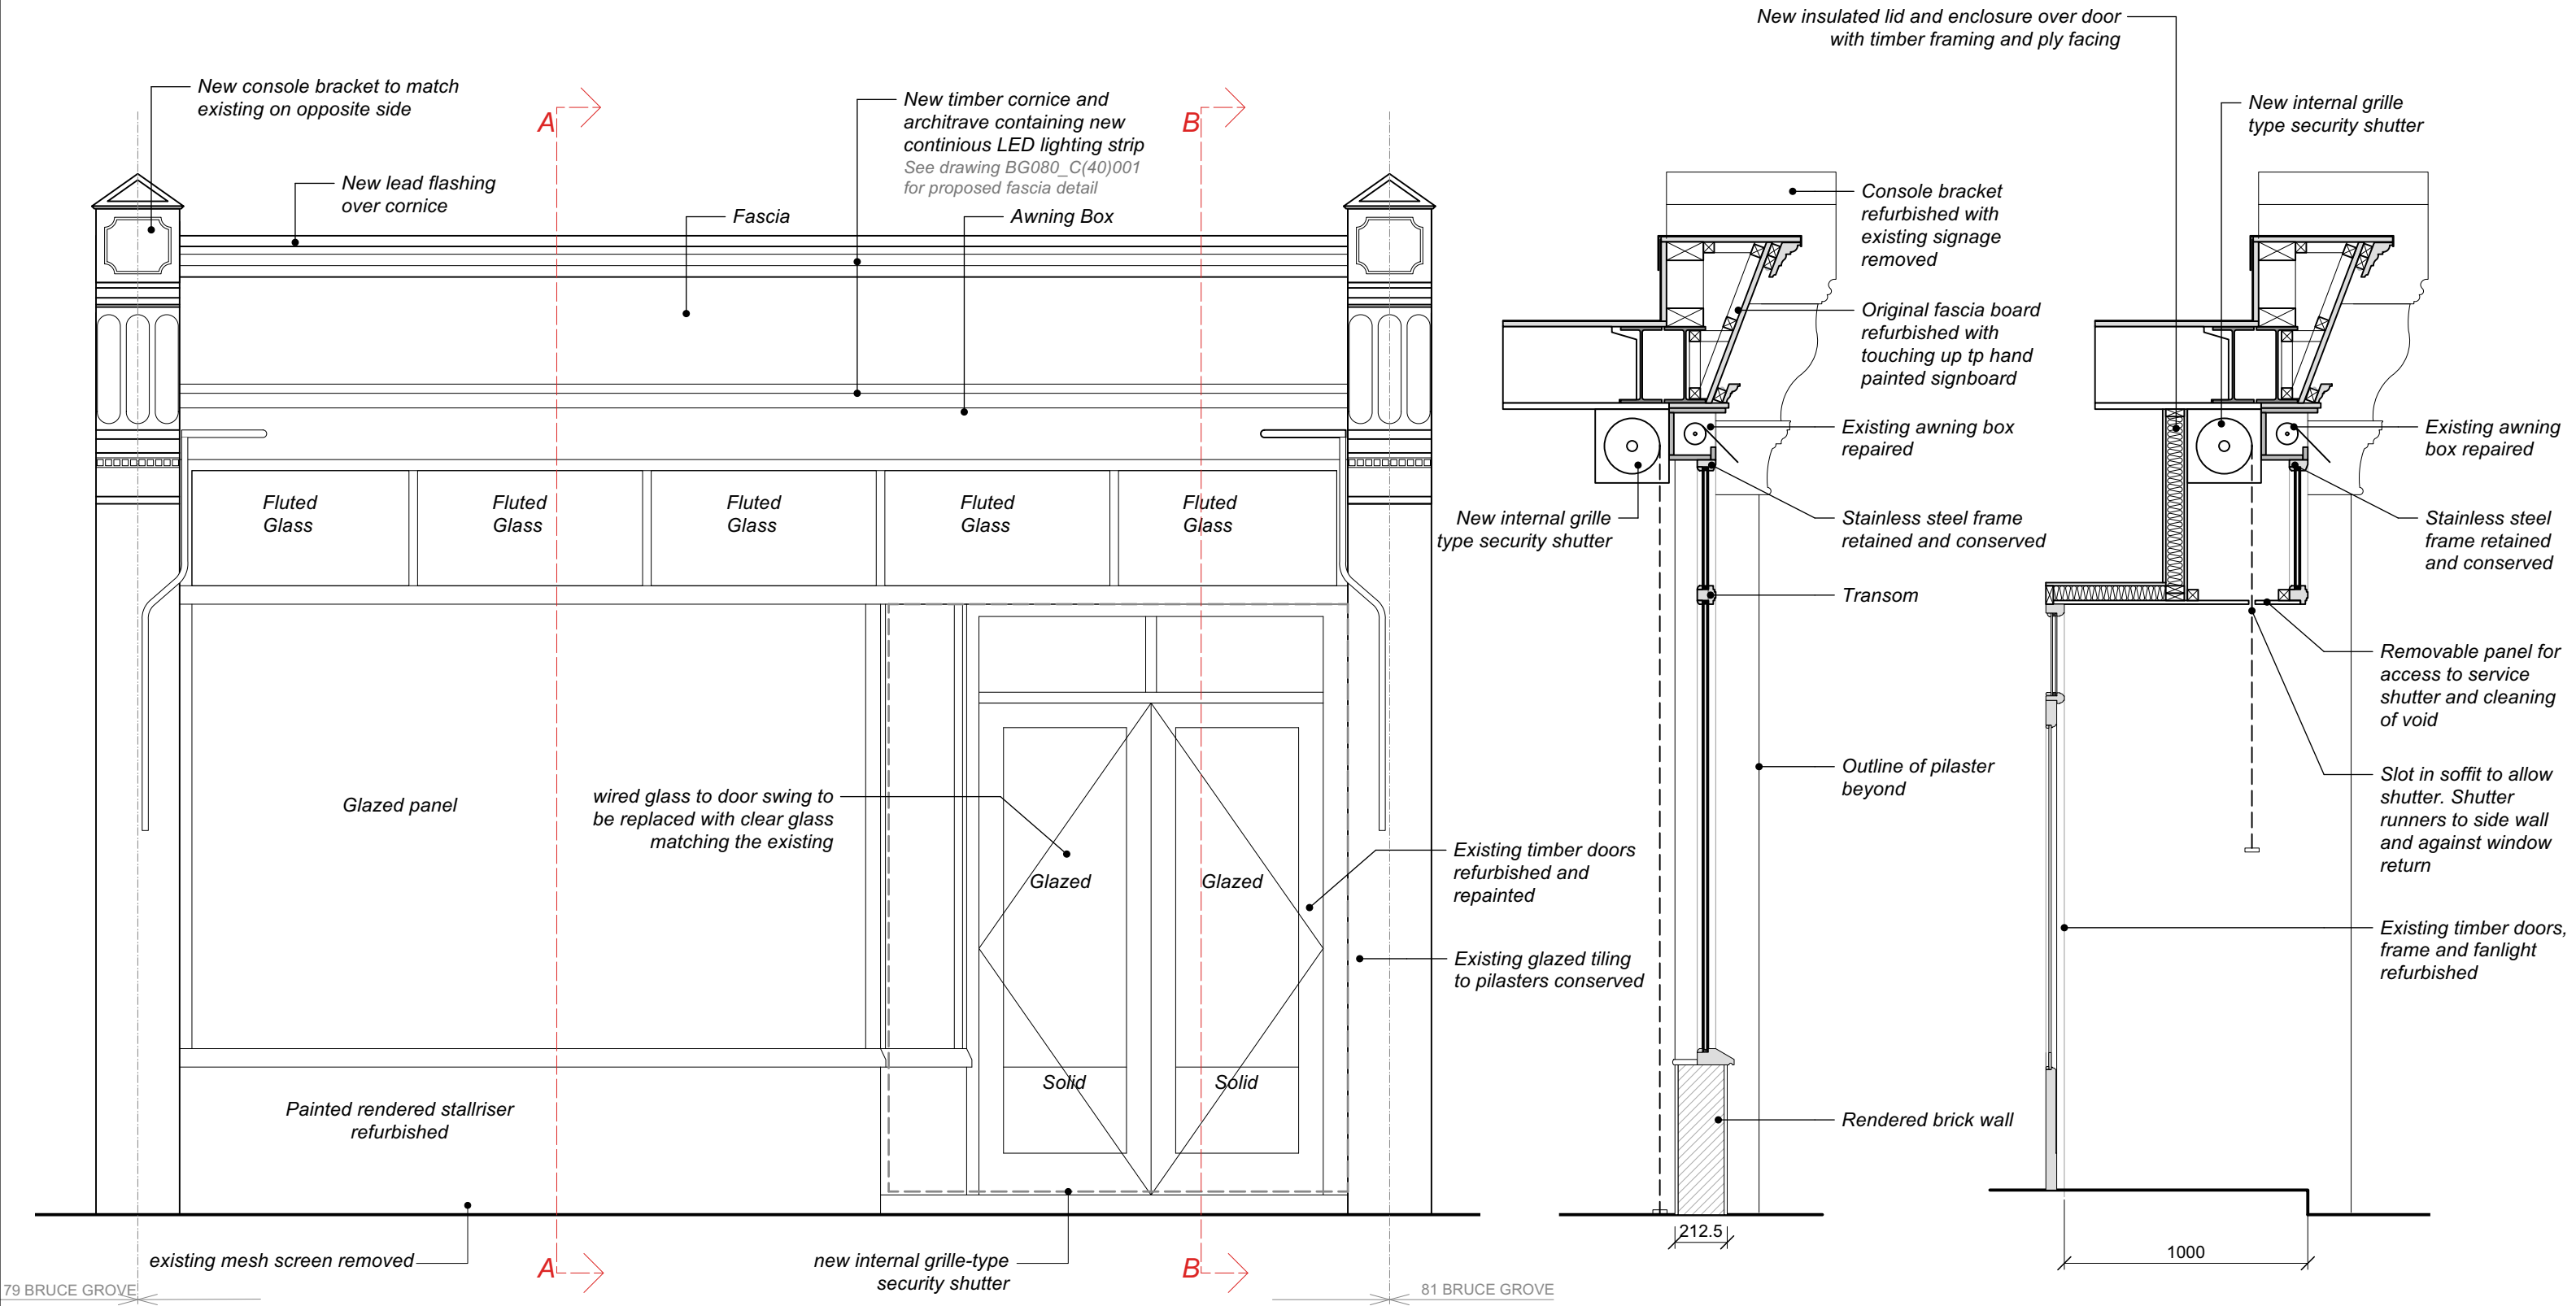

1 Proposed Elevation
L(00)210 1:25@A3

2 Section A-A
L(00)210 1:25@A3

3 Section B-B
L(00)210 1:25@A3

Notes DO NOT SCALE - Use Figure Dimensions Only IF IN DOUBT - ASK 	Revisions			Haringey Heritage Action Zone 80 Bruce Grove Shopfront Proposed Elevation and Sections		ROGER MEARS ARCHITECTS LLP Union Chapel, Compton AvenueLondon N1 2XD rma@rmears.co.uktel 020 7359 8222 www.rmears.co.uk © Roger Mears Architects LLP 2022				
						Date	Scale	Job No.	Dwg No.	Rev.
						March 2022	1:20@A3	2141	BG080_L(00)210	