



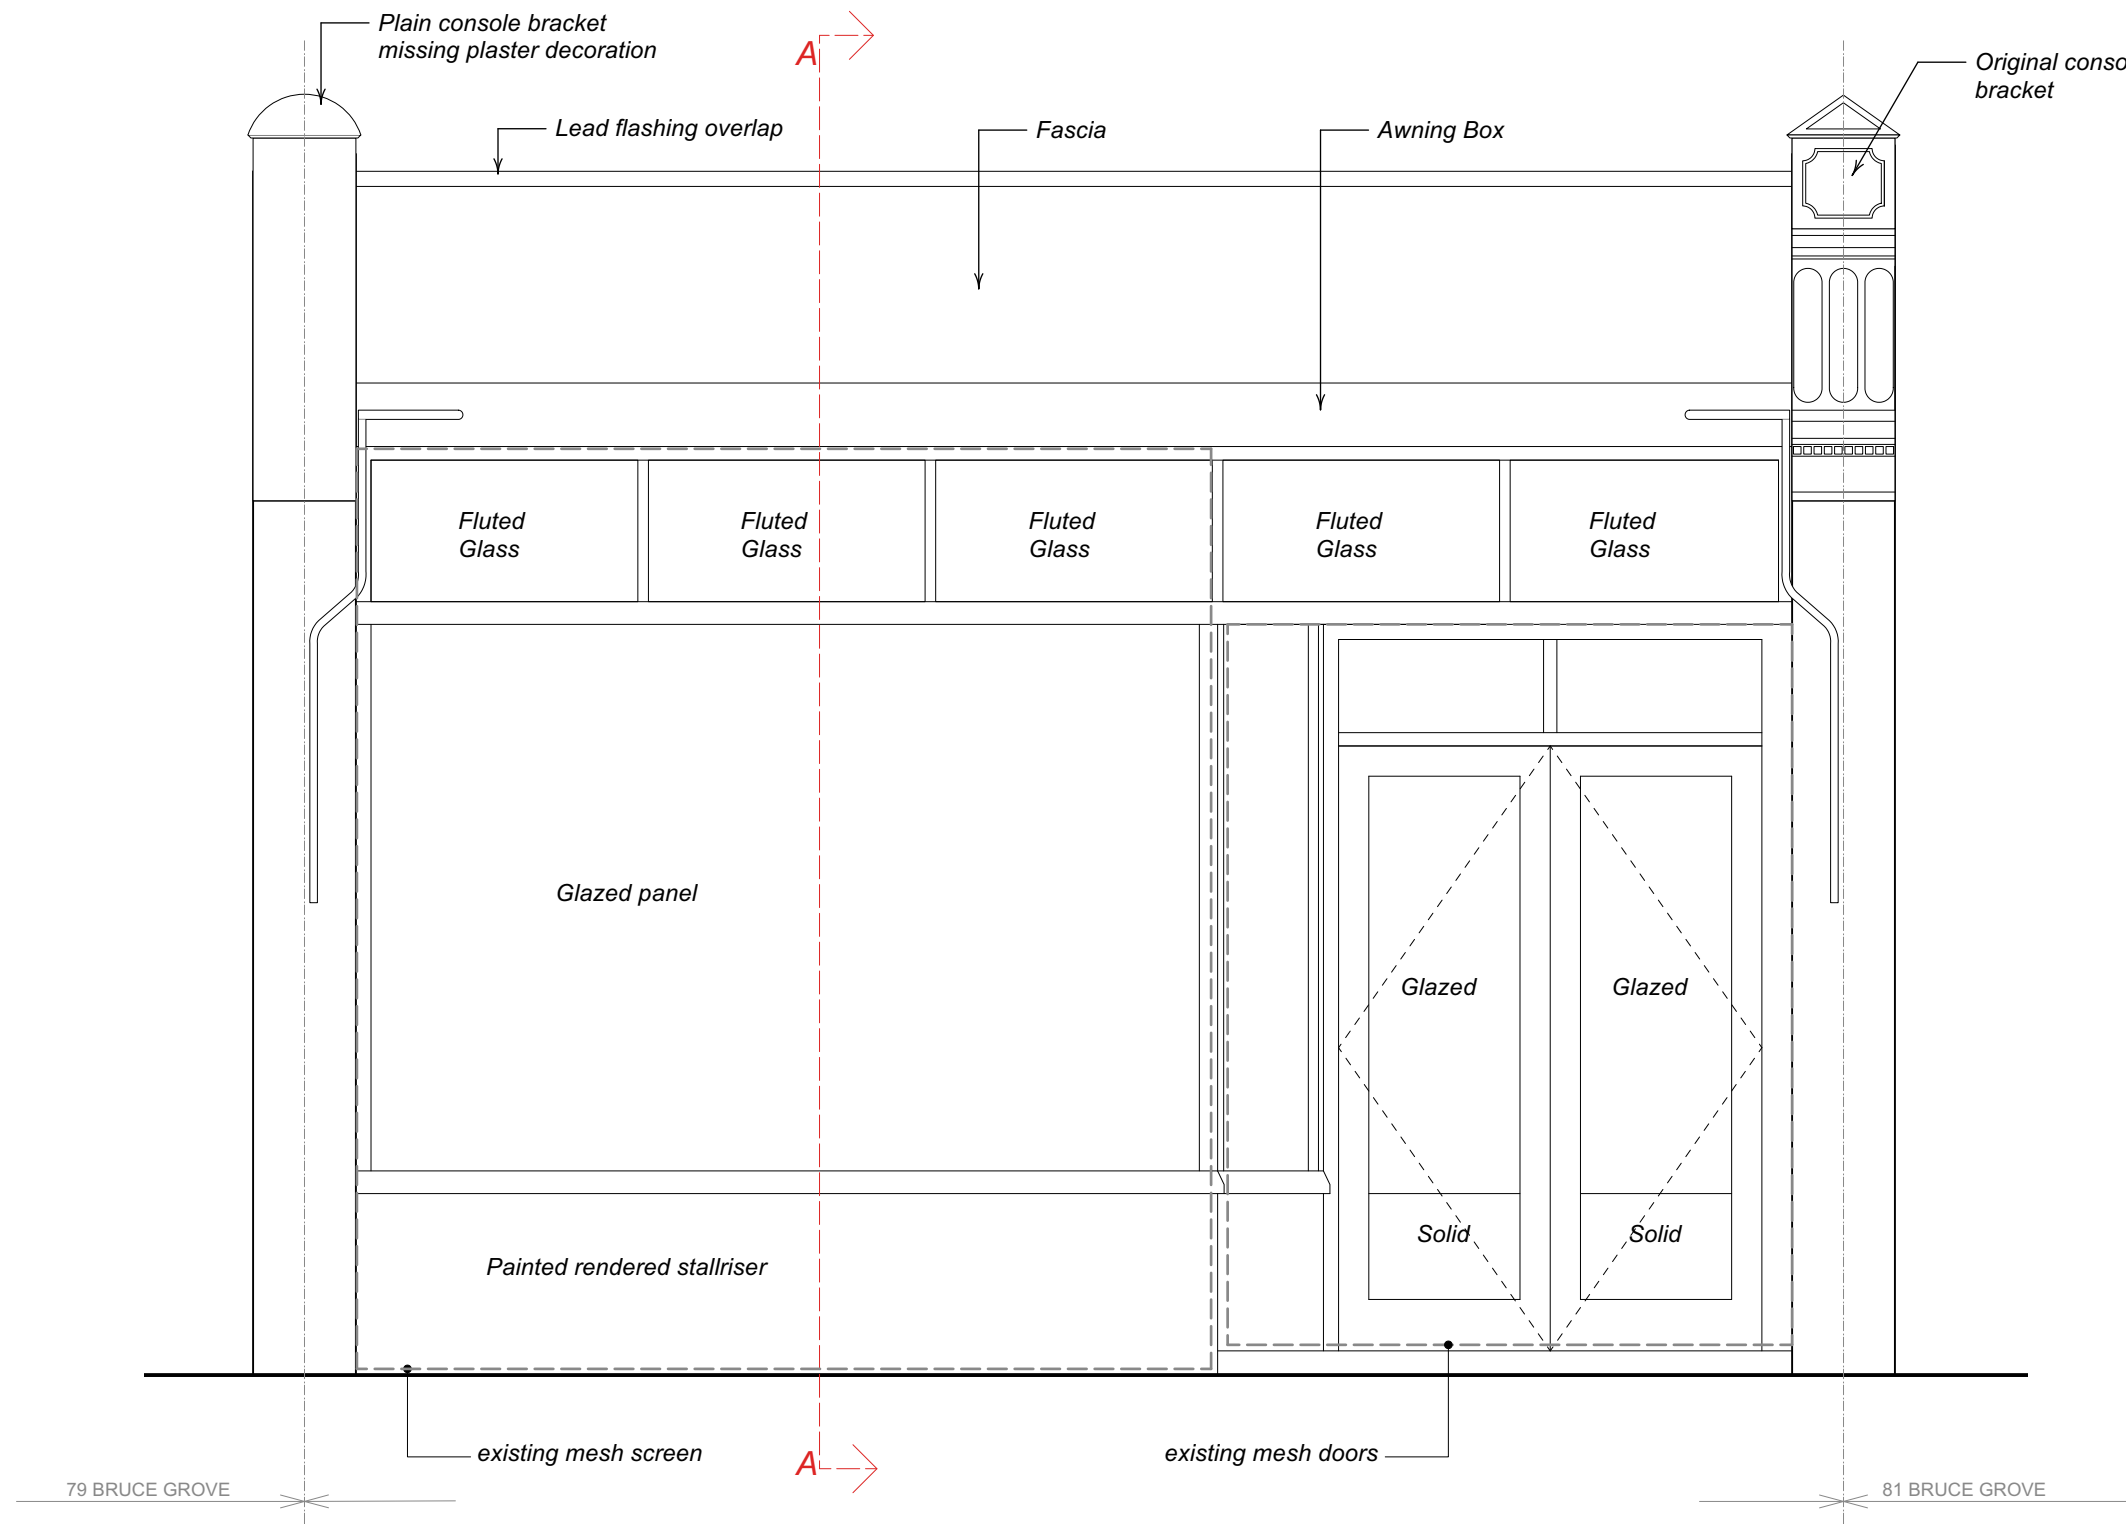

1 Existing Elevation
L(00)110 1:25@A3

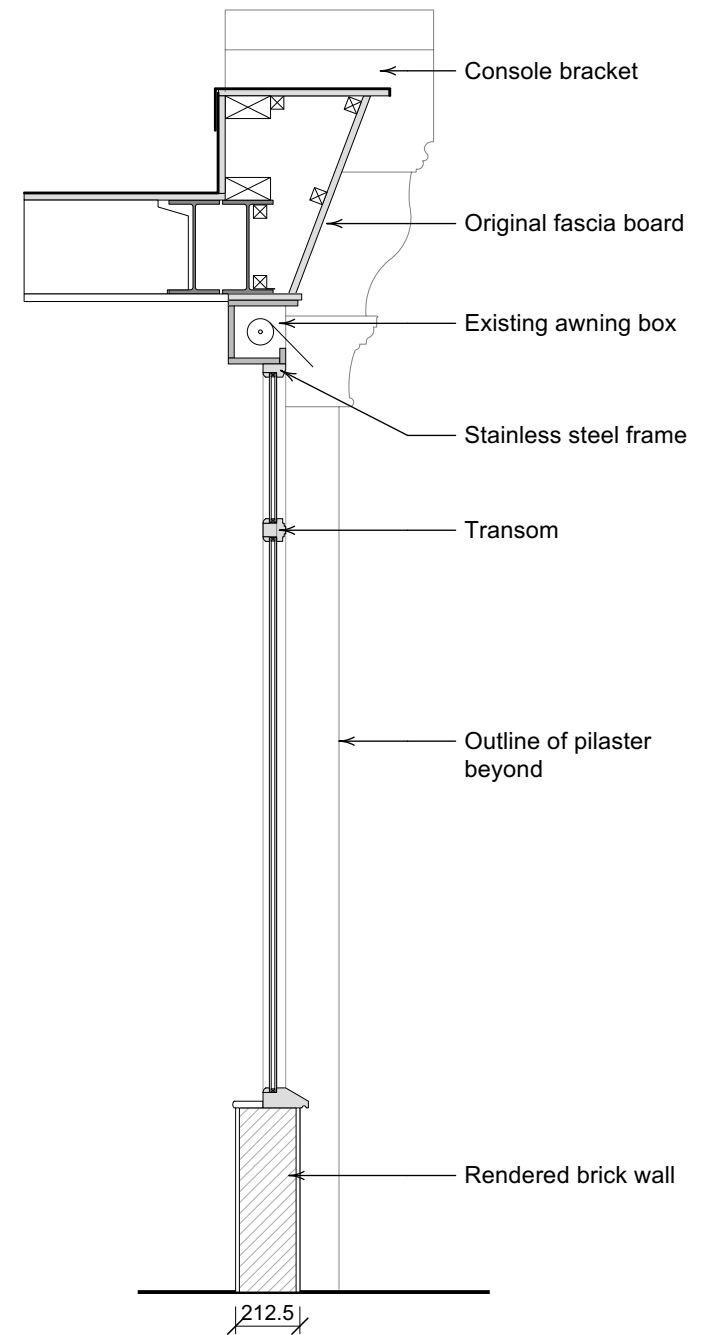

2 Section A-A
L(00)110 1:25@A3

Notes DO NOT SCALE - Use Figure
Dimensions Only IF IN DOUBT - ASK

Revisions
A 12/05/2023 Notes and drawing revised

Haringey Heritage Action Zone
80 Bruce Grove

Shopfront
Existing Elevation and Section

ROGER MEARS ARCHITECTS LLP
Union Chapel, Compton Avenue London N1 2XD
rma@rmears.co.uk tel 020 7359 8222
www.rmears.co.uk
© Roger Mears Architects LLP 2022

Date	Scale	Job No.	Dwg No.	Rev.
March 2022	1:20@A3	2141	BG080_L(00)110 A	

0 500 1000 1500 2000 mm