



MAIDSTONE ROAD

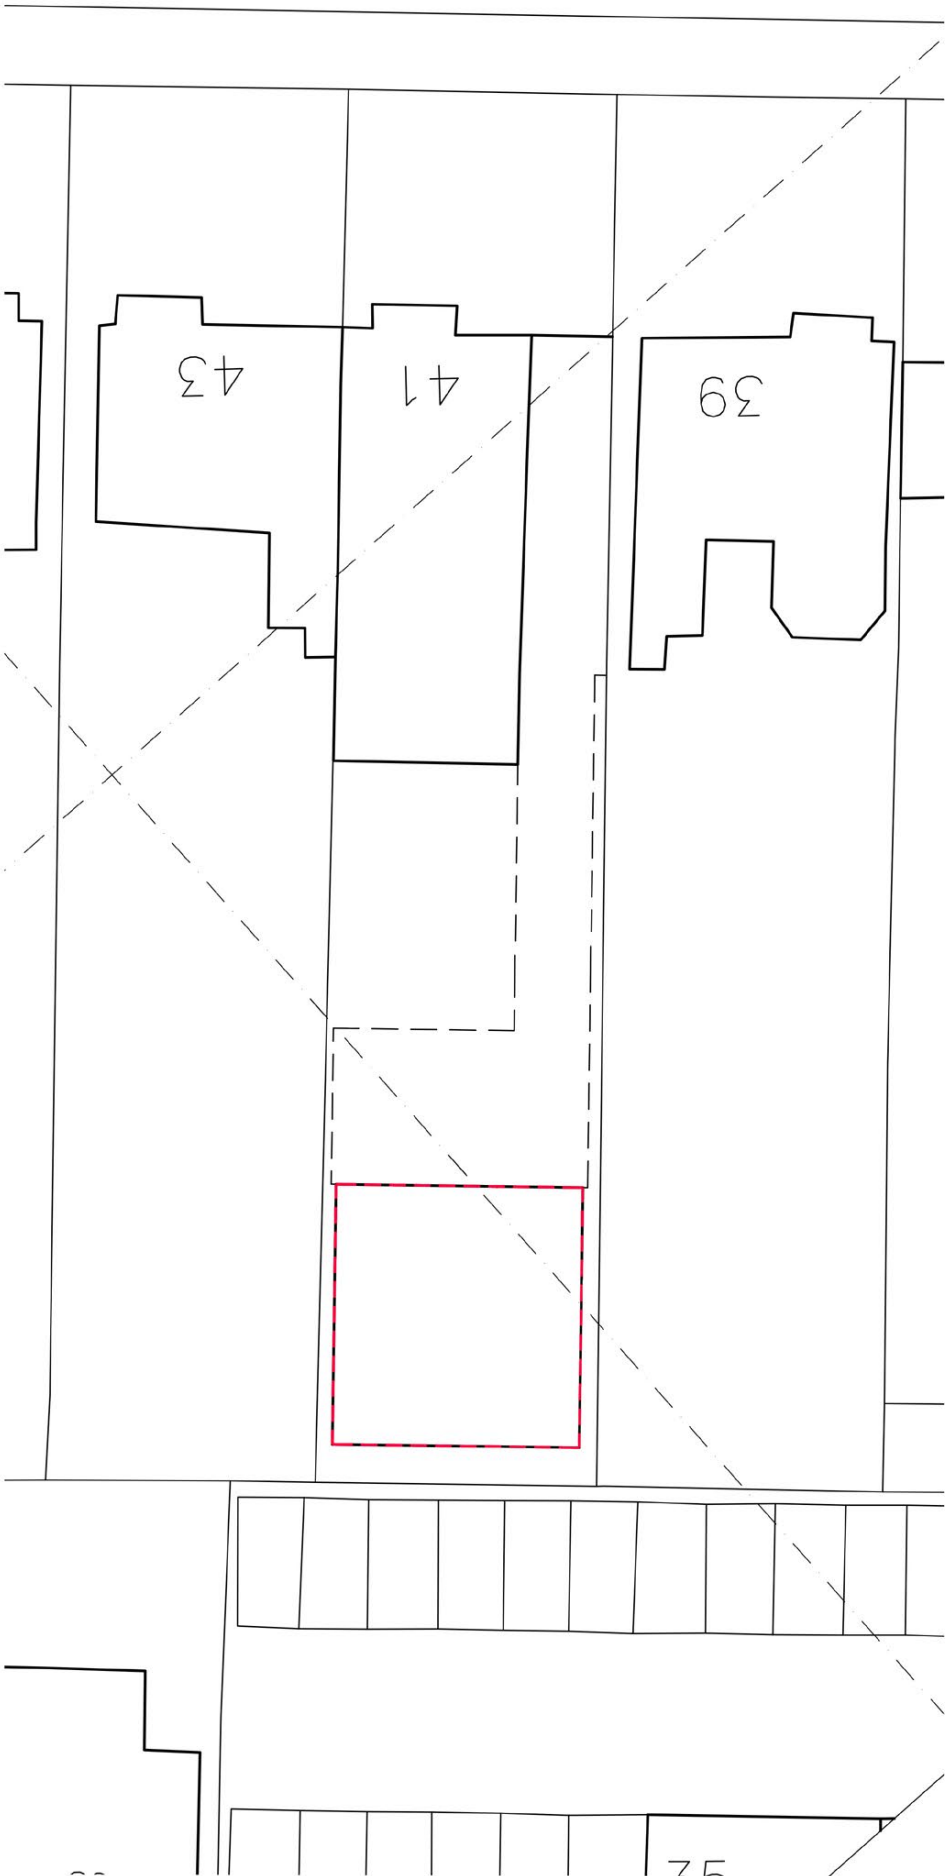

**RIBA**
Chartered Practice


Architects Registration Board

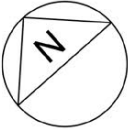

NOTES

DO NOT SCALE FROM THIS DRAWING.
ALL DIMENSIONS TO BE CHECKED ON SITE.
NO DEVIATION MAY BE MADE FROM THE DETAILS SHOWN ON THIS DRAWING WITHOUT PRIOR PERMISSION OF THE ARCHITECT.
COPYRIGHT PROTECTED.

ORIGINAL A3 REV DATE DESCRIPTION

PROJECT No	22/006-OB	DATE	11/05/23	SCALE	1:200
TITLE	PROPOSED BLOCK PLAN				
DRAWING No	101	STATUS	/P	REV	/00

CLIENT
Mr & Mrs Townley

PROJECT
PROPOSED ALTERATIONS
41 MAIDSTONE ROAD
BOUNDS GREEN
LONDON
N11

AUSTEN
ARCHITECTURE

E: info@austenarchitecture.com
M: 07867 980001
www.austenarchitecture.com