


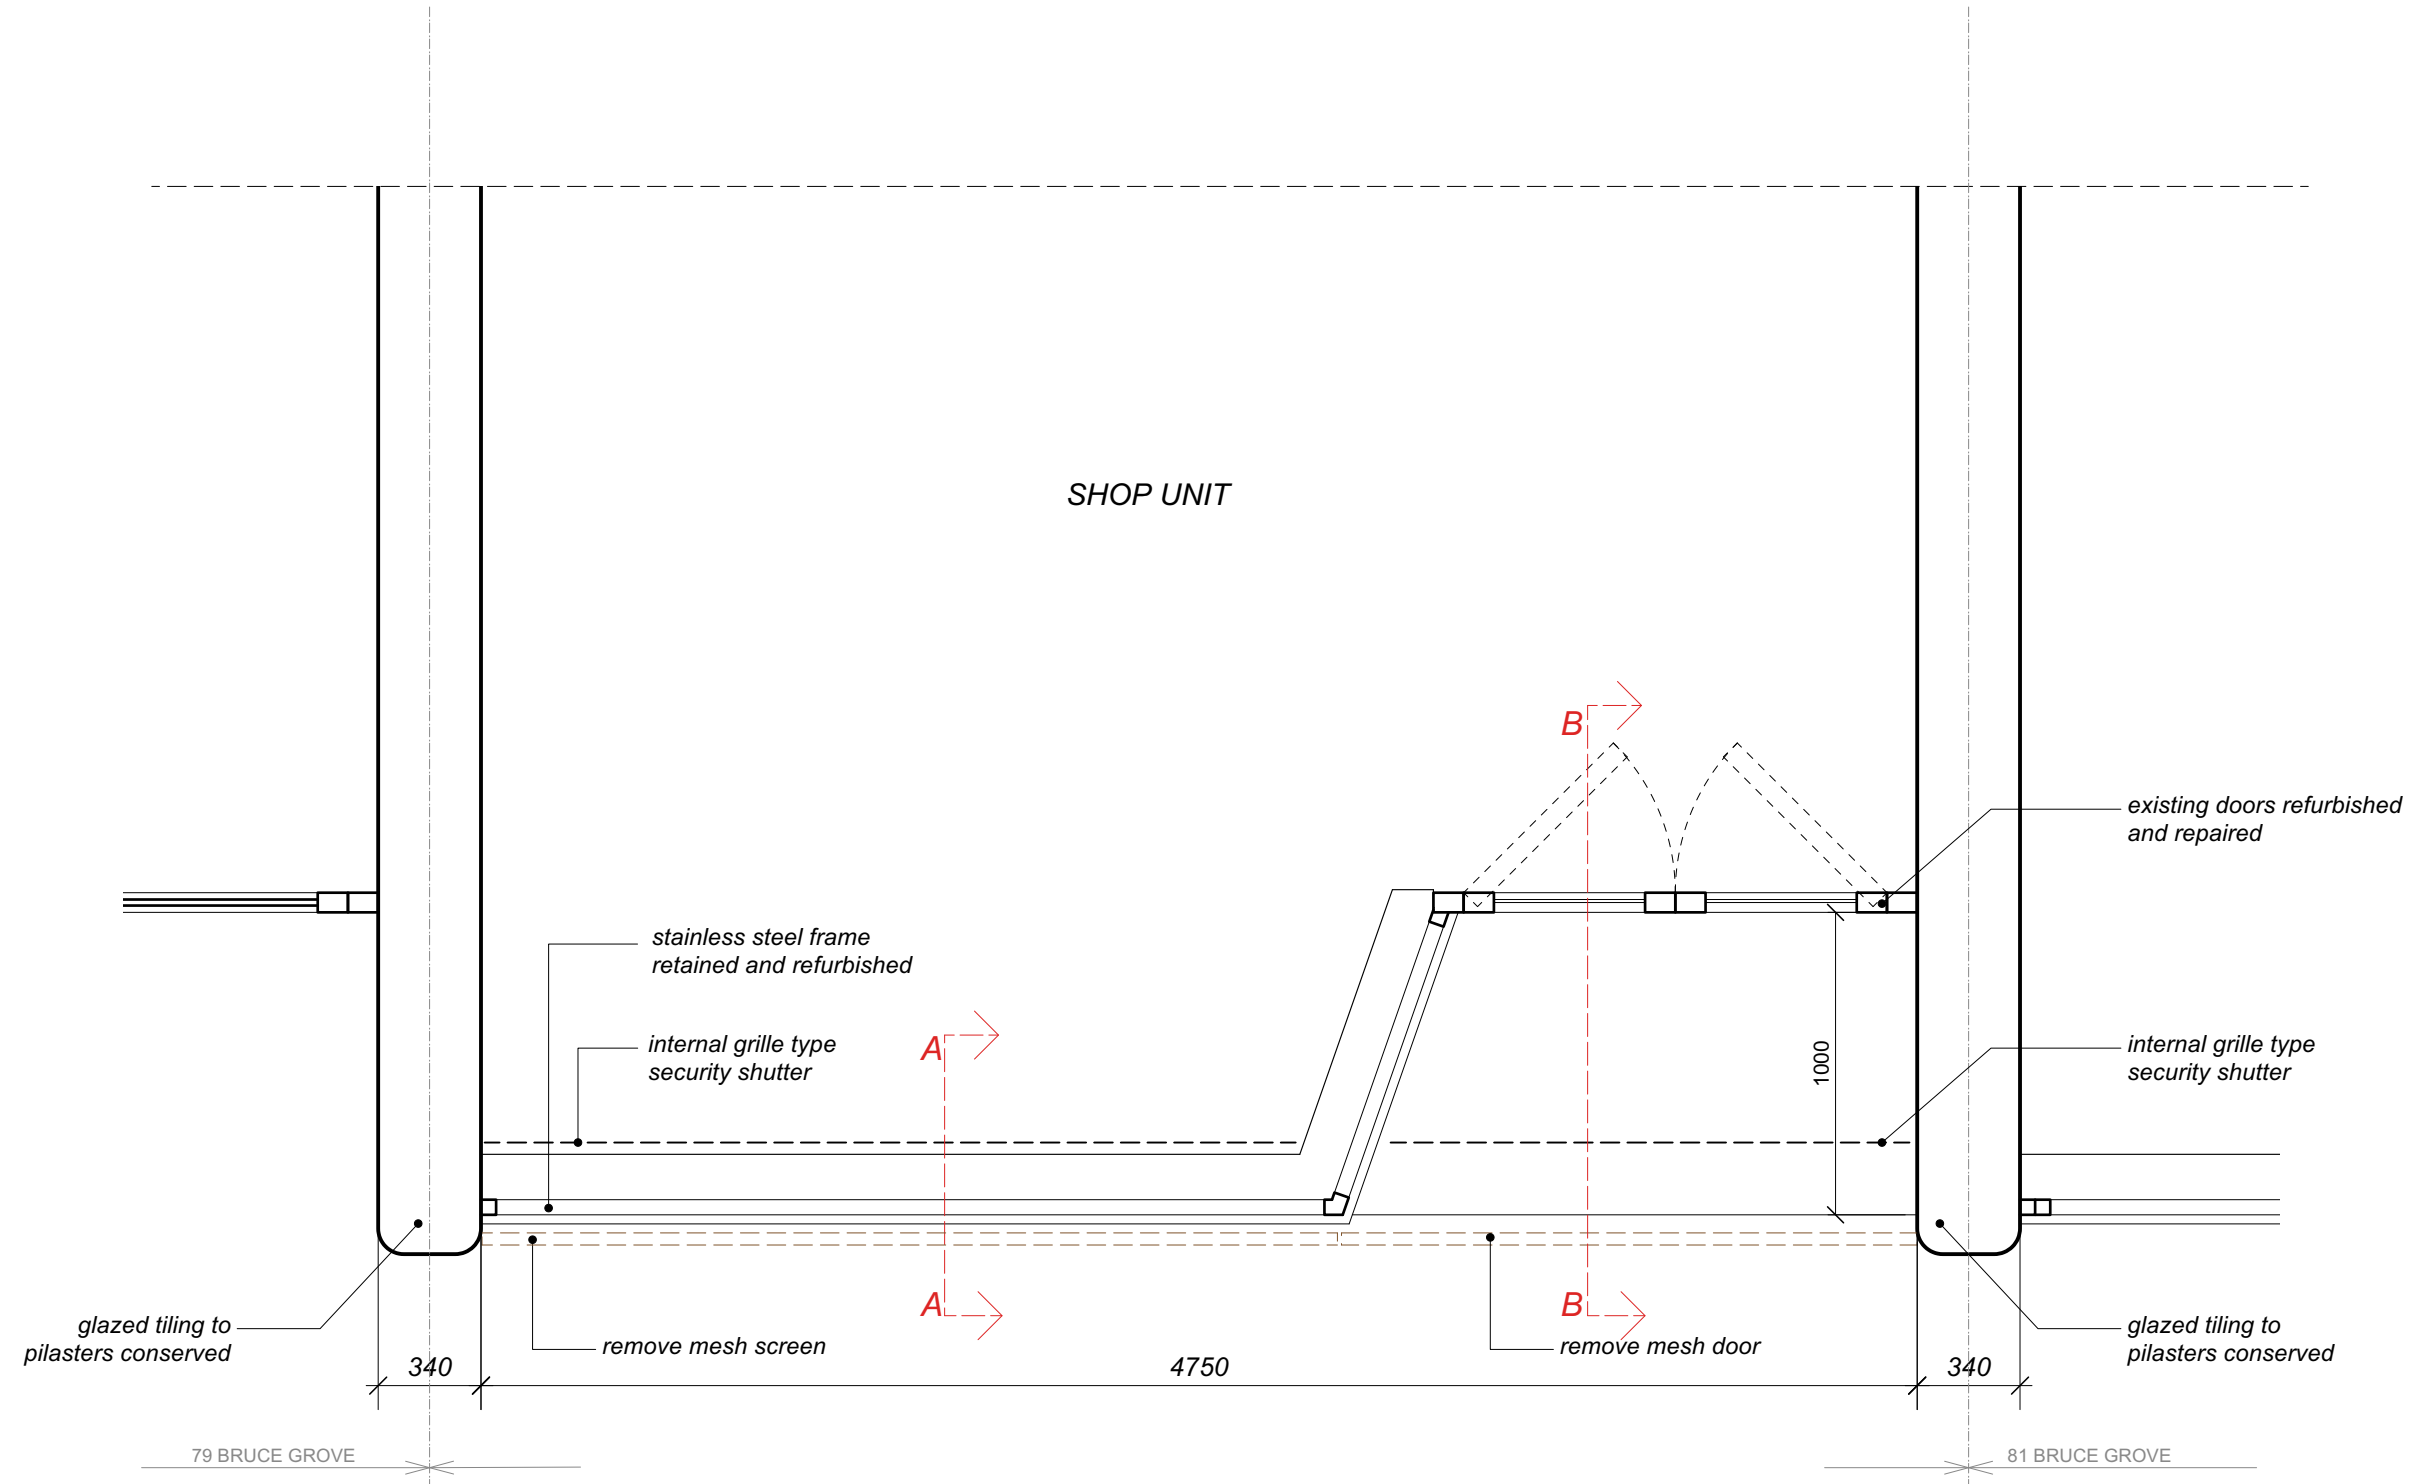

1 Proposed Plan
L(00)200 1:25@A3

Notes DO NOT SCALE - Use Figure Dimensions Only IF IN DOUBT - ASK 	Revisions		Haringey Heritage Action Zone 80 Bruce Grove Shopfront Proposed Plan		ROGER MEARS ARCHITECTS LLP Union Chapel, Compton AvenueLondon N1 2XD rma@rmears.co.uktel 020 7359 8222 www.rmears.co.uk © Roger Mears Architects LLP 2022				
					Date	Scale	Job No.	Dwg No.	Rev.
					March 2022	1:20@A3	2141	BG080_L(00)200	