



Do not scale from this drawing.
All dimensions to be checked on site.

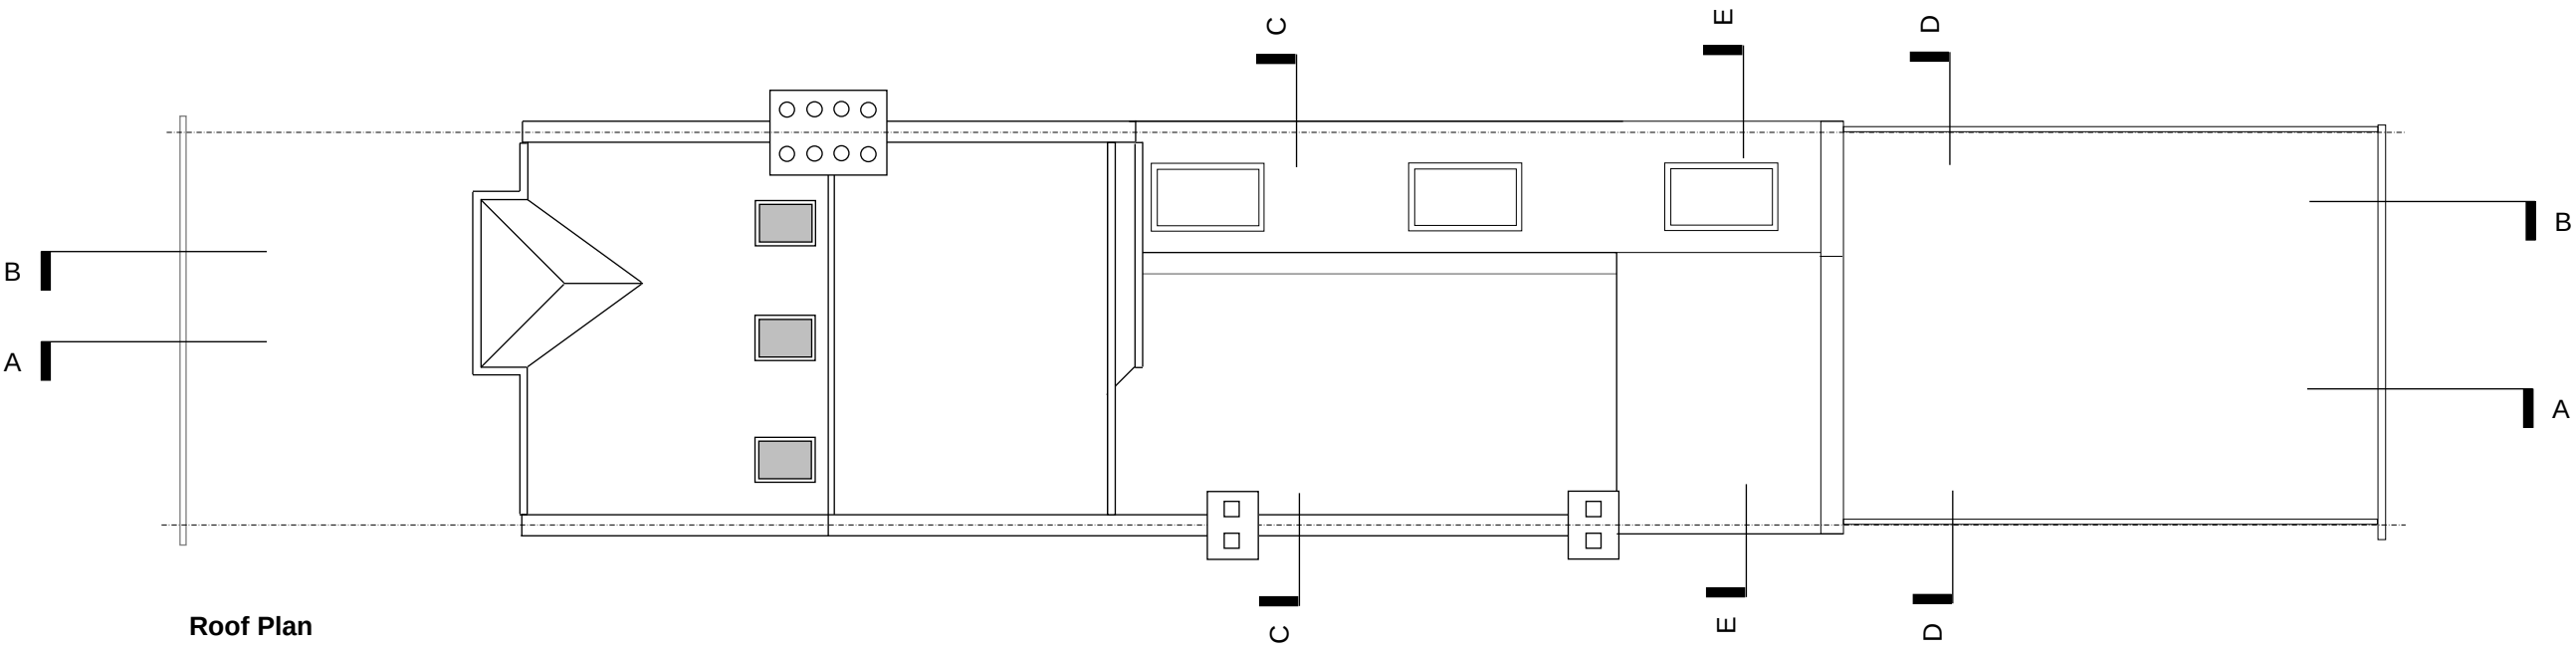

Roof Plan

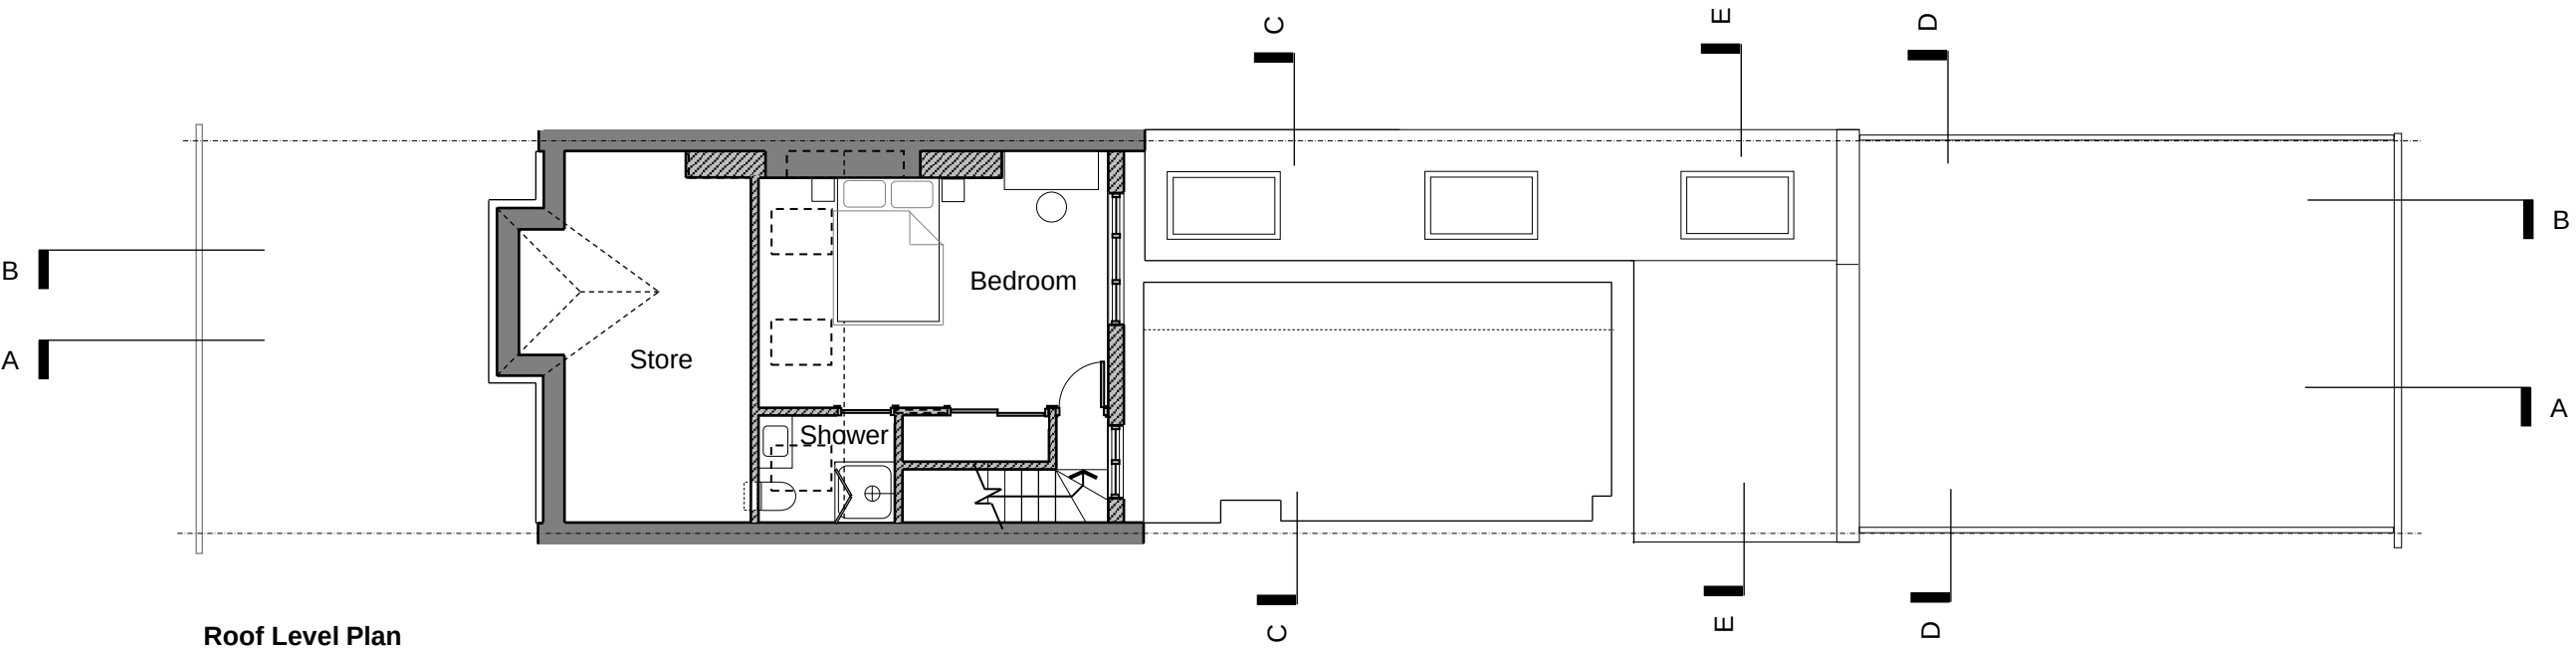

Roof Level Plan

