

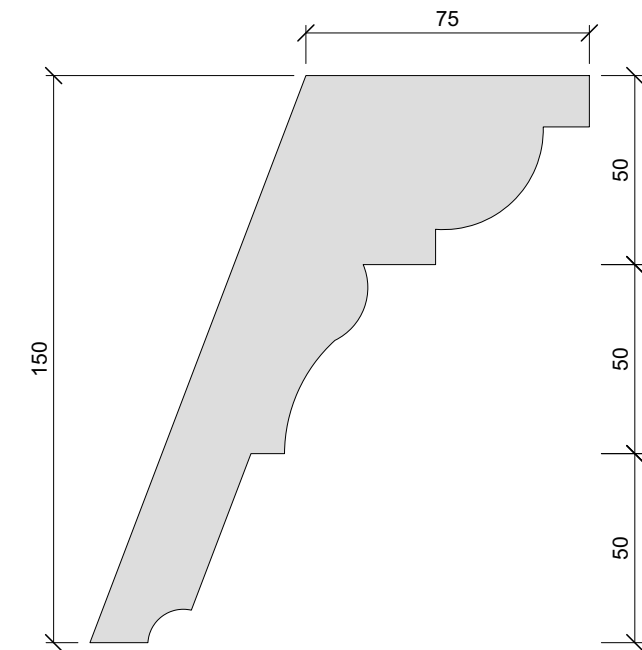


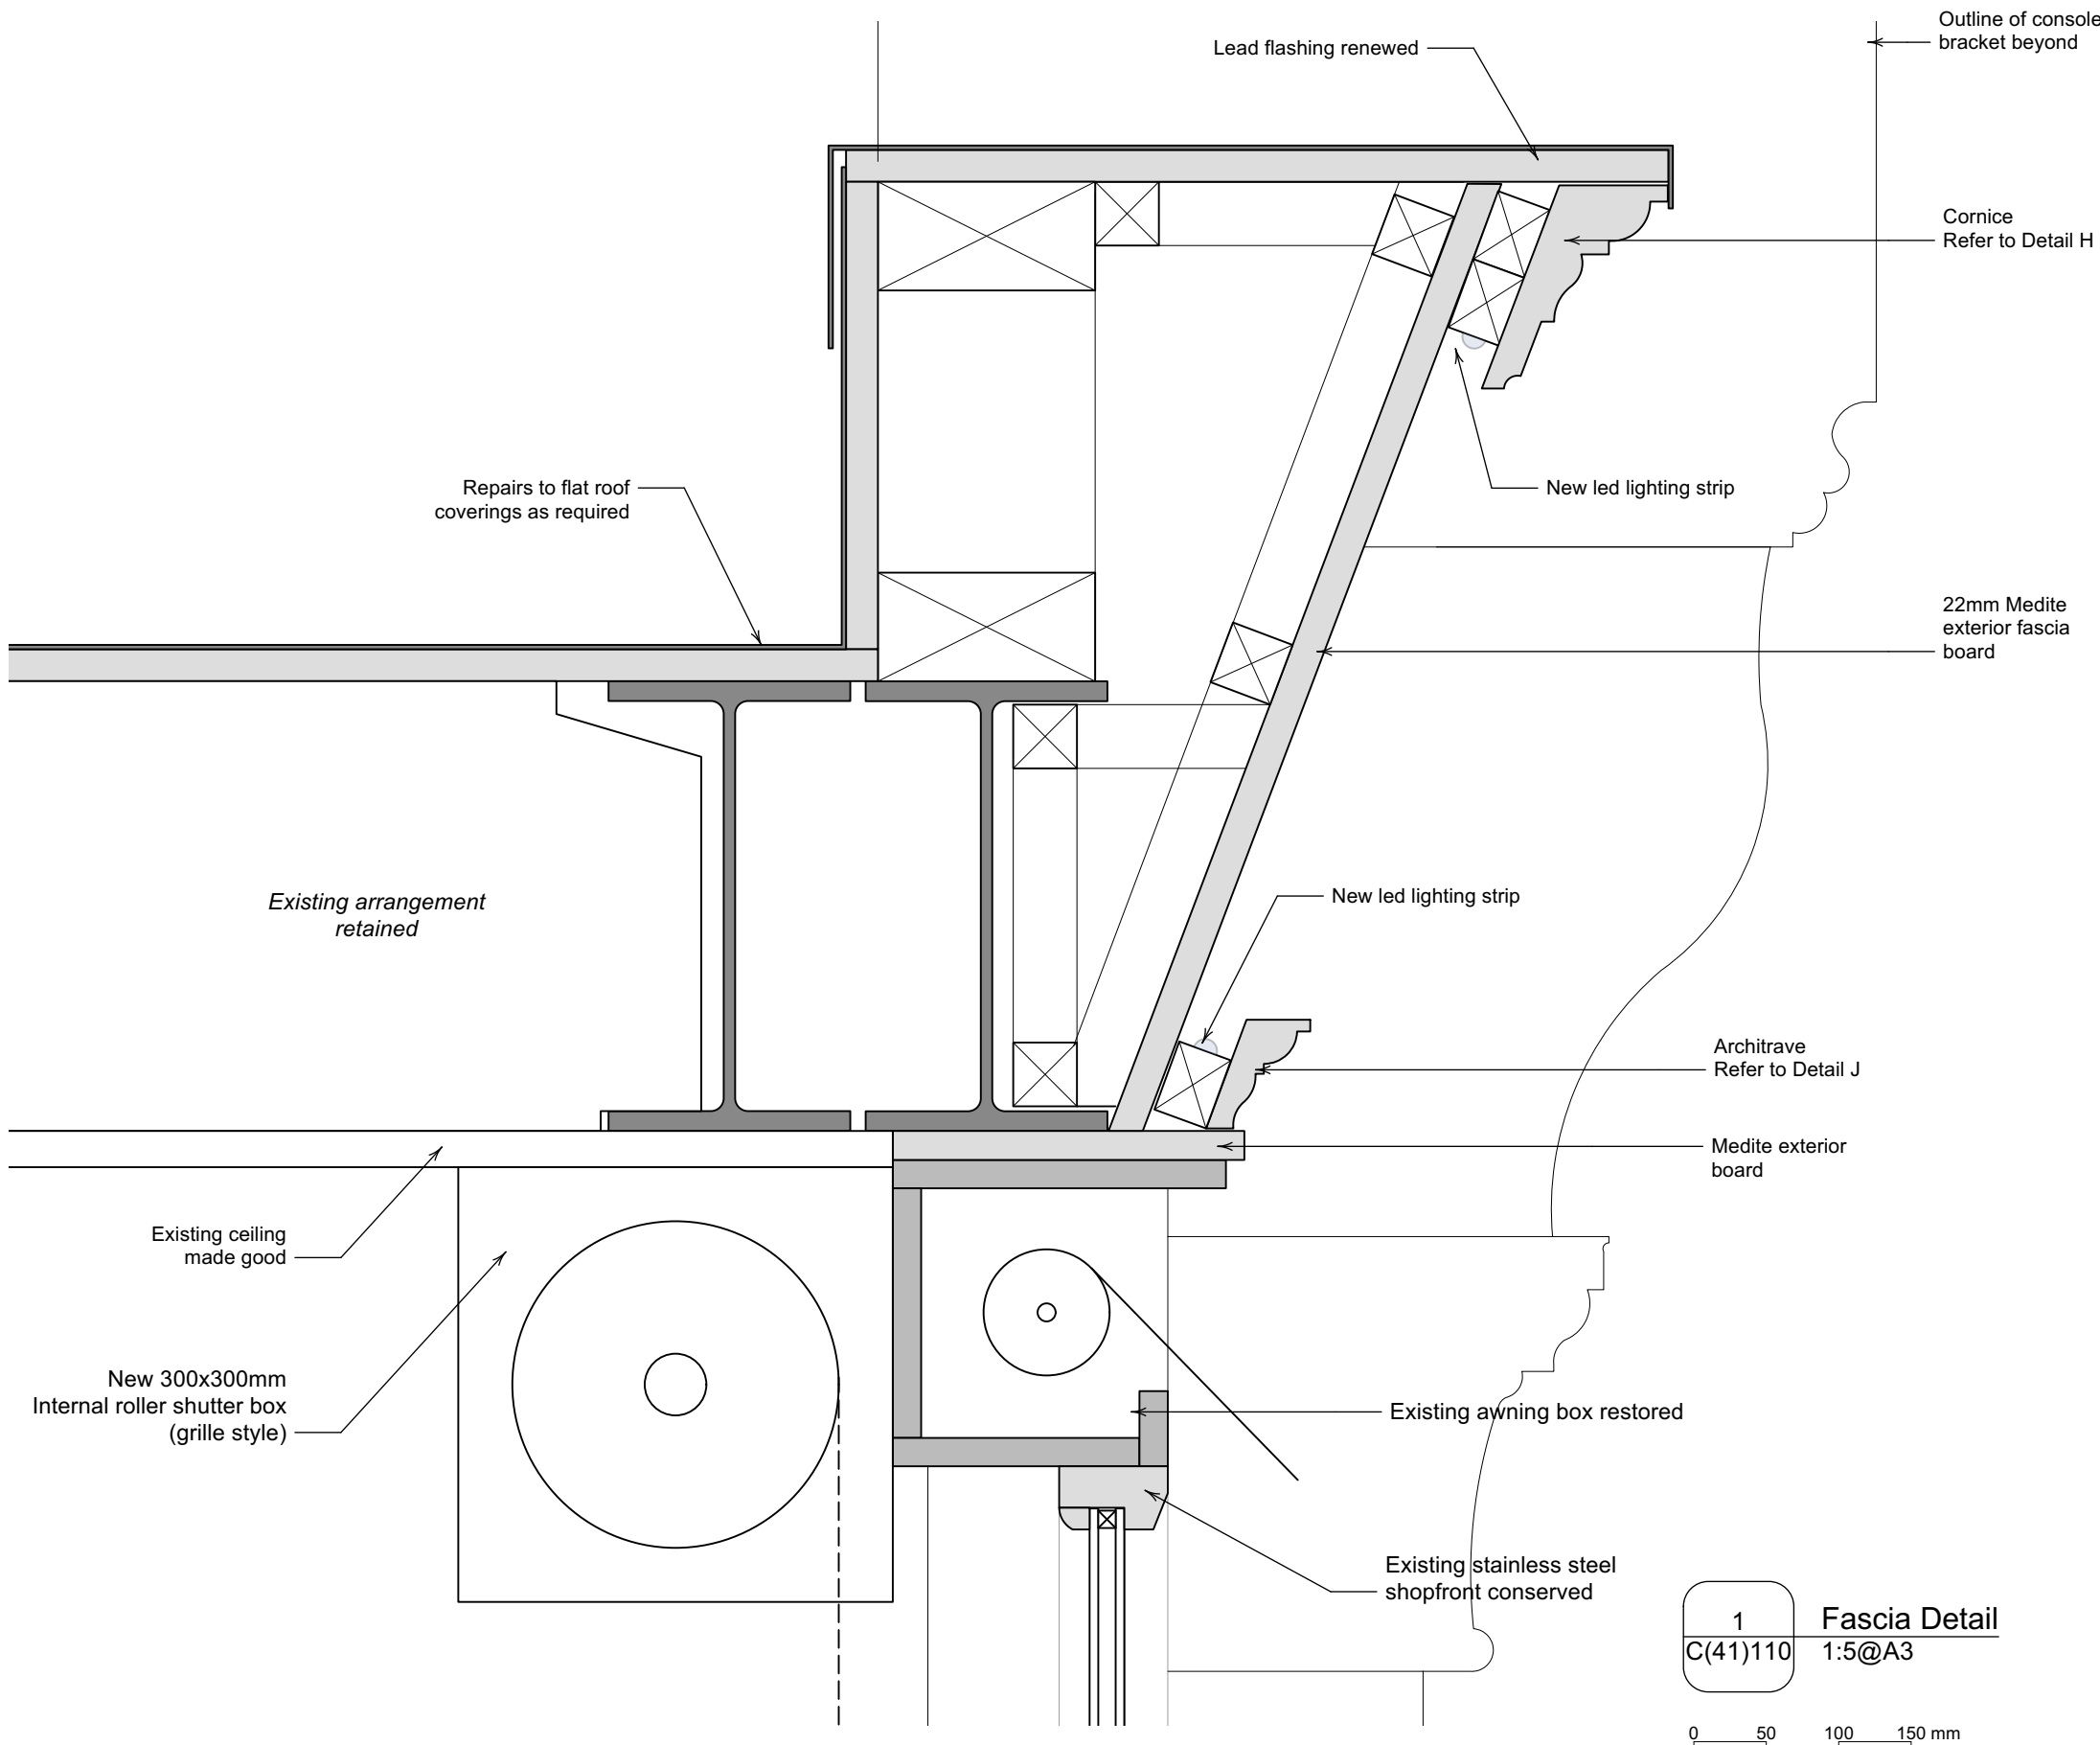

Detail H-Cornice
Scale: Half Actual Size

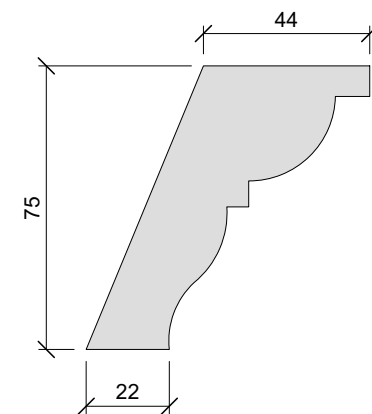

Detail J- Architrave
Scale: Half Actual Size

1

C(41)110

Fascia Detail

1:5@A3

0

50

100

150 mm

Notes	DO NOT SCALE - Use Figure Dimensions Only IF IN DOUBT - ASK		Revisions	Haringey Heritage Action Zone 80 Bruce Grove <	
-------	--	--	-----------	--	--