


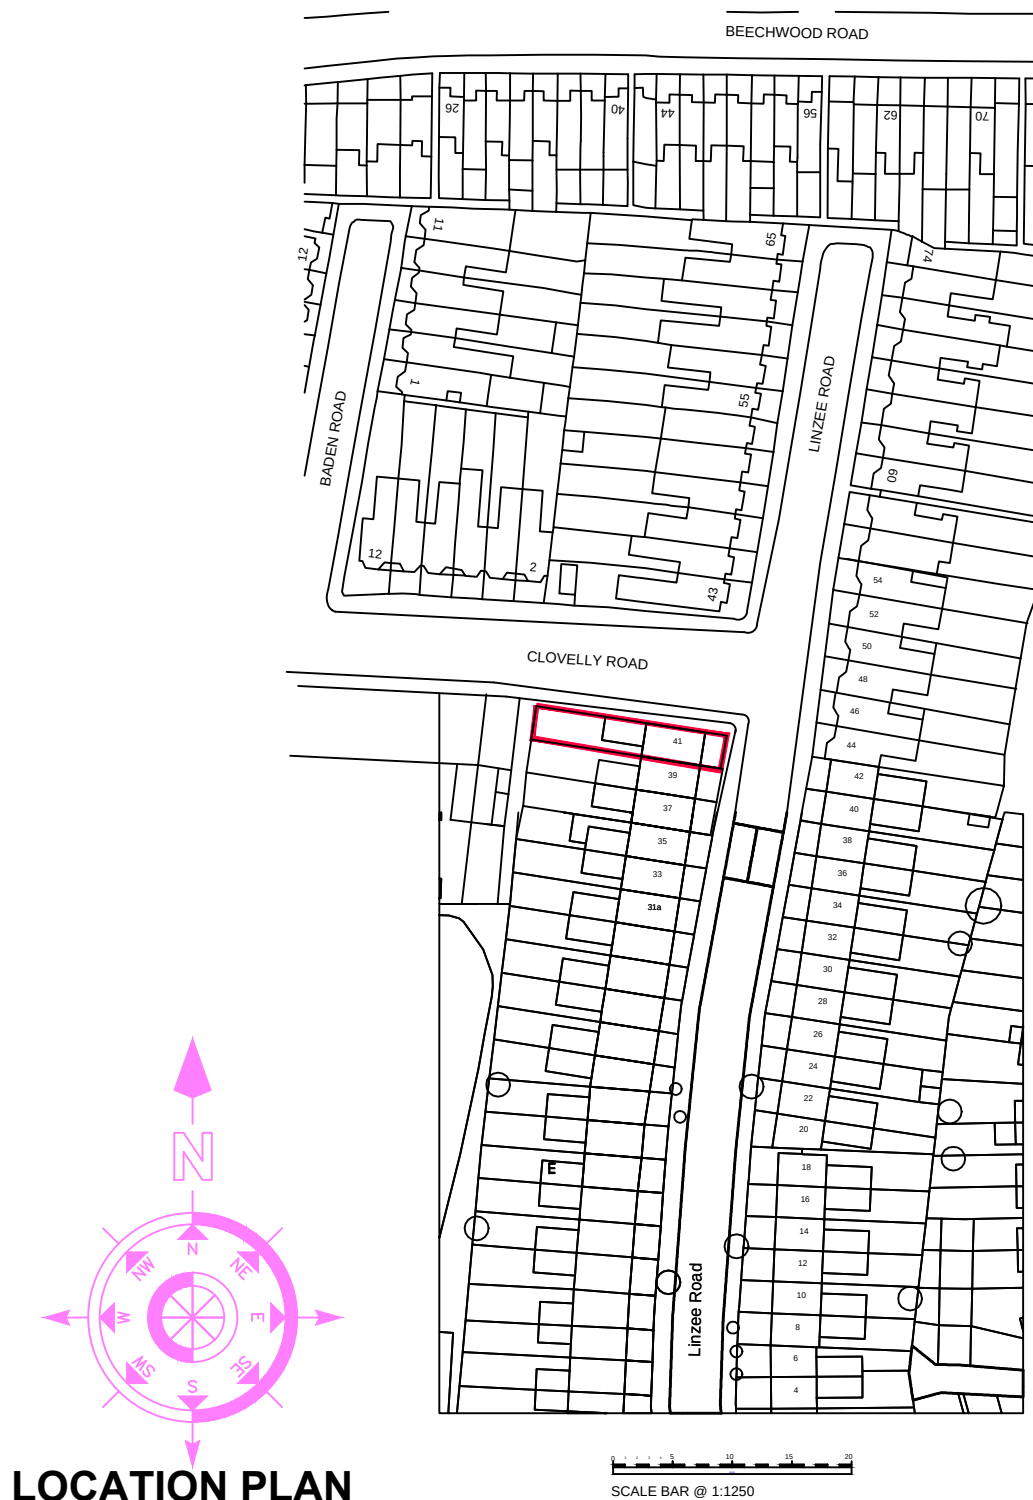

PLANNING - 13/05/2023

BRYAN CONNOR ASSOCIATES LIMITED
DESIGN & PLANNING CONSULTANTS

2 TREGARON AVENUE LONDON N8 9EY Tel: 020 8340 9294 Mob: 07958 738247

Email: bryan.connor@outlook.com

THIS DRAWING IS THE PROPERTY OF BRYAN CONNOR ASSOCIATES LTD AND MAY NOT BE REPRODUCED WITHOUT WRITTEN CONSENT

PROJECT: 41 Linzee Road London N8 7RG

CLIENT: Mr & Mrs B. Hall

DESCRIPTION: Location Plan

DRAWING No. SK 01

SCALE. 1:1250

REVISION. -

DATE. 03/05/23

NO DIMENSIONS TO BE SCALED FROM THIS DRAWING.