


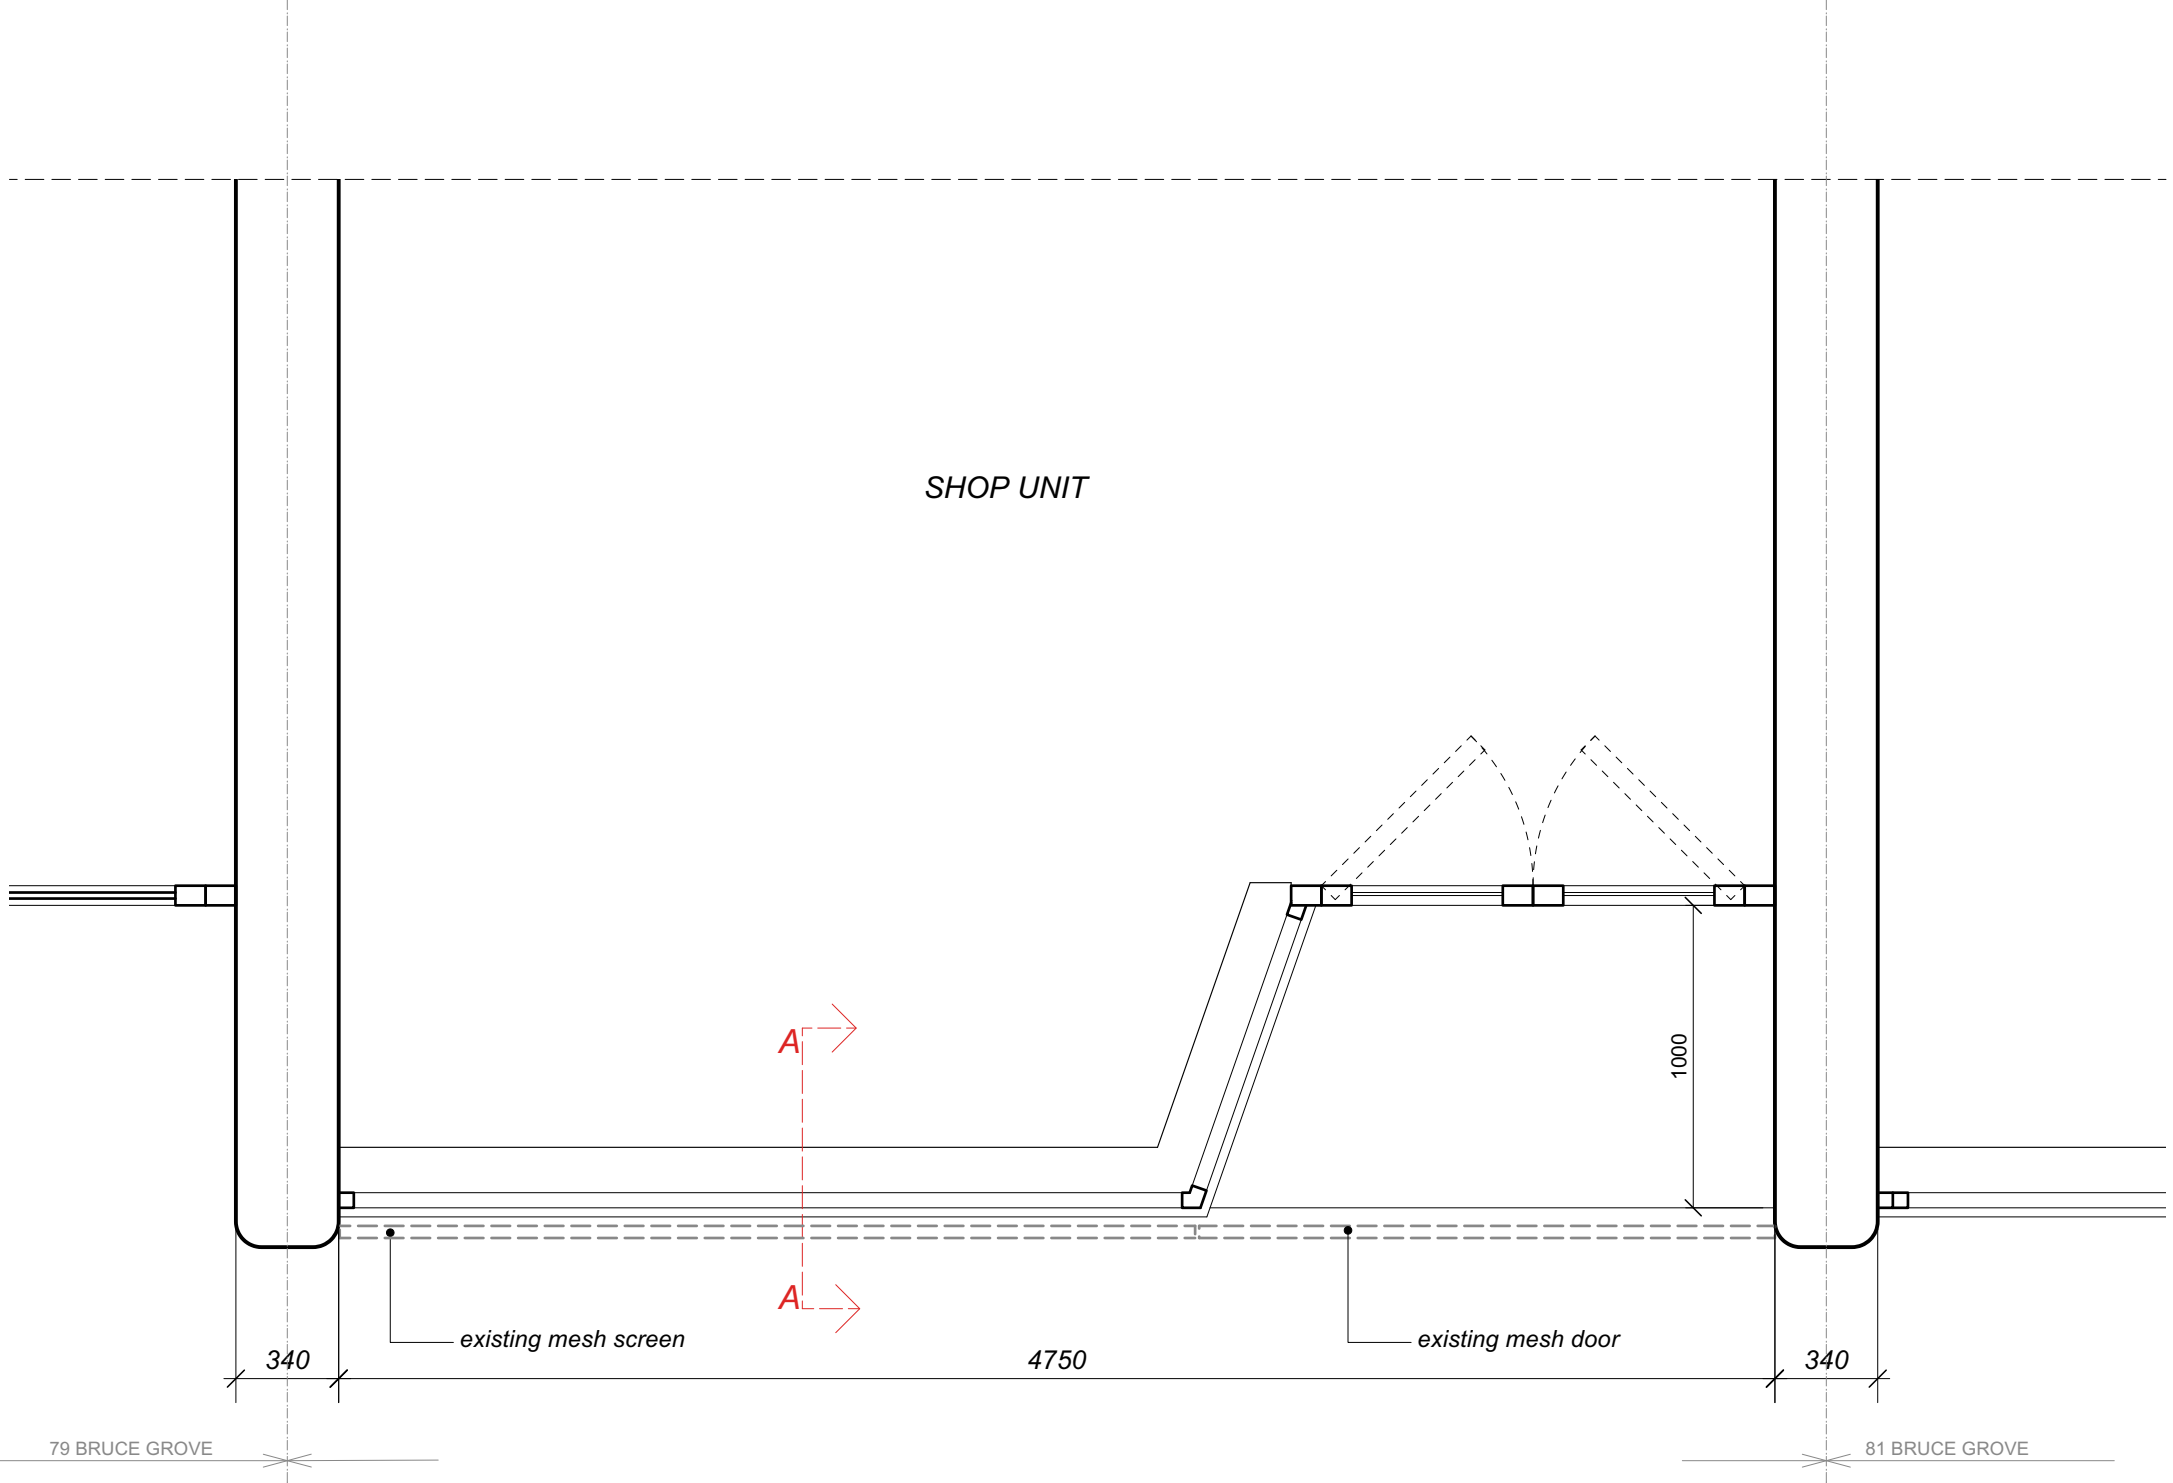


1

L(00)100

Existing Plan
1:25@A3

Notes
DO NOT SCALE - Use Figure
Dimensions Only IF IN DOUBT - ASK

 

Revisions

Haringey Heritage Action Zone
80 Bruce Grove

Shopfront
Existing Plan

ROGER MEARS ARCHITECTS LLP
Union Chapel, Compton Avenue
London N1 2XD
rma@rmears.co.uk
www.rmears.co.uk
tel 020 7359 8222
© Roger Mears Architects LLP 2022

Date	Scale	Job No.	Dwg No.	Rev.
March 2022	1:20@A3	2141	BG080_L(00)100	