

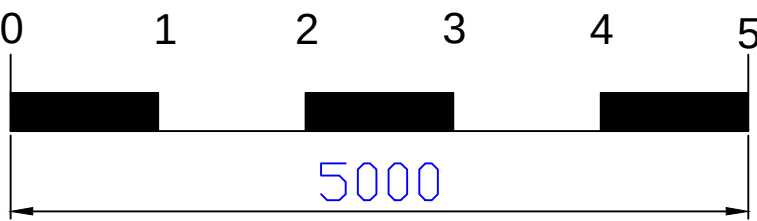



REVISION No.	REVISION NOTES	DATE
-	-	-

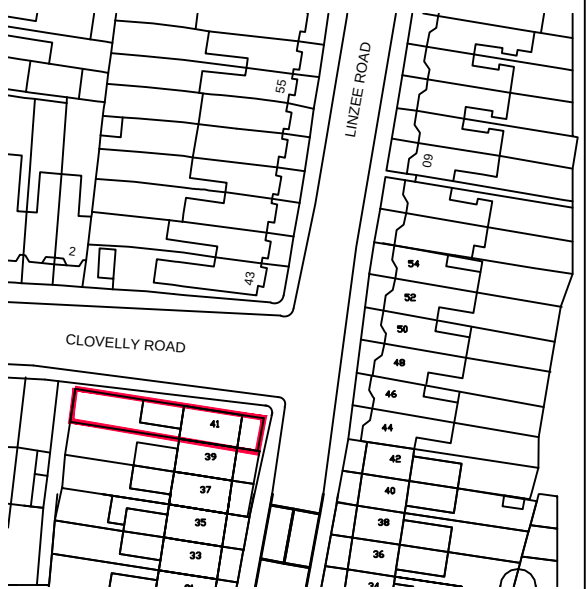


SCALE BAR @ 1:50

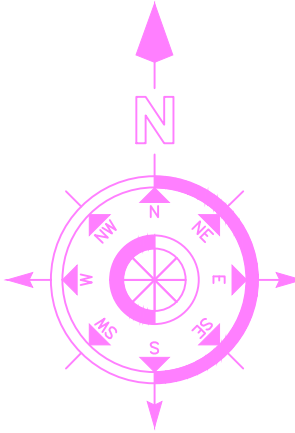

LOCATION PLAN
SCALE 1 : 1250

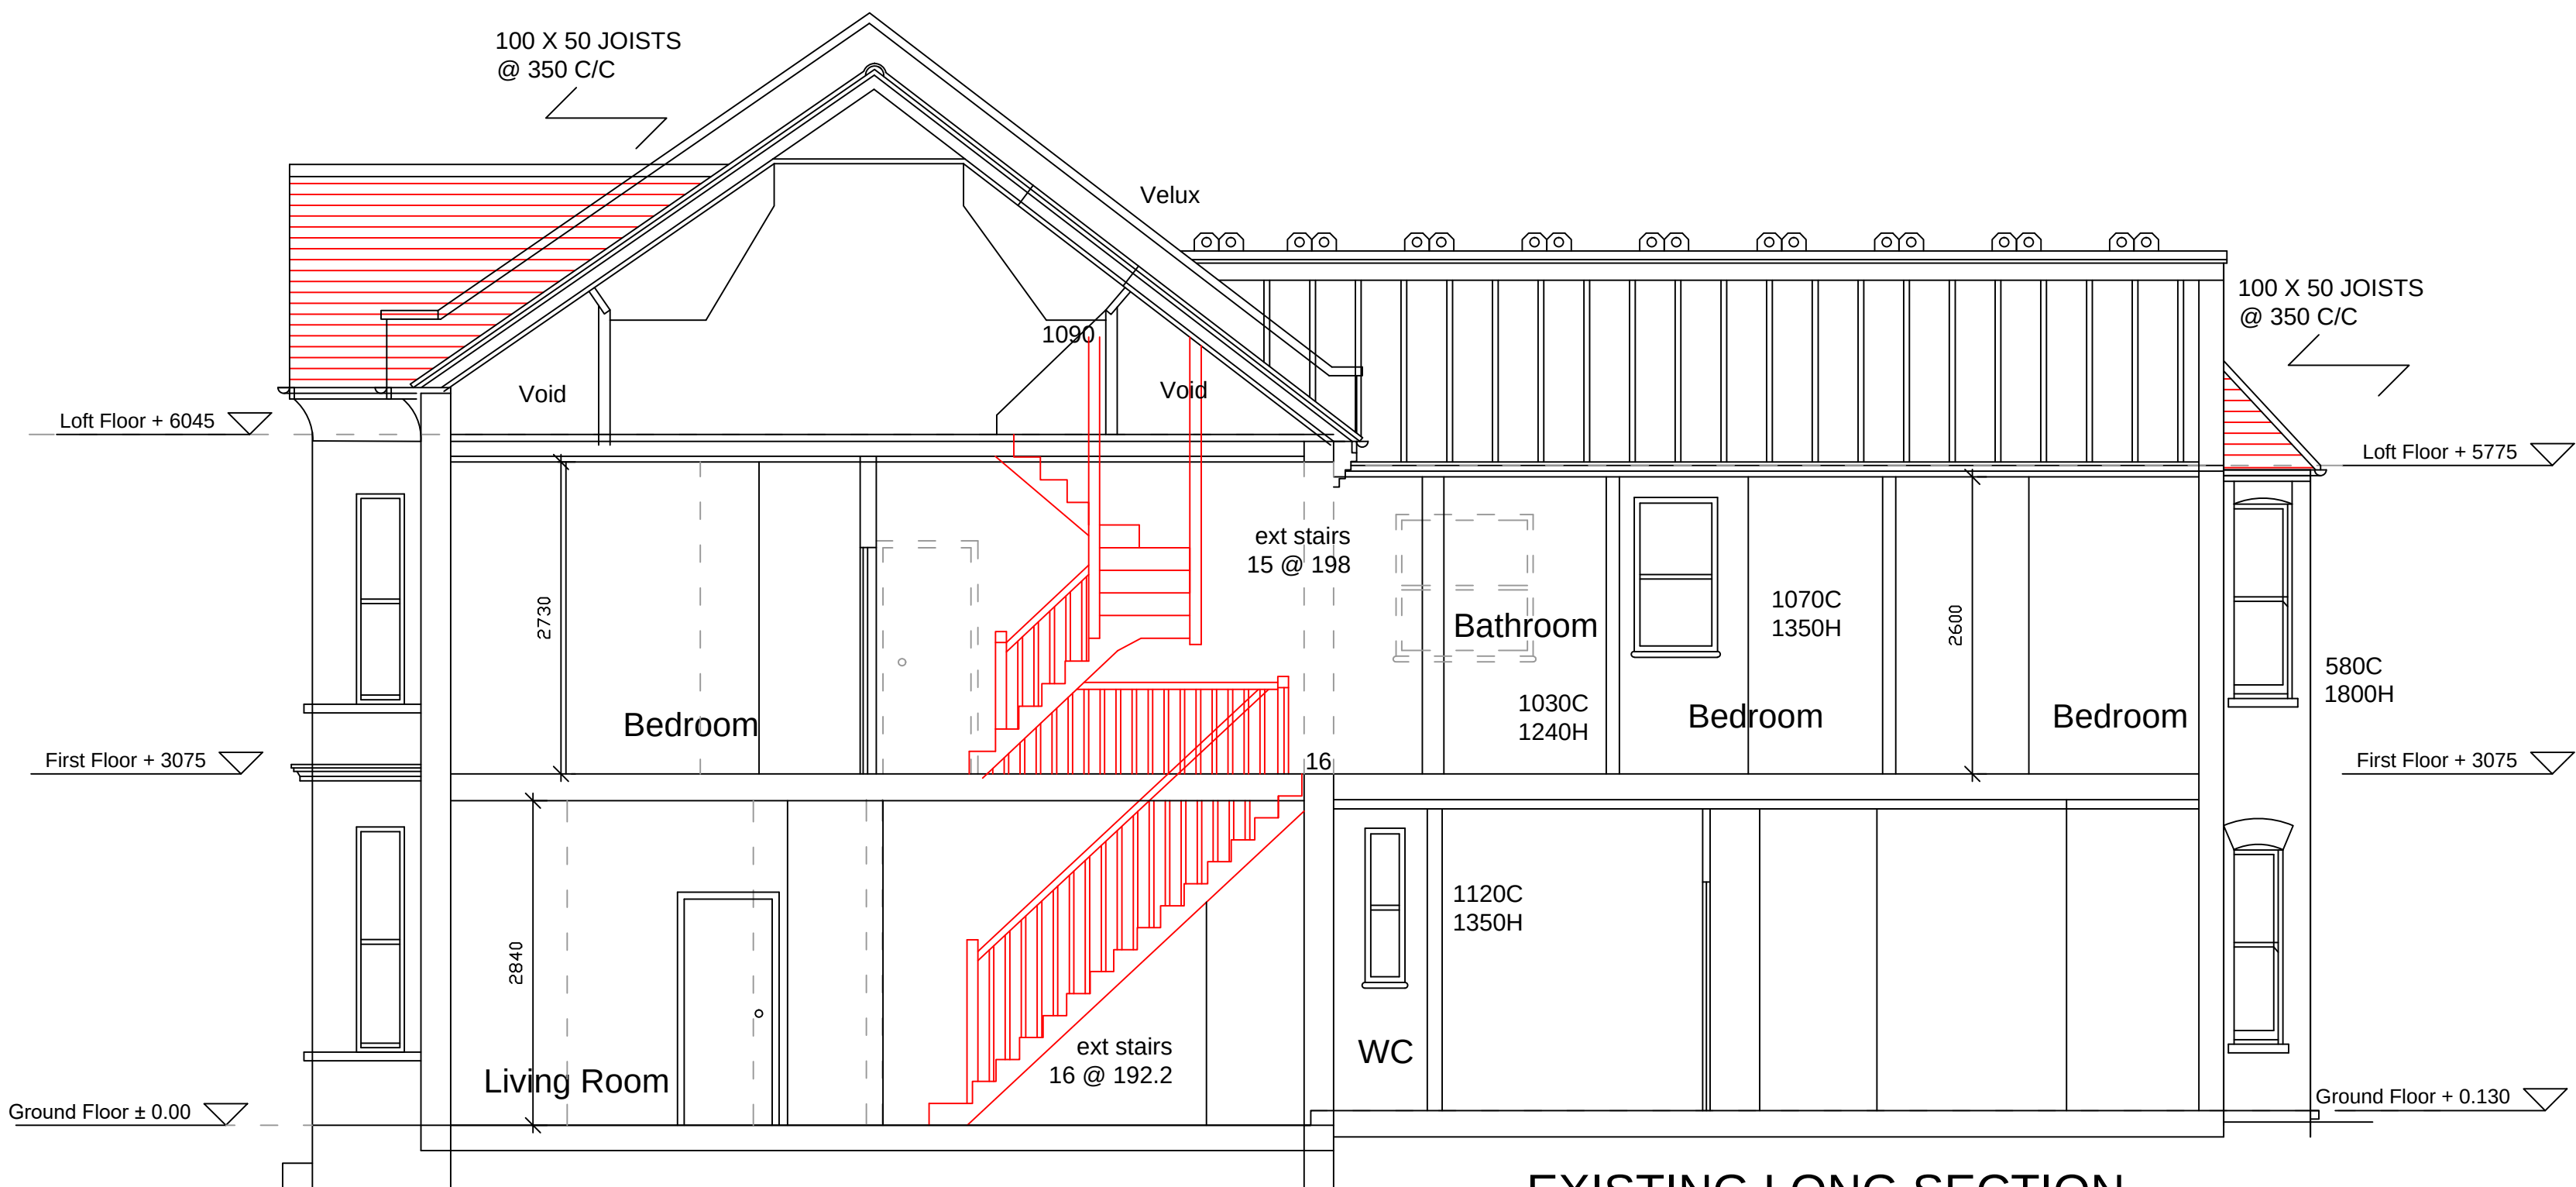

EXISTING LONG SECTION

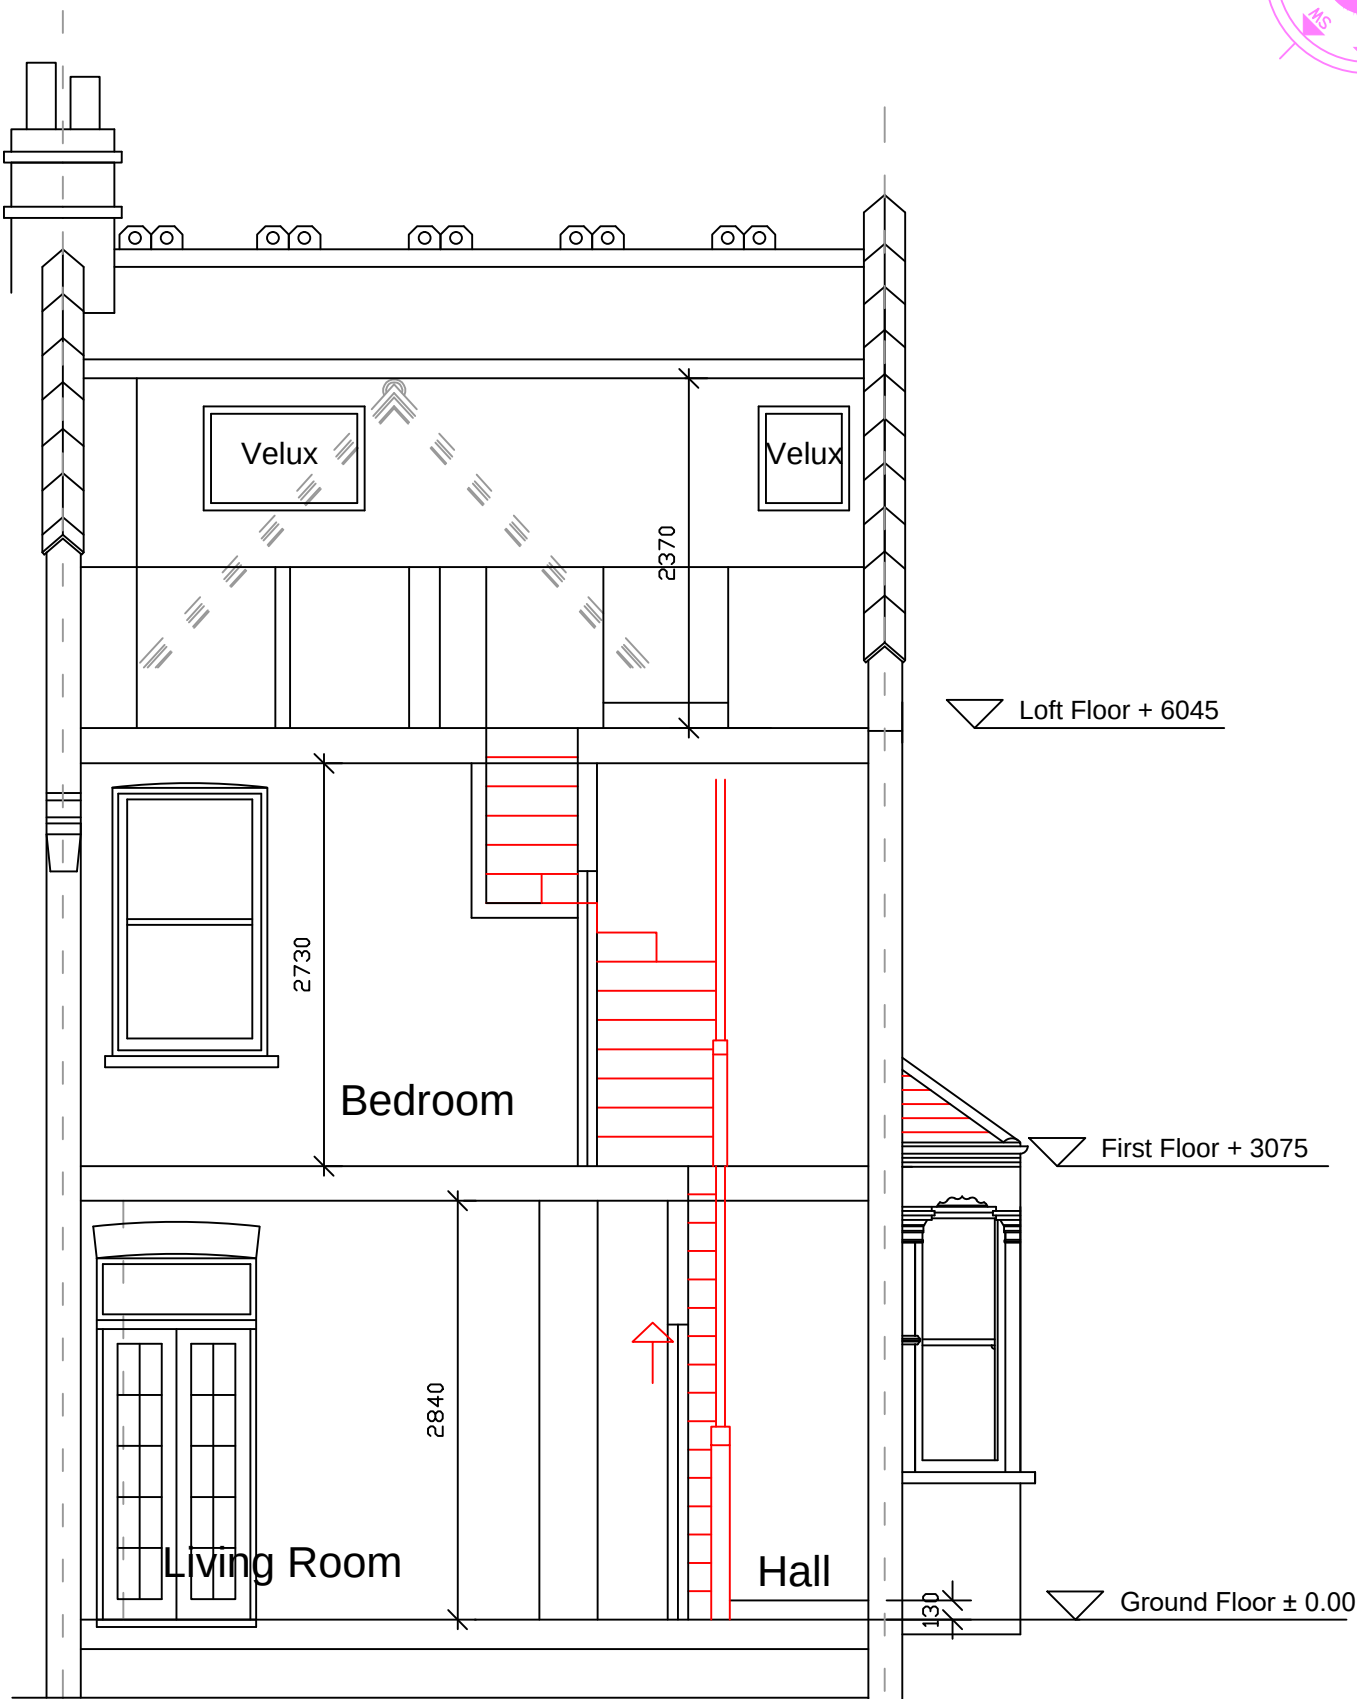

EXISTING SHORT SECTION

PLANNING ISSUE - 13/05/2023



BRYAN CONNOR ASSOCIATES LIMITED

DESIGN & PLANNING CONSULTANTS

2 TREGARON AVENUE, LONDON. N8 9EY Tel: 020 8340 9294 Mob: 07958738247

Email: bryan.connor@outlook.com

THIS DRAWING IS THE PROPERTY OF BRYAN CONNOR ASSOCIATES LTD AND MAY NOT BE REPRODUCED WITHOUT WRITTEN CONSENT

PROJECT: 41 LINZEE ROAD LONDON N8 7RG

CLIENT: MR & MRS B. HALL

DESCRIPTION: EXISTING SECTIONS

DRAWING No. 2309 - 03

REVISION. -

SCALE. 1:50 @ A1

DATE. 25/04/2023