


Notes

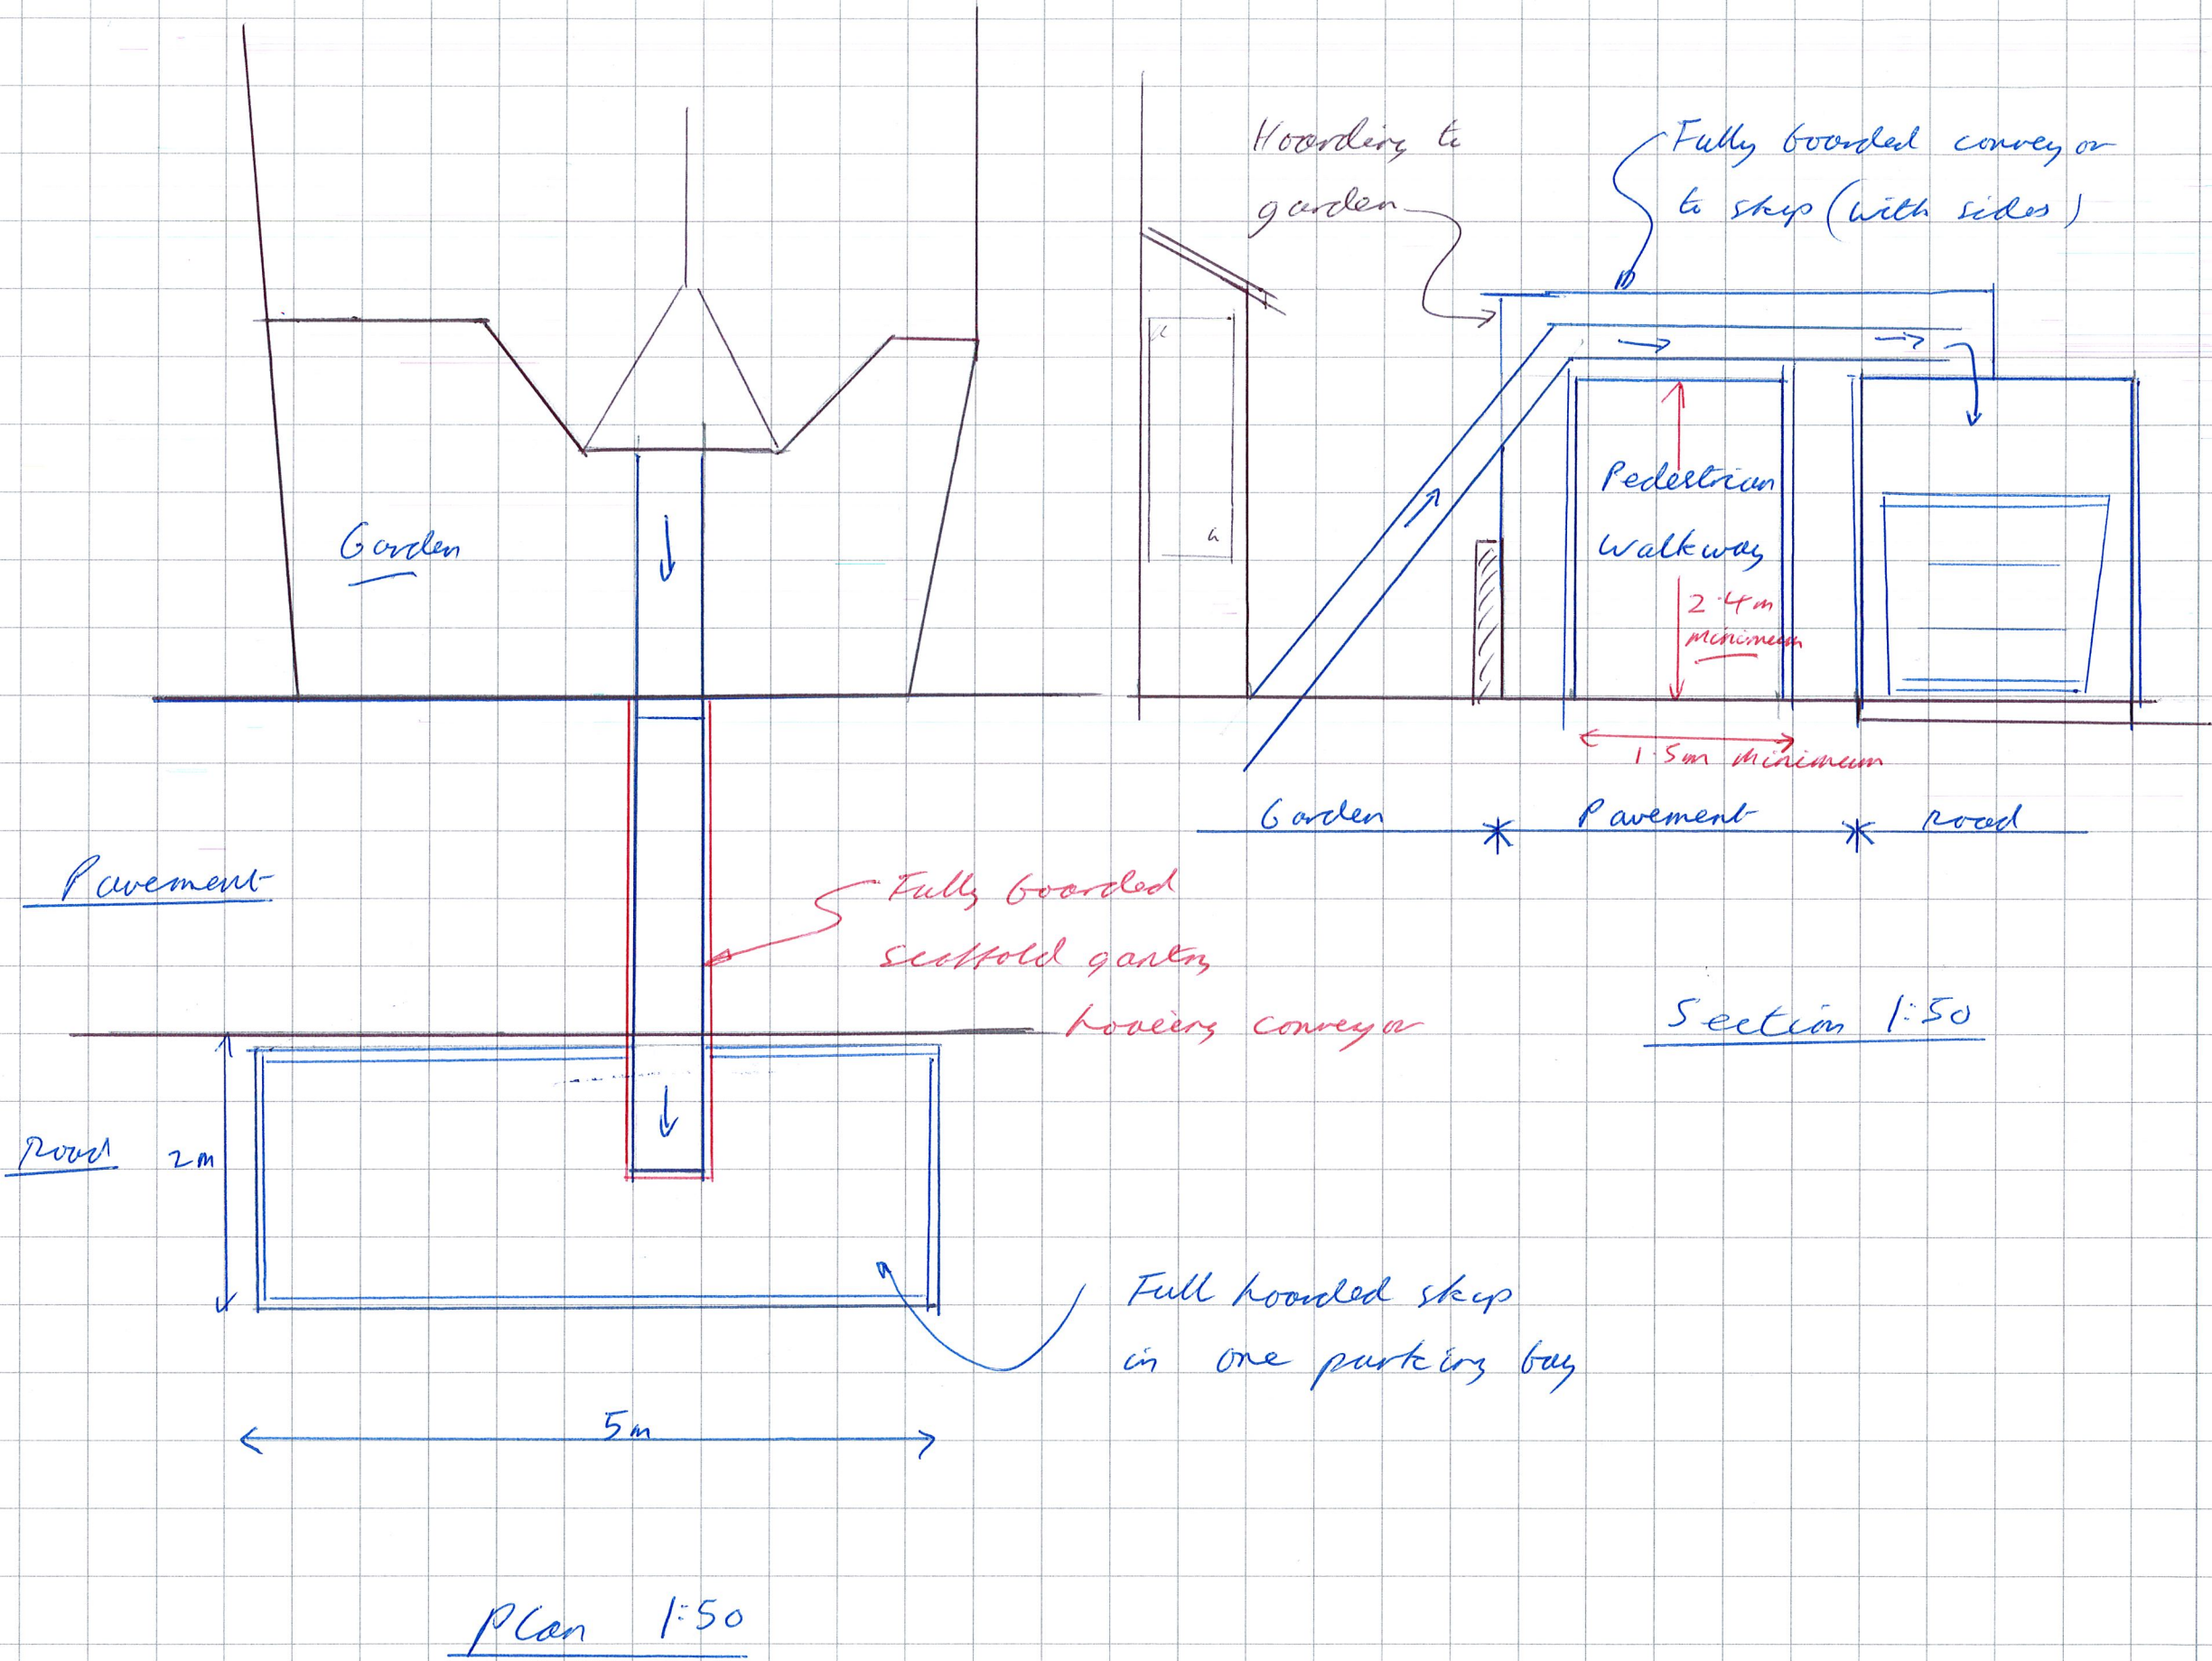

Revisions

A

B

C

Project

64 Victoria Rd
N22

Hoarding plan

No. A1599 SK02

Scale 1:50

Drawn DMH

Date