




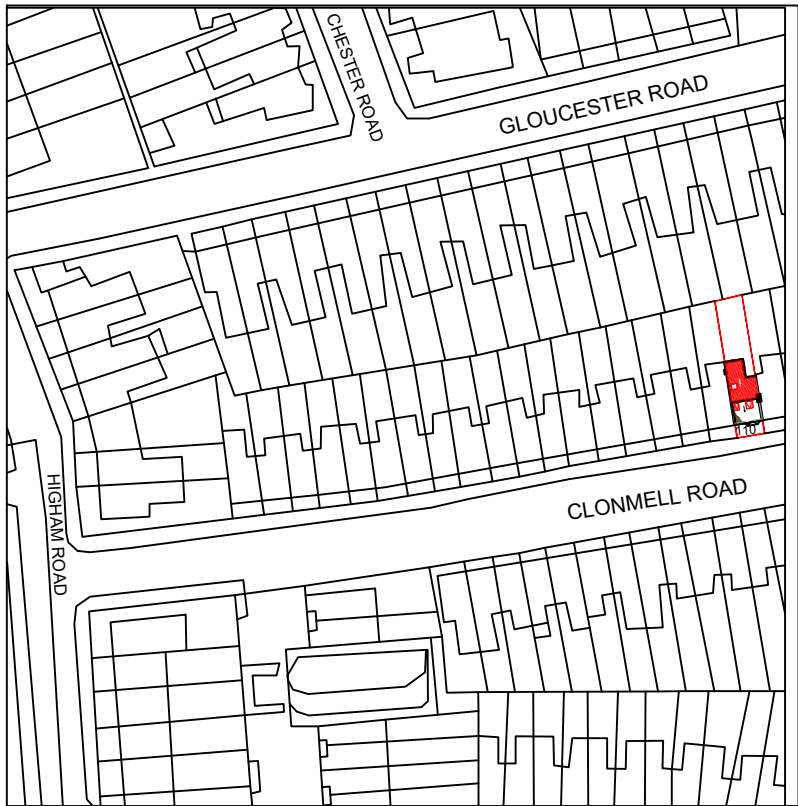

BLOCK PLAN
SCALE 1:500

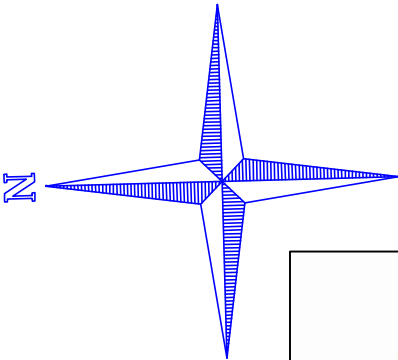

LOCATION PLAN
SCALE 1:1250

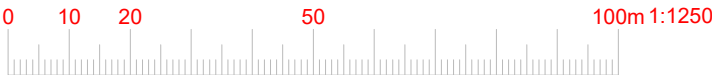

	
www.FastPlansUK.co.uk	
Project:	Loft Conversion with Dormer to Rear.
Address:	110 CLONMELL ROAD N17 6JU
Scale:	Dwg. no:
1:500 @ A3	A09
Drawn by:	Date Drawn:
O.B.S	28-APR-2023
For Drawings Tel: 020 3542 1777	
E-mail: plans@FastPlansUK.co.uk	