



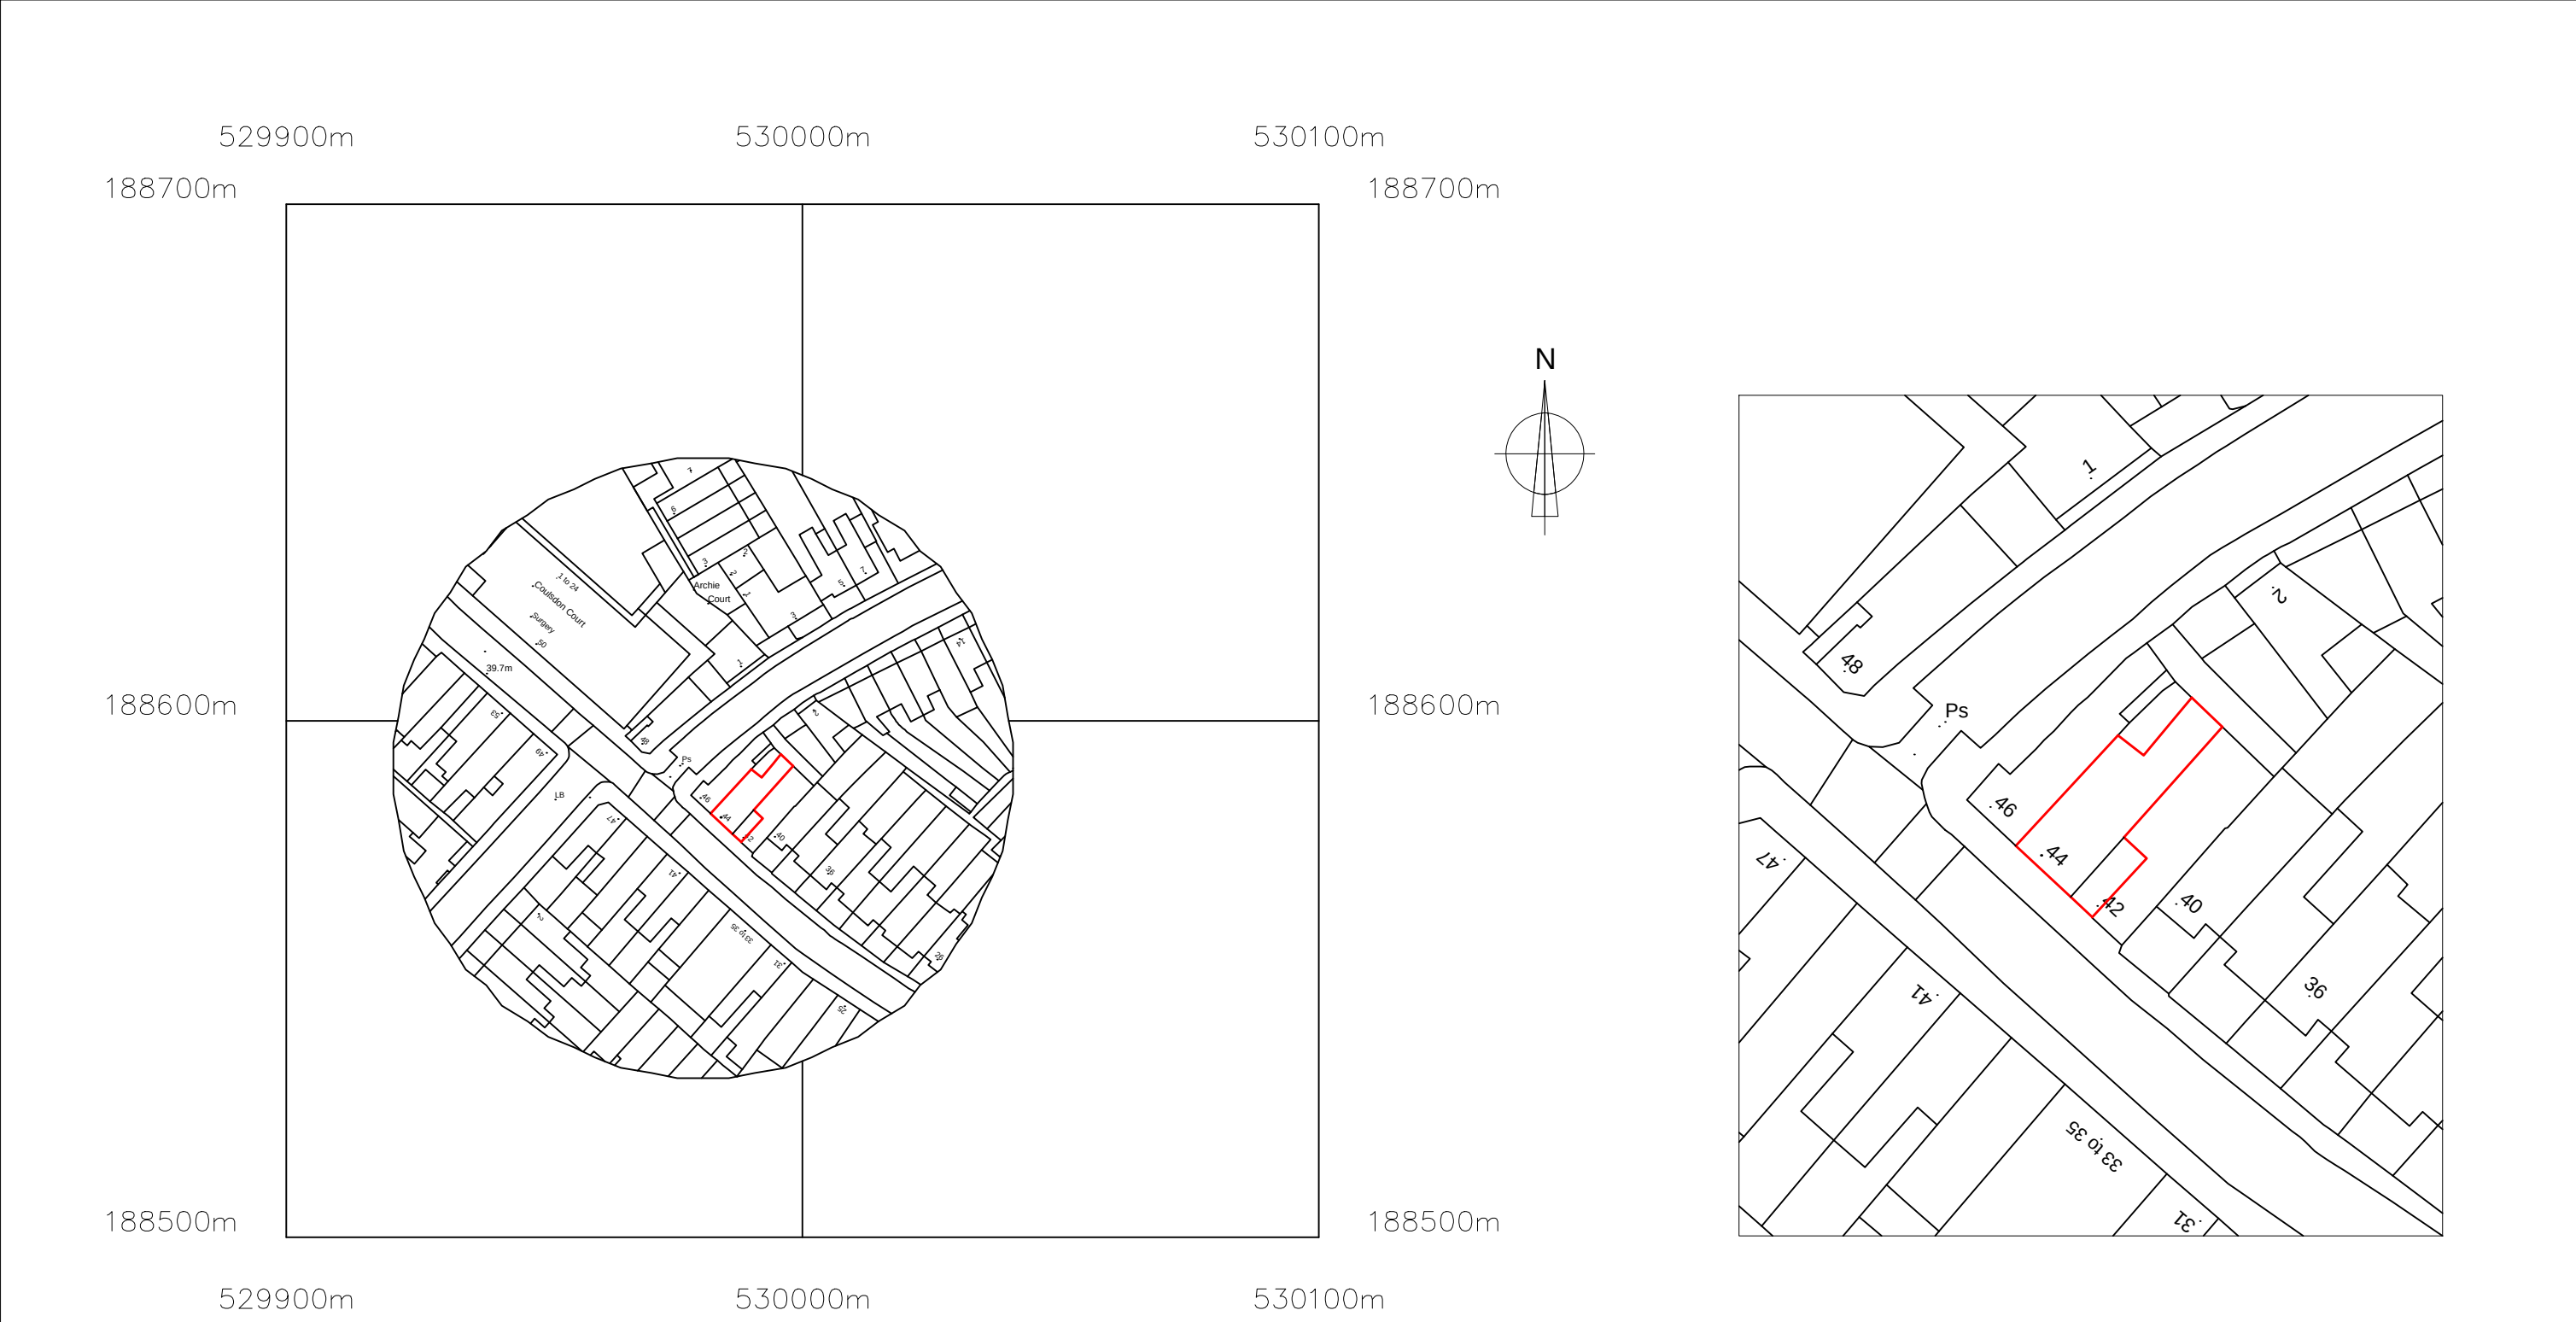

?Crown Copyright and database rights 2023 OS Licence no. AC0000849896

SITE LOCATION
Scale: 1/1250

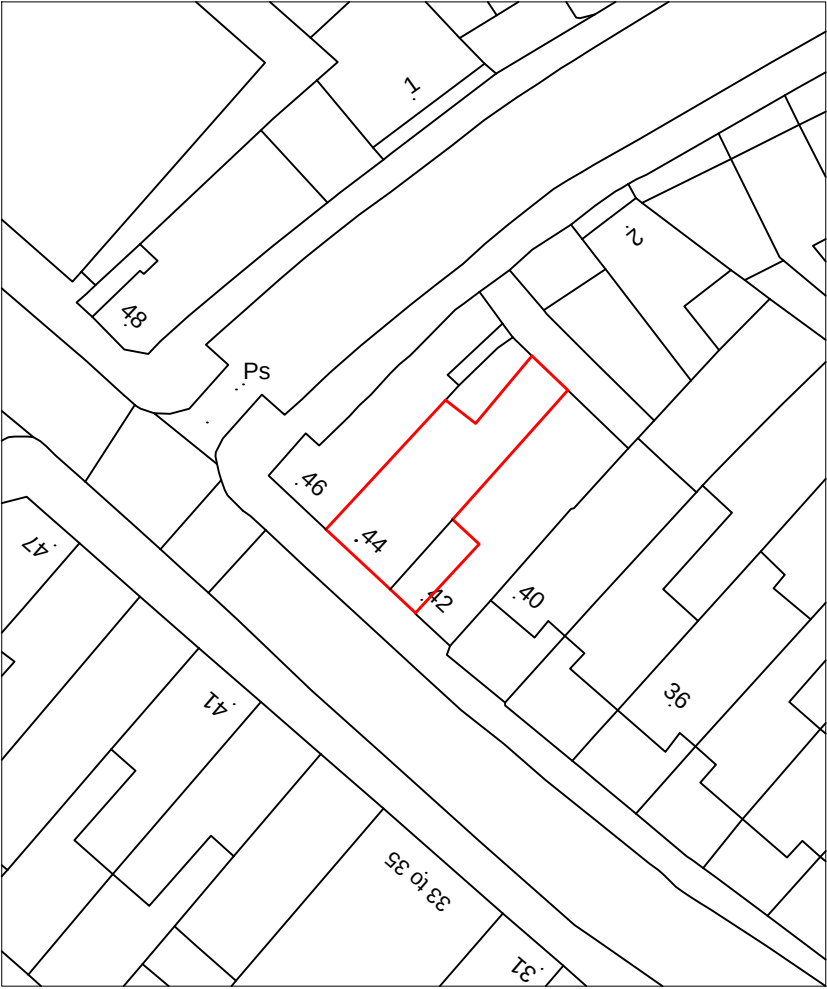

BLOCK PLAN
Scale: 1/500