


Rev A 21.01.22
 enlarged dormers added;
 rear chimney removed
 Rev B 16.05.23
 front dormer shown as
 retained

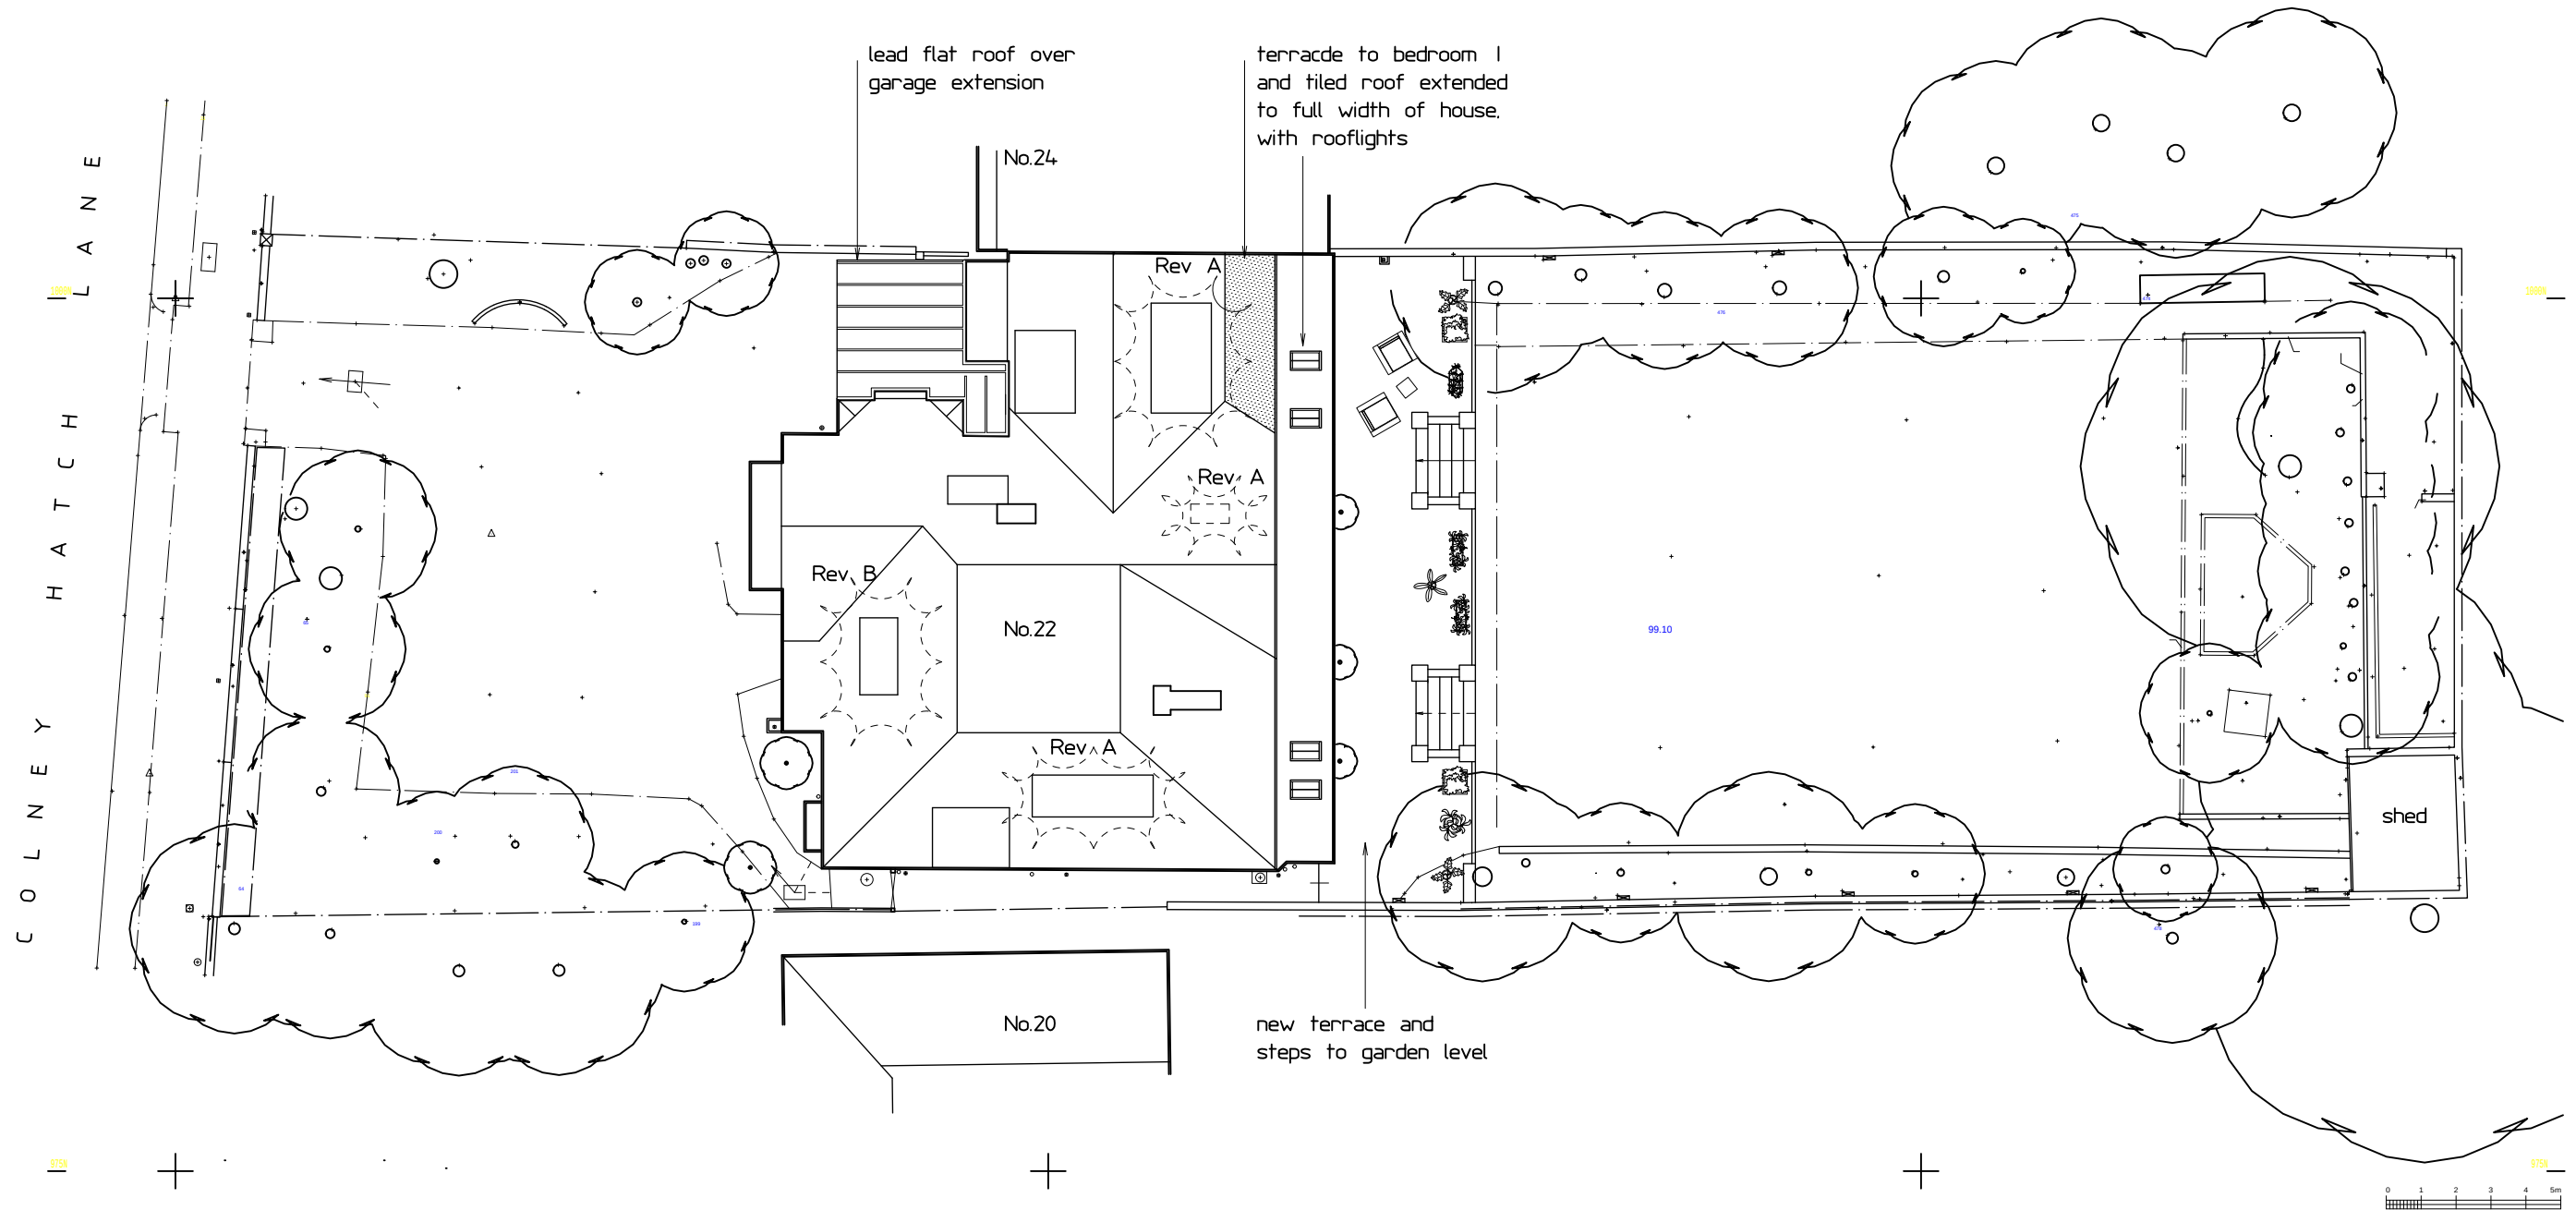

PROJECT 22 COLNEY HATCH LAVER
 LONDON N10 1DU

DRAWING SITE PLAN AS PROPOSED

NUMBER 1745/15 Rev B

Scale 1/200 at A3

Date 08.19 201 Upper Street
 copyright protected London N1 1RQ
 020-7226 3884

PETER BRADES ARCHITECTS
 www.peterbradesarchitects.co.uk **PBA**