




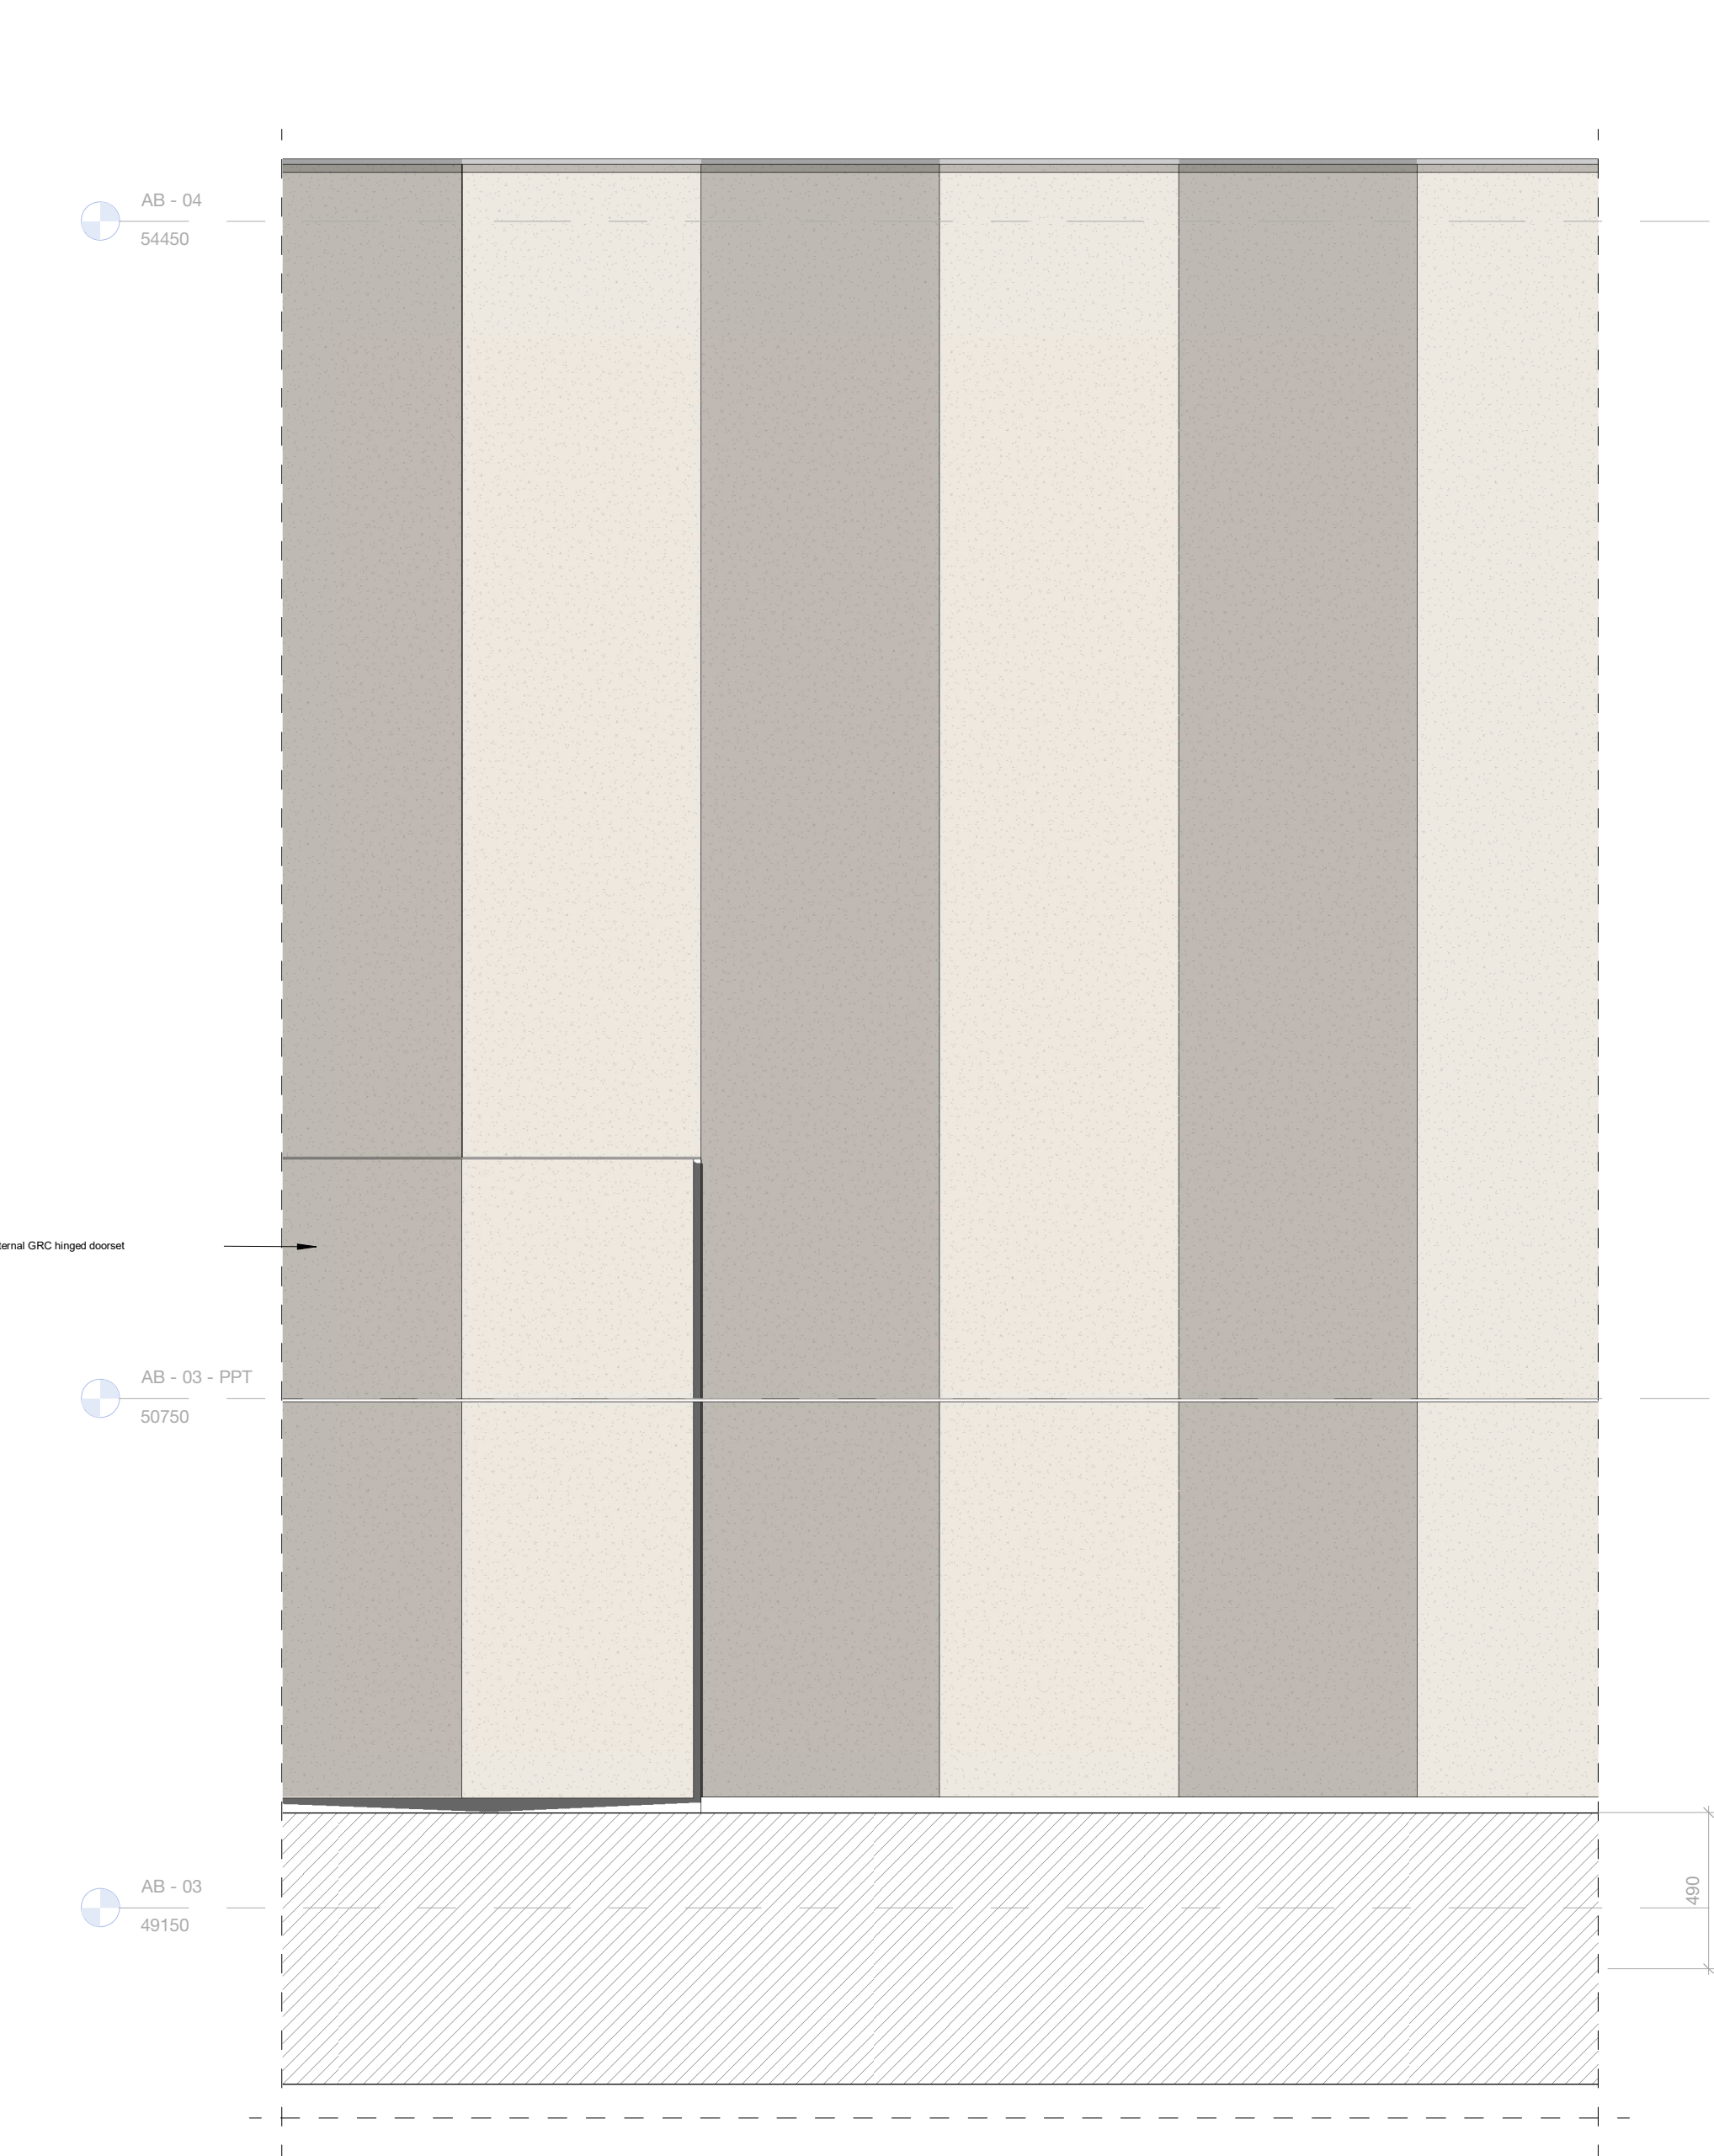


Plant Screen - Elevation-P  
1 : 20

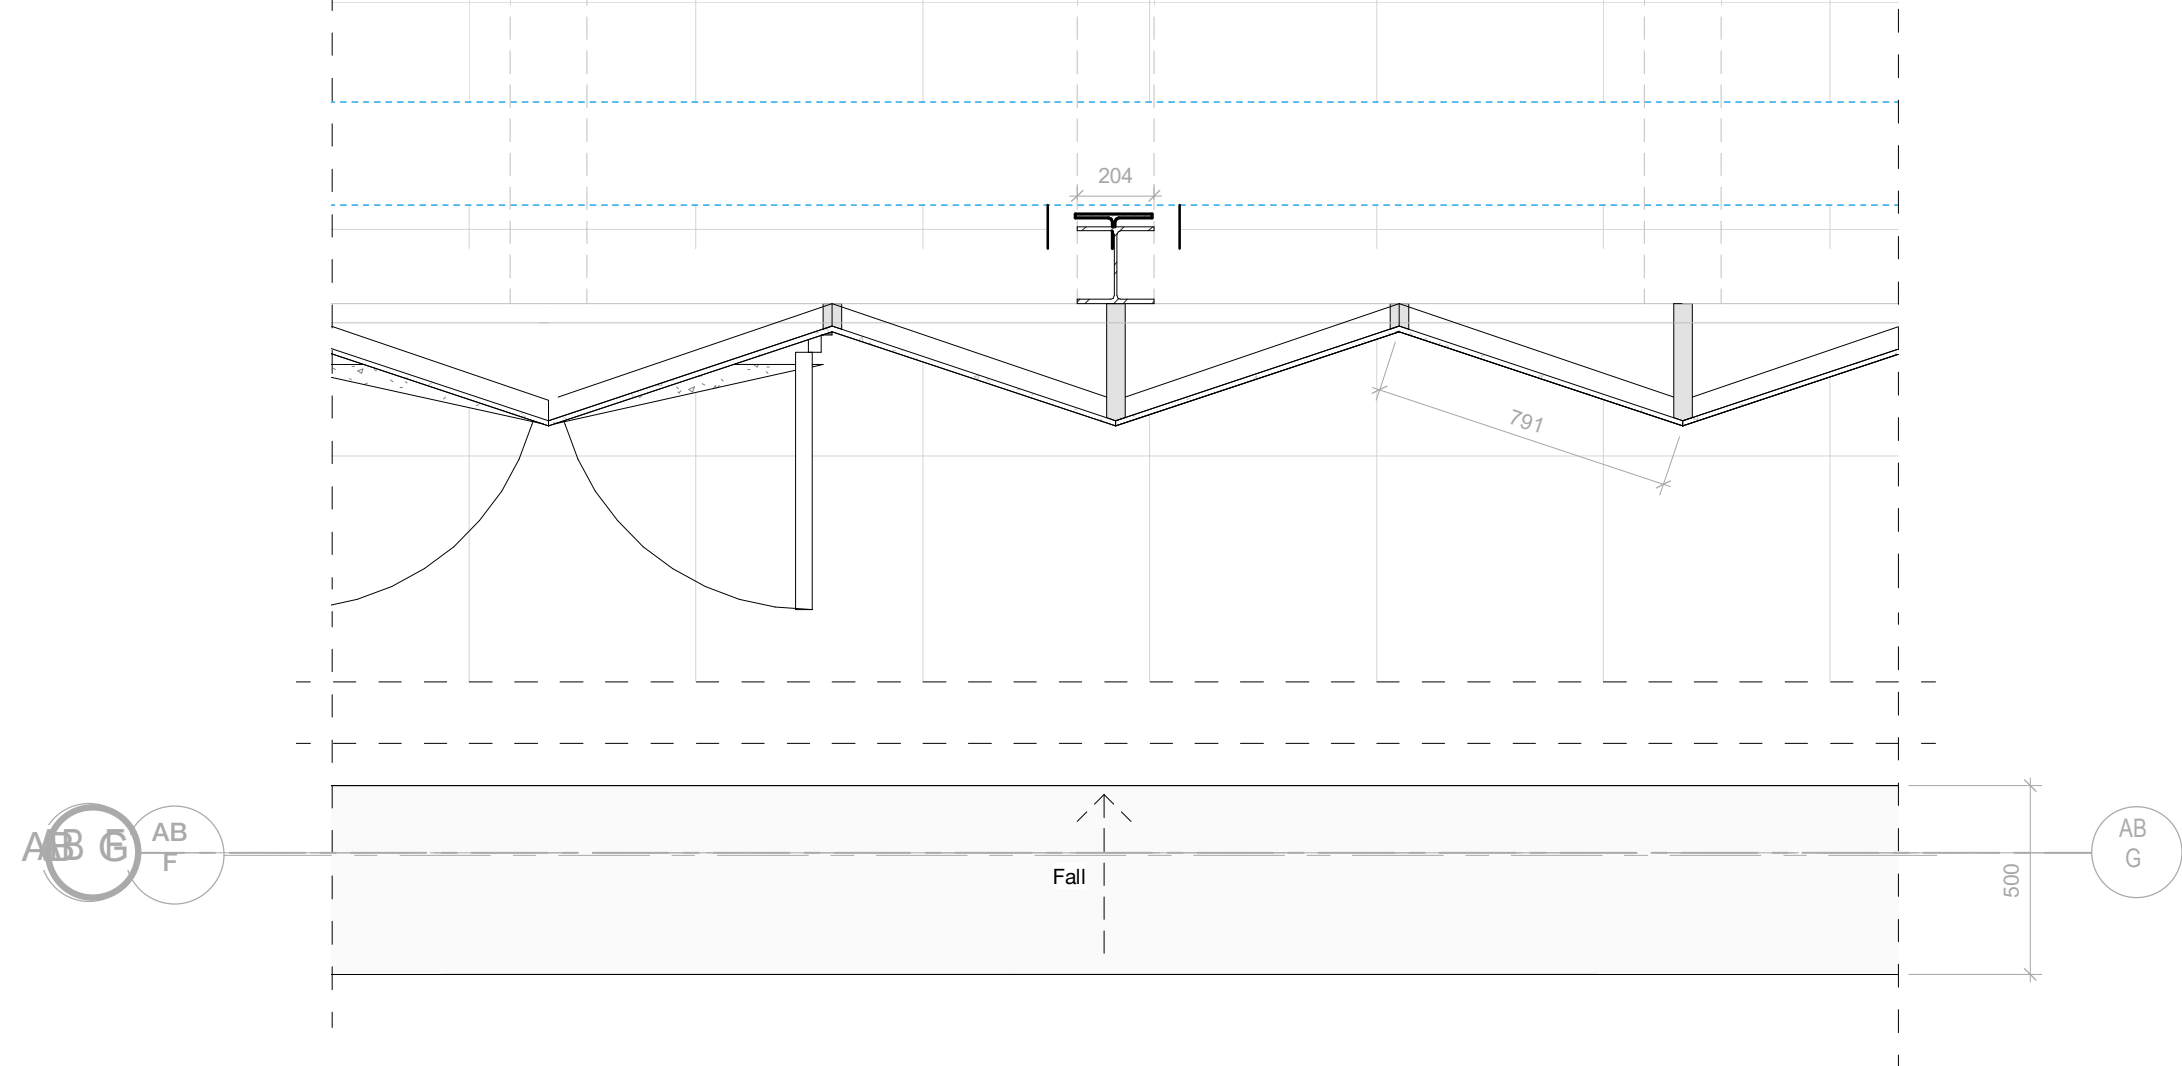

Plant Screen - Plan Detail-P  
1 : 20

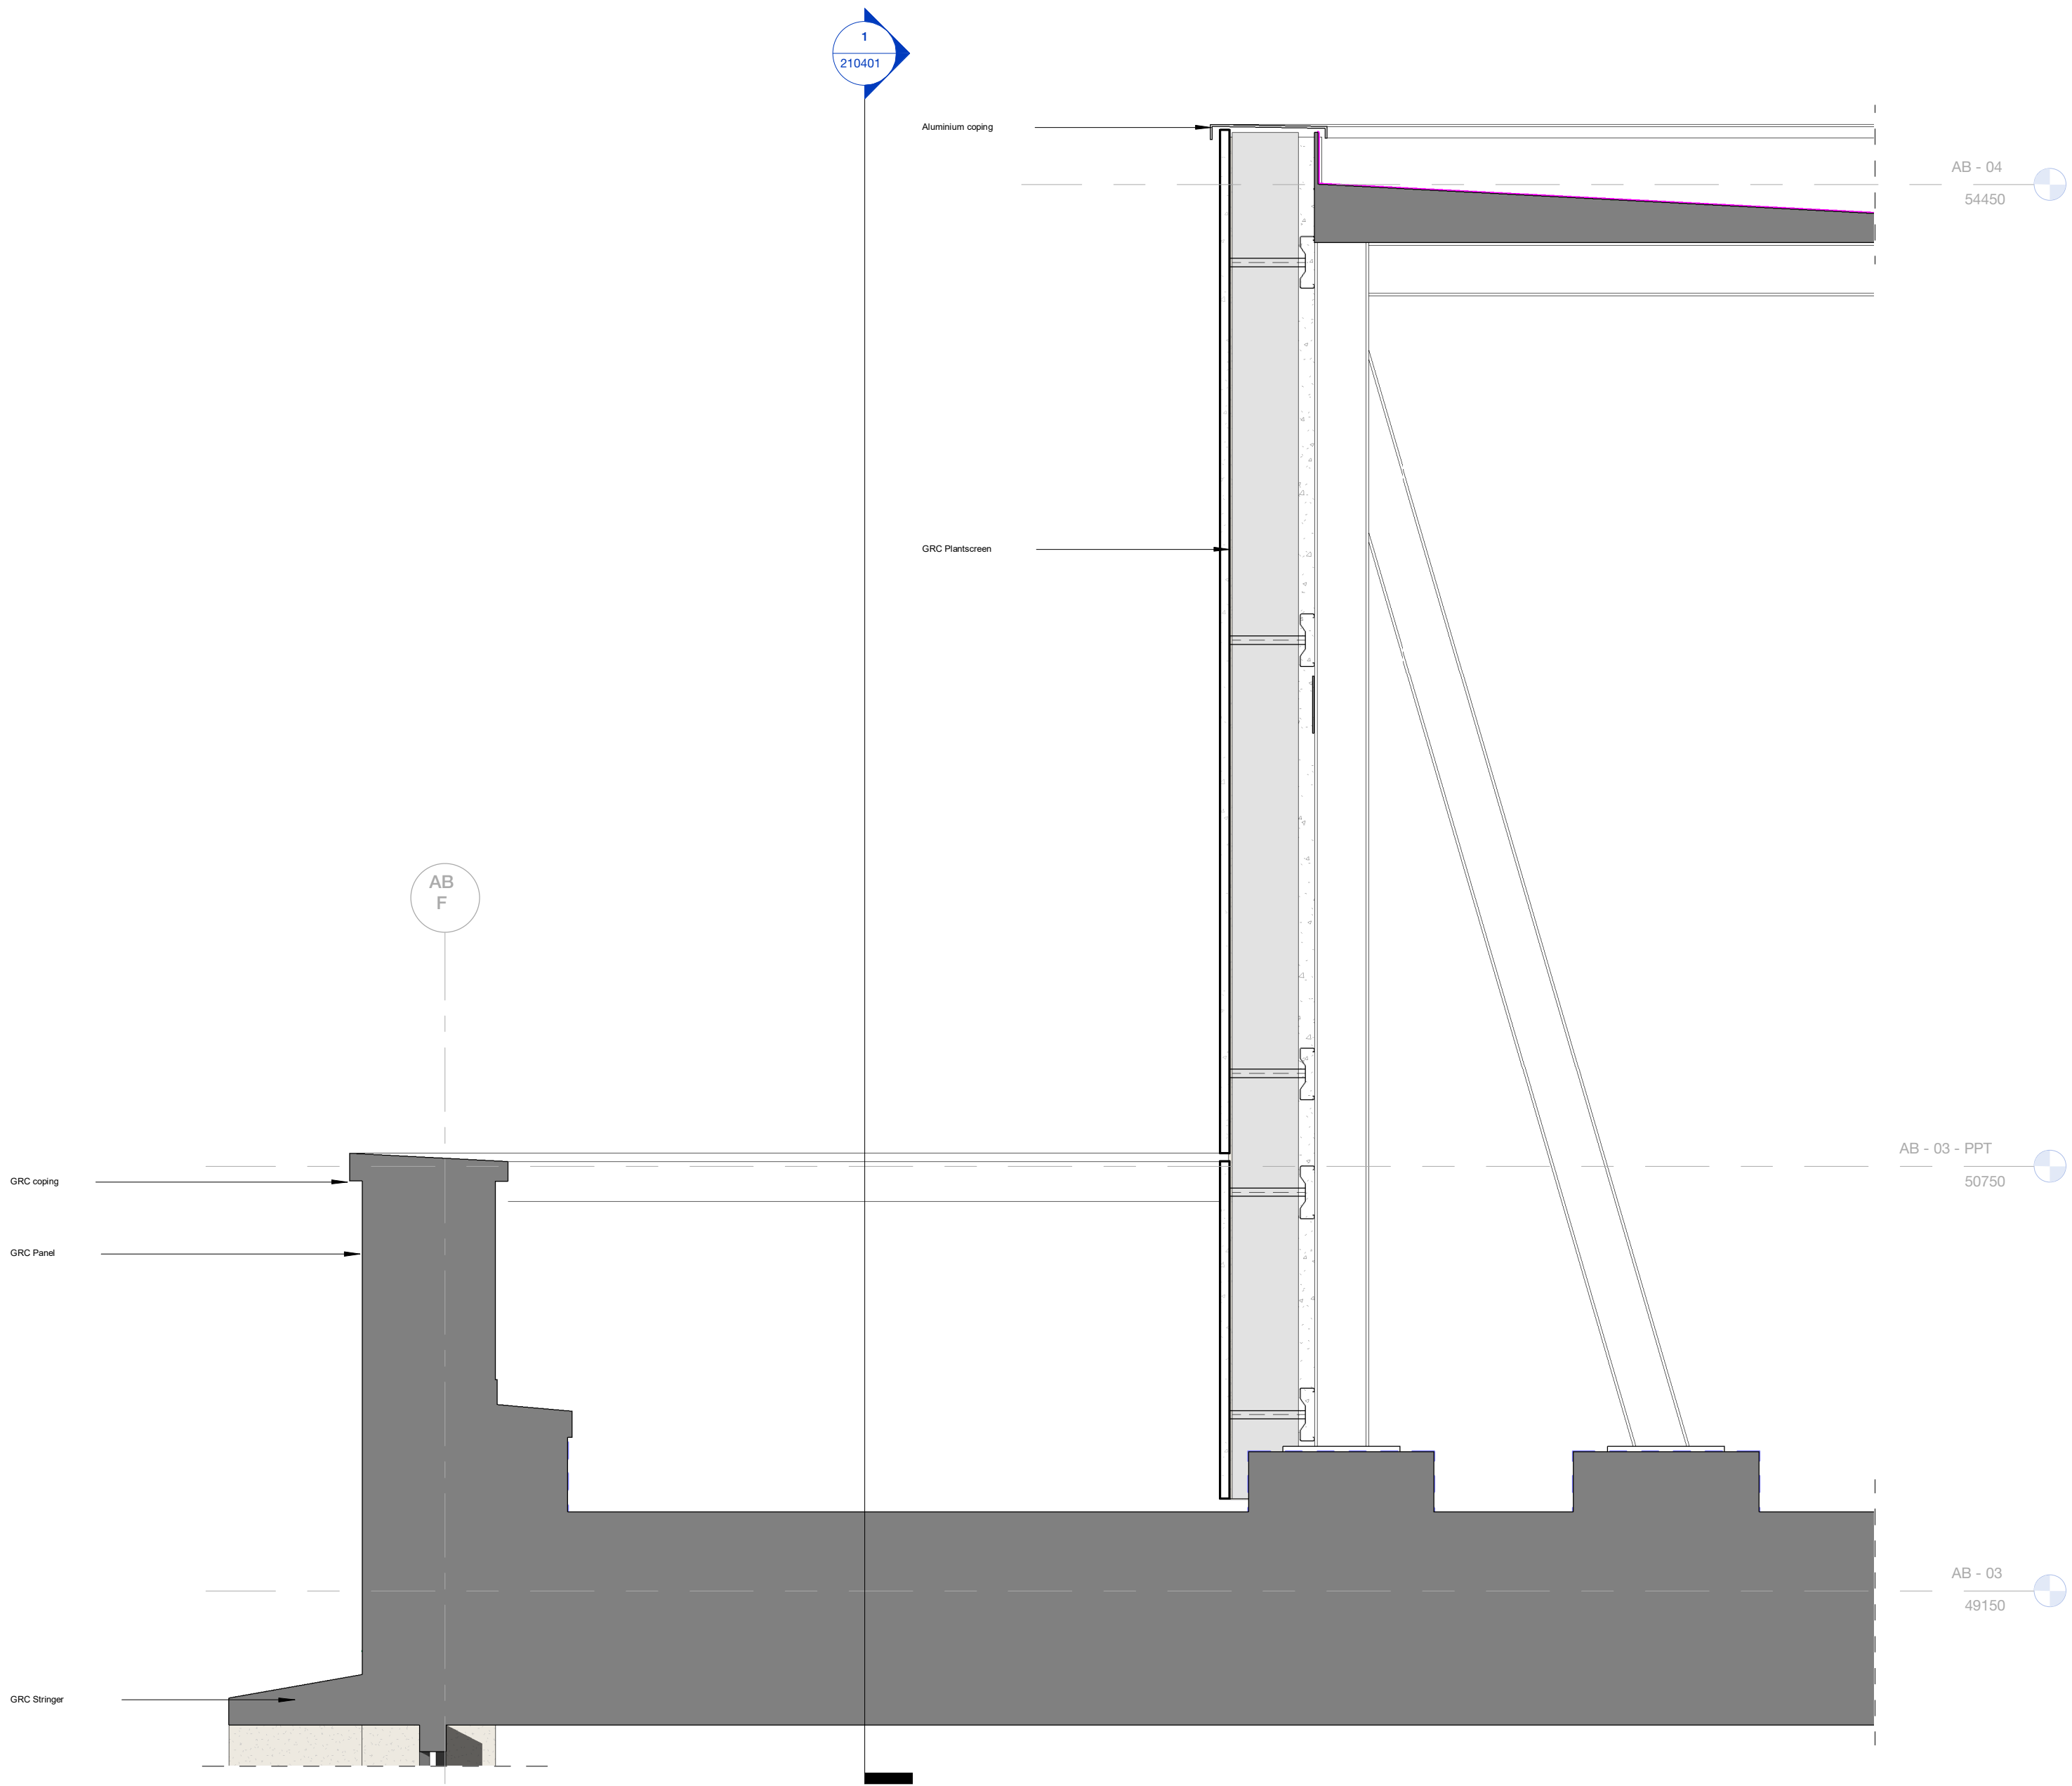

Plant Screen - Section-P  
1 : 20

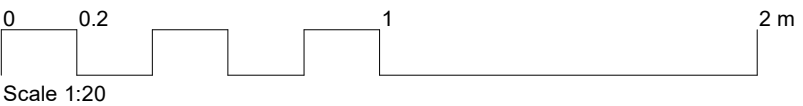

Copyright Hawkins\Brown Architects  
No implied licence exists. This drawing should not be used to calculate areas for the purposes of valuation. Do not scale this drawing. All dimensions to be checked on the site by the contractor and such dimensions to be their responsibility. All work must comply with relevant British Standards and Building Regulations requirements. Drawing errors and omissions to be reported to the architect. To be read in conjunction with Architect's specification and other consultant information.

| Rev | Description    | Date     |
|-----|----------------|----------|
| P1  | Planning Issue | 05.04.23 |

159 St John Street  
London EC1V 4QJ  
mail@hawkinsbrown.com  
hawkinsbrown.com

# Hawkins\Brown

Project  
Haringey Civic Centre  
High Rd,  
Wood Green,  
N22 8LE

Drawing  
Ext Wall Details - AB - Typical  
Facade Detail - Plant Screen

|                      |              |                                            |
|----------------------|--------------|--------------------------------------------|
| Scale @ A1<br>1 : 20 |              | Date<br>15.03.23                           |
| Drawn By<br>DB       |              | Checked By<br>JM                           |
| Job Number<br>190149 | Status<br>S2 | Purpose of Issue<br>Issued for Information |

Drawing No.  
HCC-HBA-AB-ZZ-DR-A-218401

Rev  
P1