

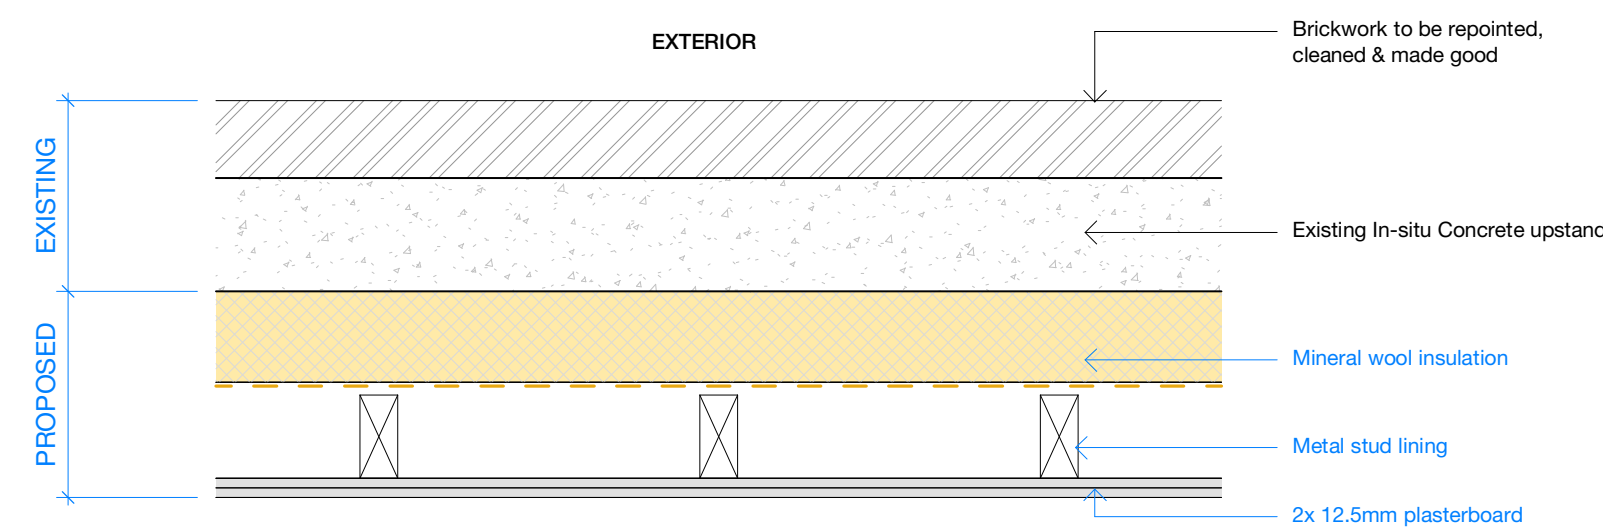
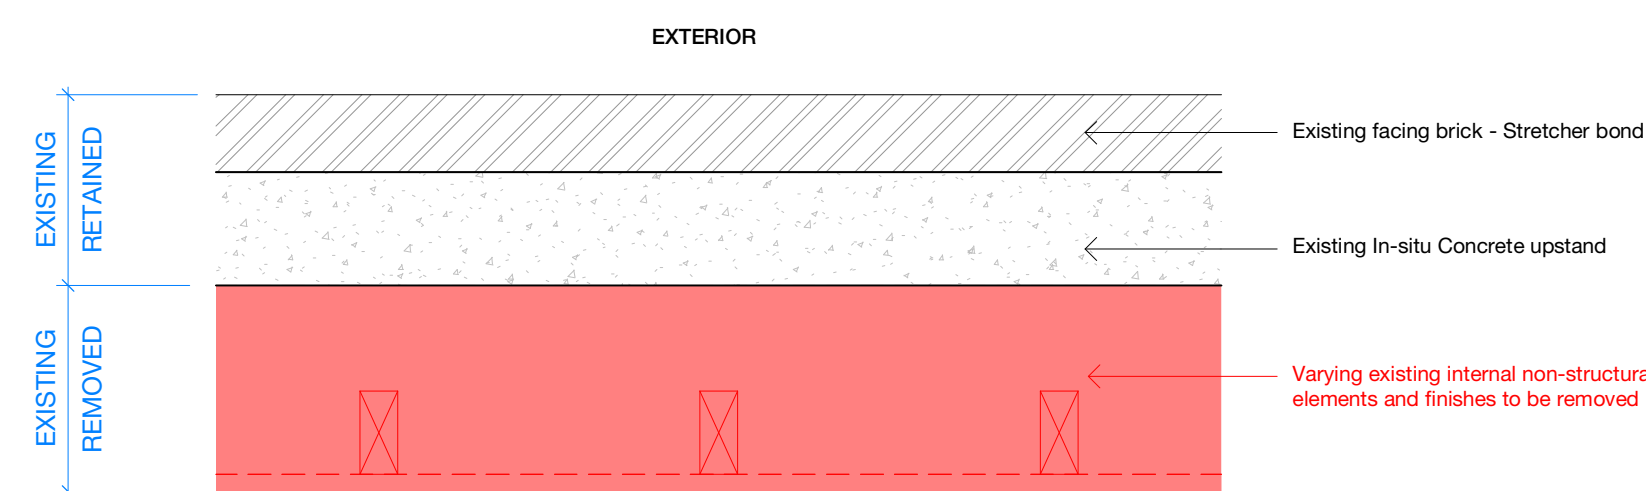


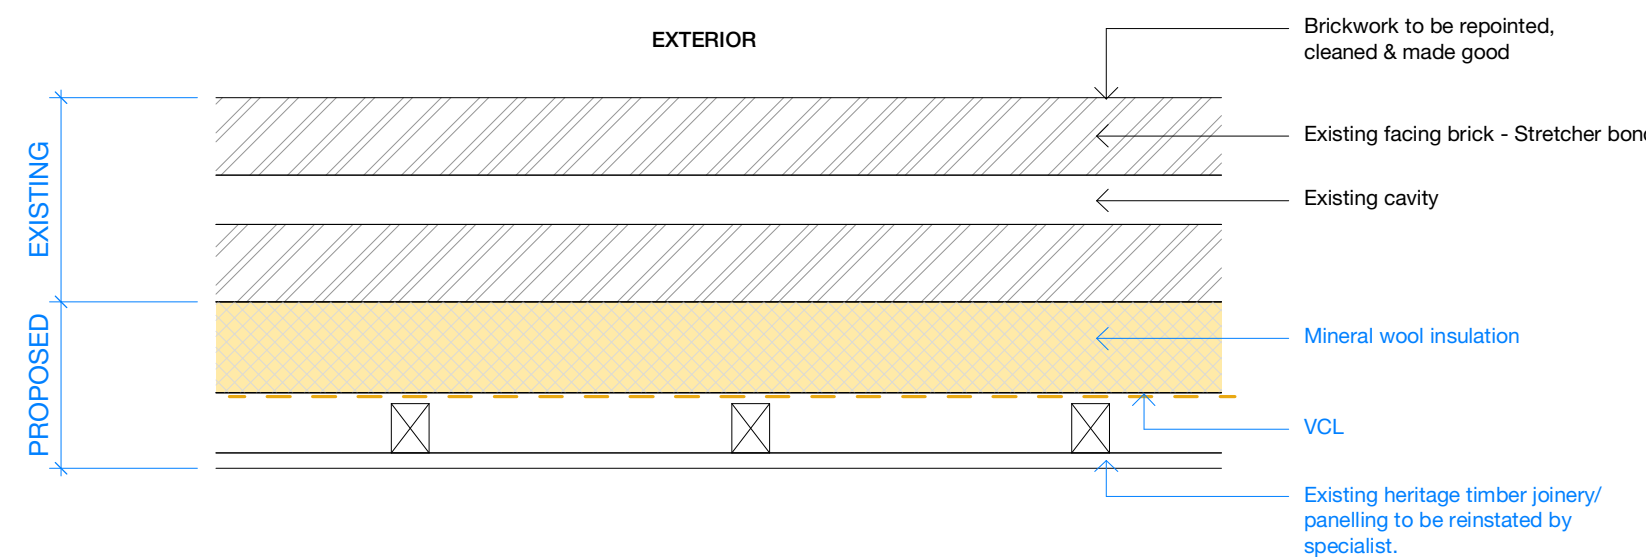

Brickwork Cavity Wall with Insulation
Existing build up based on historic drawings and from Buro Happold Existing building thermal performance enhancement - Option Report - System Reference EWS01 - Uninsulated Cavity Wall

Brickwork with Concrete Upstand - Insulated
Existing build up based on historic drawings

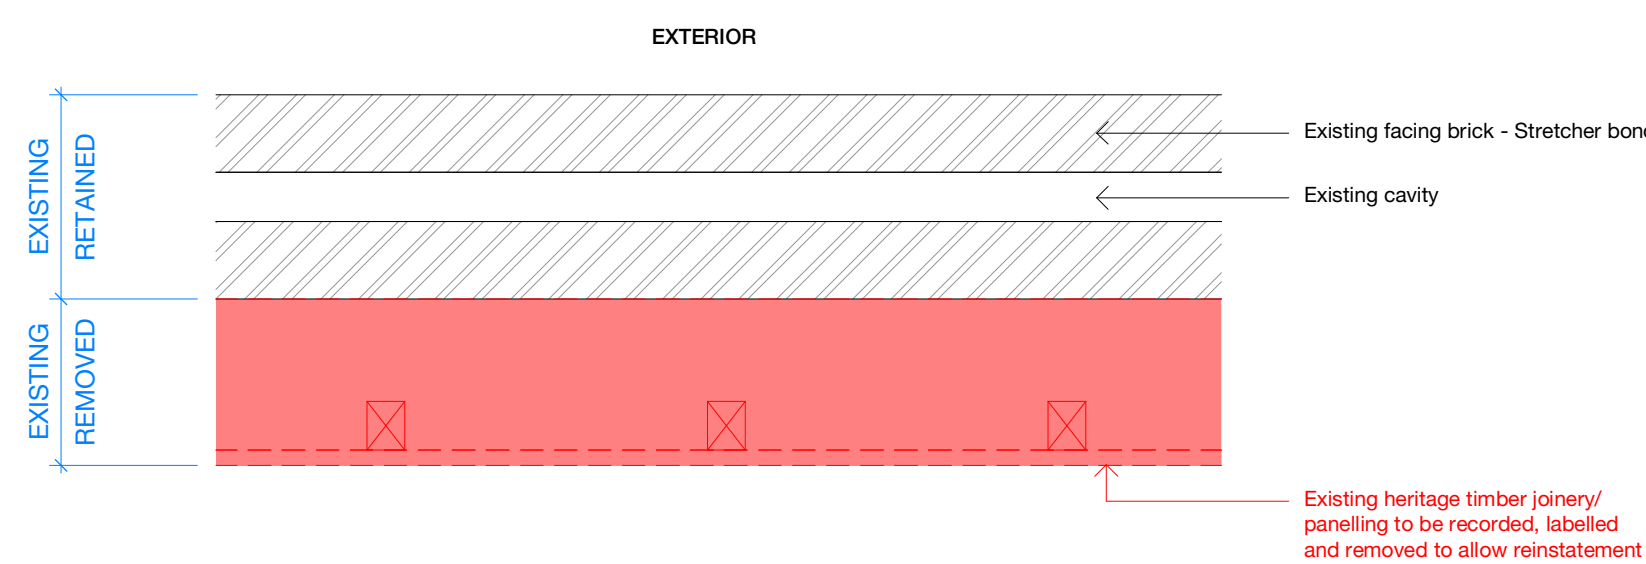

Brickwork Cavity Wall - Uninsulated
Existing build up based on historic drawings and from Buro Happold Thermal Performance Report - System Reference EWS01 - Uninsulated Cavity Wall

Brickwork Cavity Wall - Insulated
Existing build up based on historic drawings and from Buro Happold Thermal Performance Report - System Reference EWS01 - Uninsulated Cavity Wall

Notes

1. All upgrades to external walls subject to survey and trials by PAYE

General Notes

1. Existing build up based on historic drawings and from Buro Happold Existing building thermal performance enhancement - Option Report - 0044501-BHE-XX-XX-RP-Y-0002 Buro Happold Existing building thermal performance enhancement - Option Report - 0044501-BHE-XX-XX-RP-Y-0002
2. Existing wall system references based on
3. Brickwork to be repointed, cleaned & made good
4. Repairs & further investigations to existing brickwork as per Buro Happold Facade System Condition Survey recommendations - 0049545-BHE-XX-XX-RP-Y-0001
5. Refer to 21 Series External Wall Bay Studies and Details

Hawkins\Brown