



REFER TO DRAWINGS 218212 & 218213
FOR LOCATIONS

EXISTING WALL
SYSTEMS


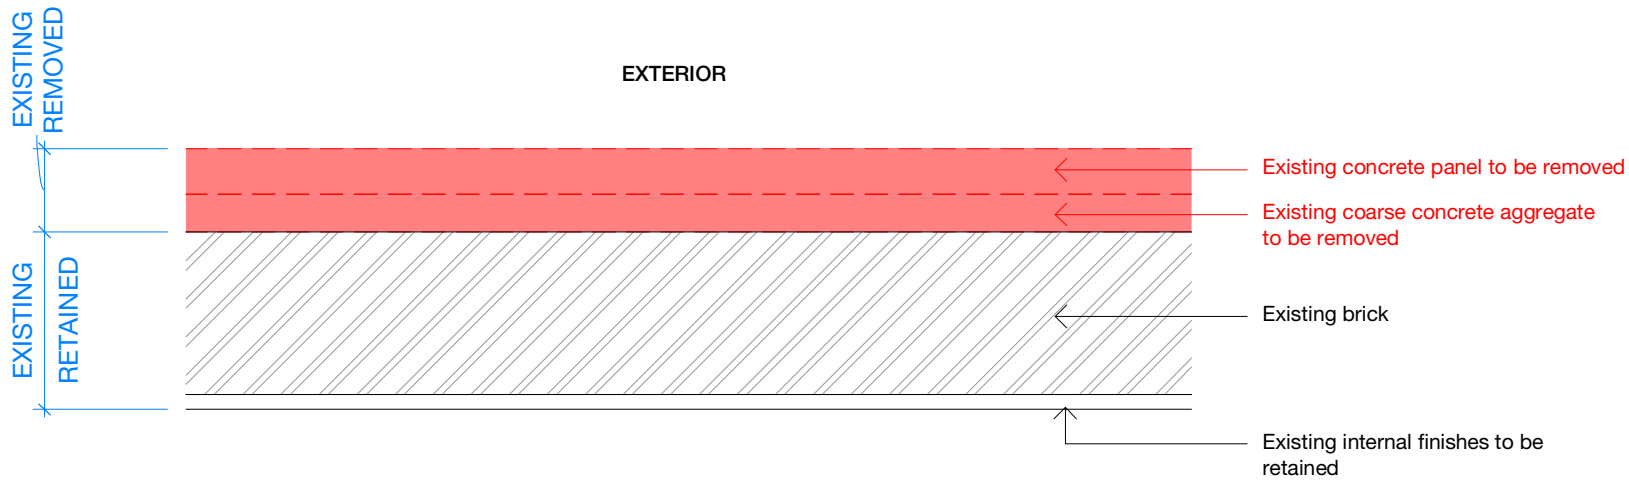


PROPOSED
UPGRADE

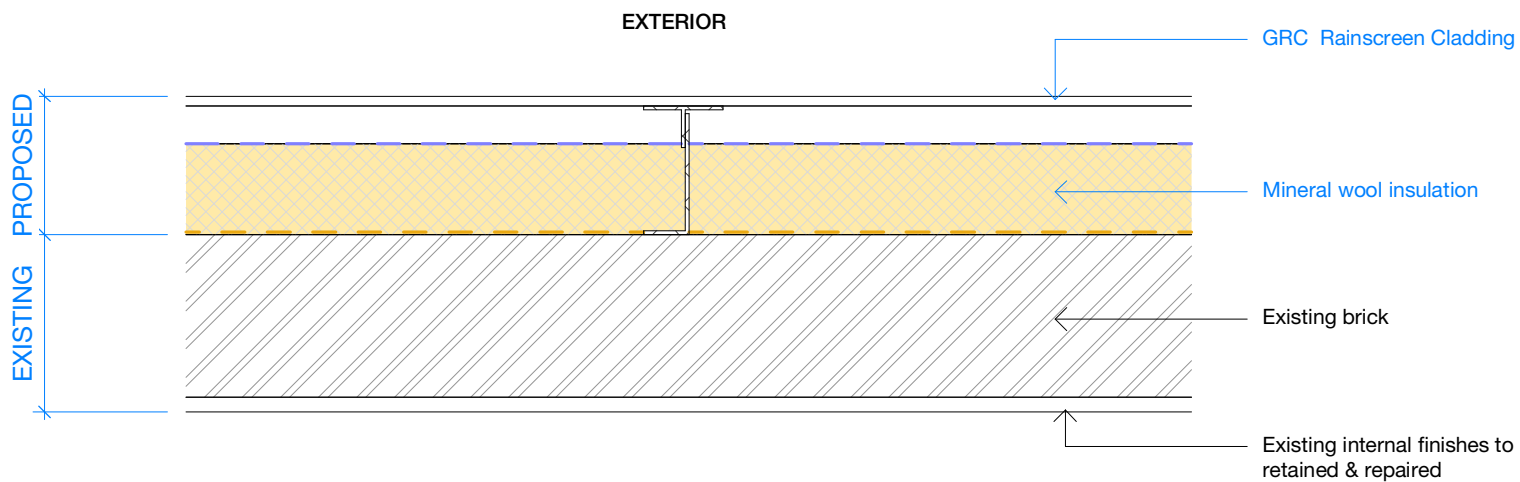

GRC Rainscreen on Existing Solid Brick Substrate


Existing build up based on historic drawings and from Buro Happold Existing building thermal performance enhancement - Option Report - System Reference EWS02 - Precast Concrete Cladding

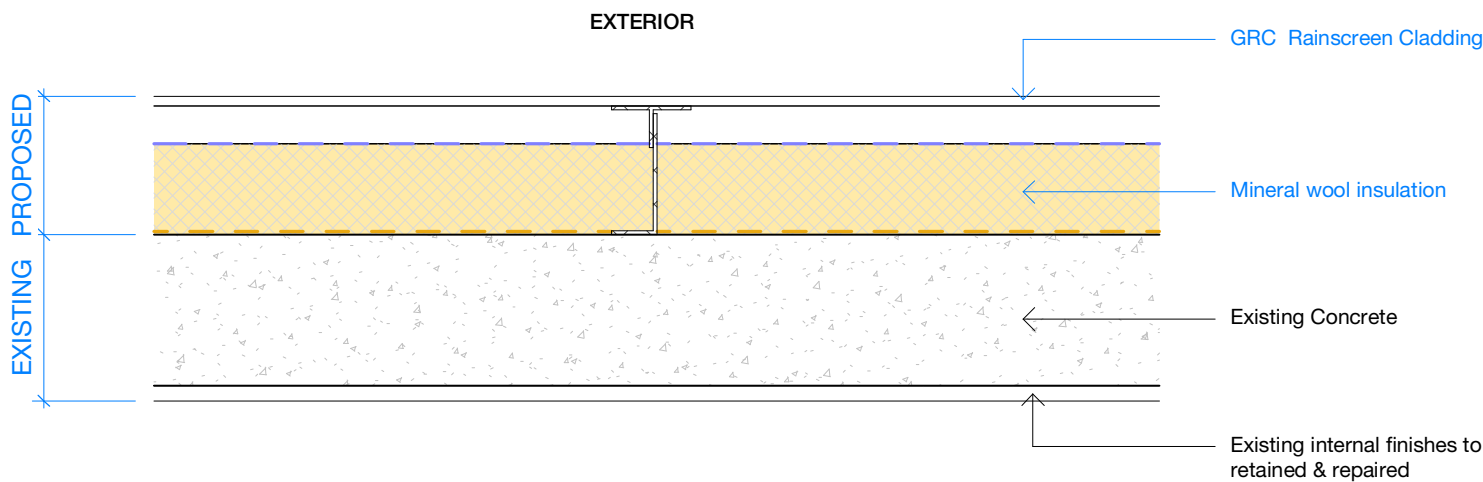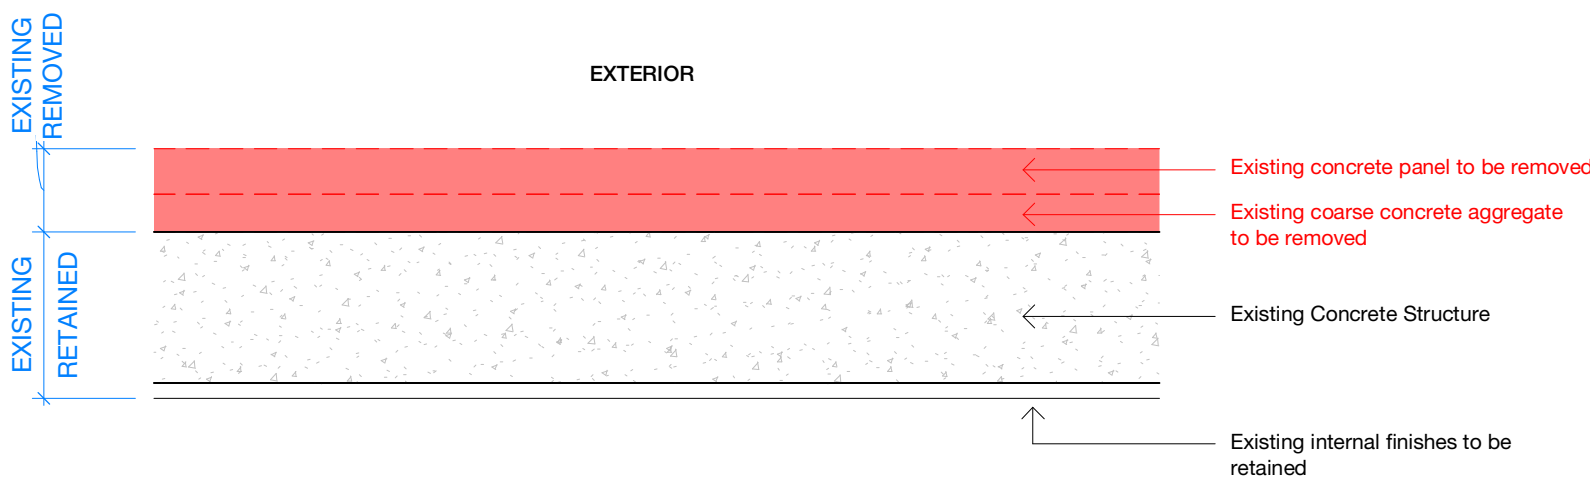


GRC Rainscreen on Existing Concrete Upstand/Structure

Existing build up based on historic drawings
Note: system not identified within Buro Happold Existing building thermal performance enhancement - Option Report - 0044501-BHE-XX-XX-RP-Y-0002

EXISTING WALL
SYSTEMS

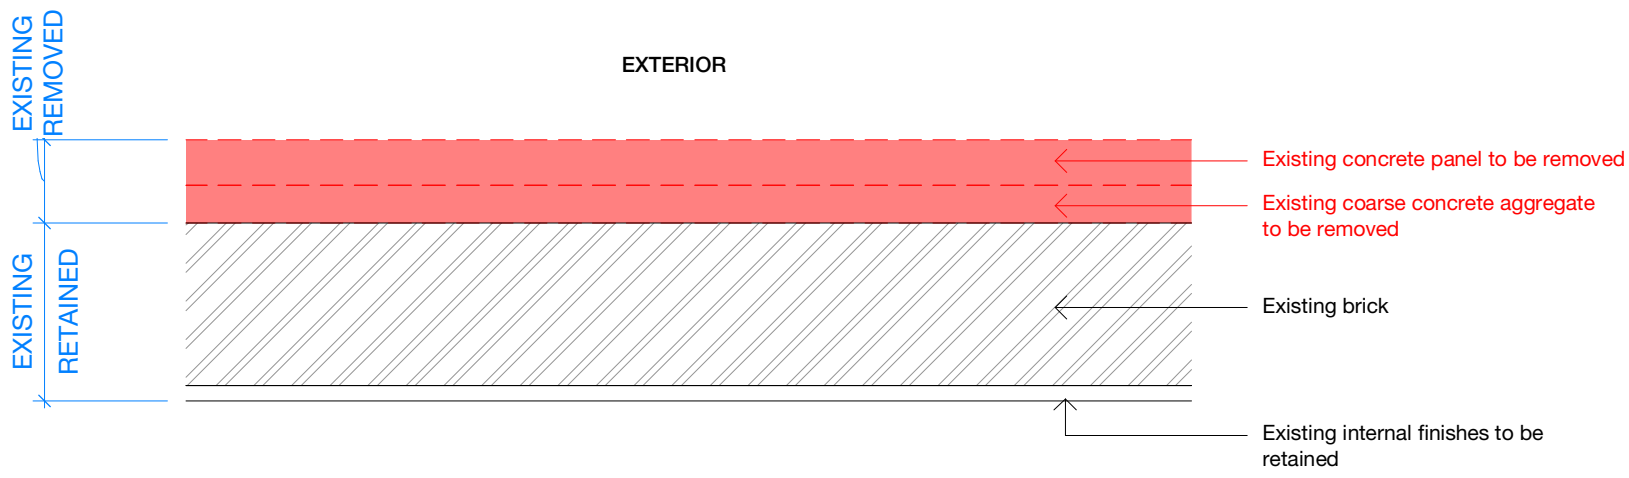


PROPOSED
UPGRADE

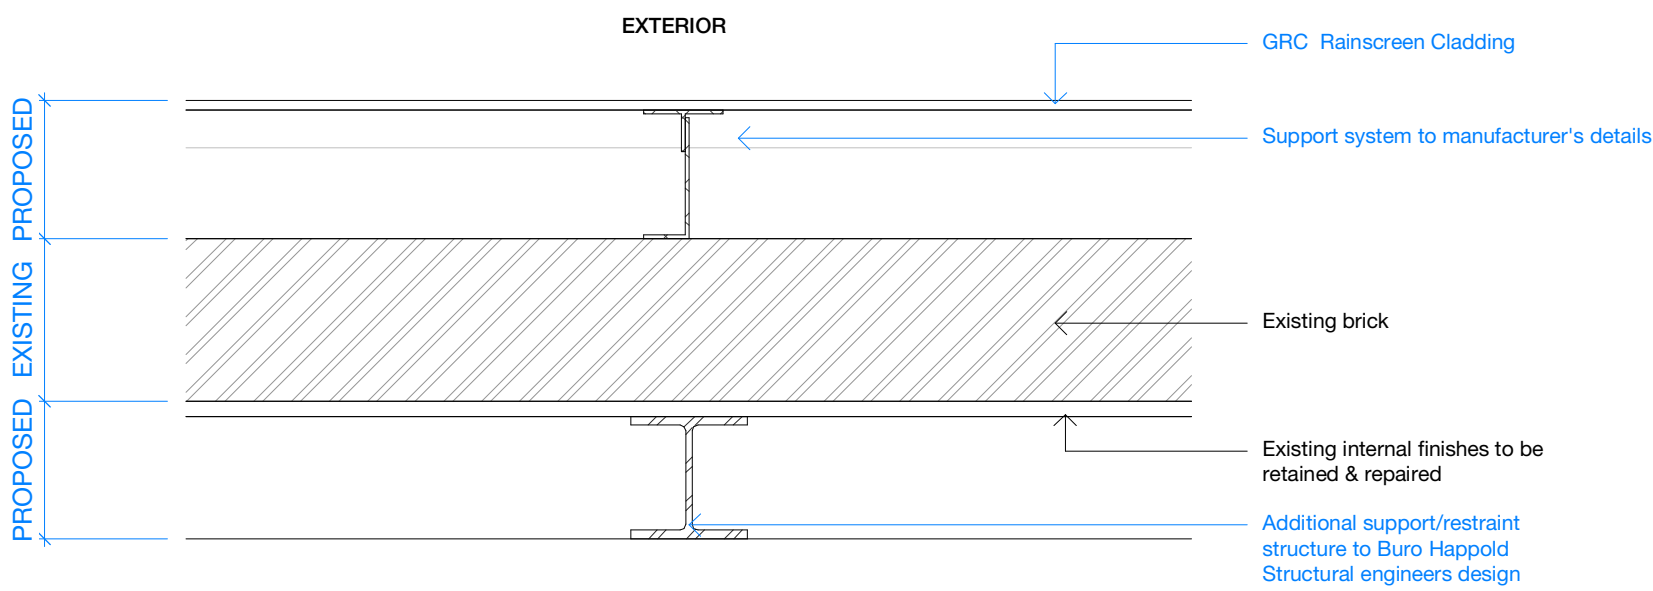

GRC Rainscreen on Existing Solid Brick Substrate - Uninsulated

Existing build up based on historic drawings and from Buro Happold Existing building thermal performance enhancement - Option Report - System Reference EWS02 - Precast Concrete Cladding

Location - L03 - External Plant Space

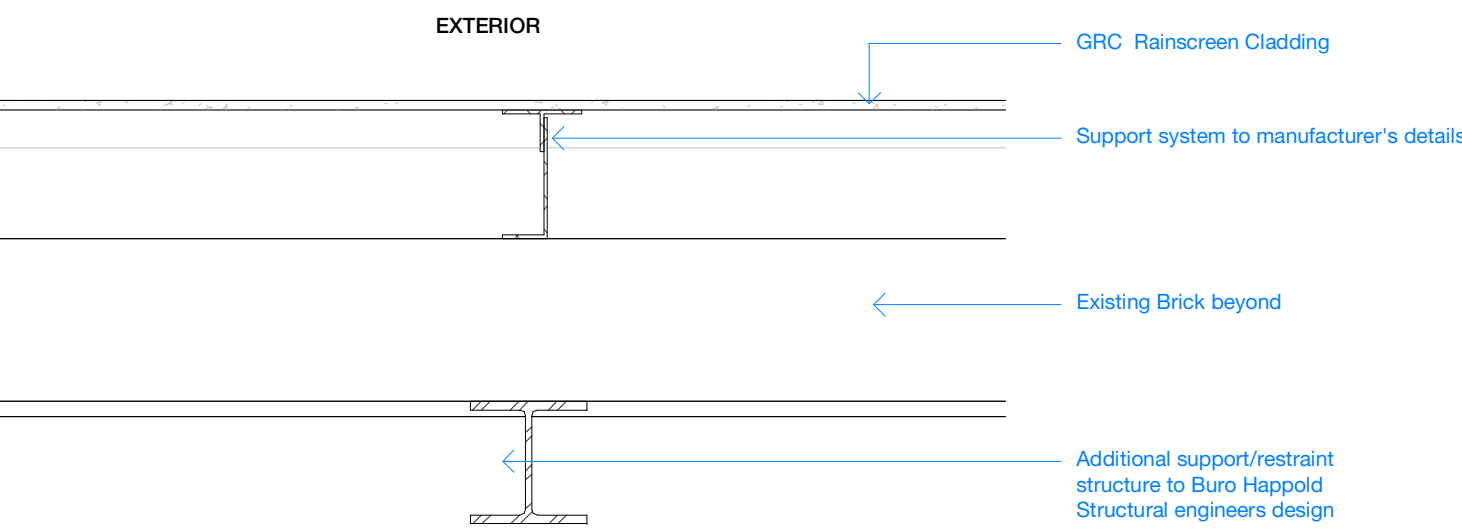

Concrete Panel Infill - Uninsulated

Location - L03 External Plant Room - Infills

Rev	Description	Date
P1	Planning Issue	05.04.23

Copyright Hawkins\Brown Architects
No implied licence exists. This drawing should not be used to calculate areas for the purposes of valuation. Do not scale this drawing. All dimensions to be checked on the site by the contractor and such dimensions to be their responsibility. All work must comply with relevant British Standards and Building Regulations requirements. Drawing errors and omissions to be reported to the architect. To be read in conjunction with Architect's specification and other consultant information.

- Notes**
- All upgrades to external walls subject to survey and trials by PAYE
- General Notes**
- Existing build up based on historic drawings and from Buro Happold Existing building thermal performance enhancement - Option Report - 0044501-BHE-XX-XX-RP-Y-0002 Buro Happold Existing building thermal performance enhancement - Option Report - 0044501-BHE-XX-XX-RP-Y-0002
 - Existing wall system references based on
 - Brickwork to be repointed, cleaned & made good
 - Repairs & further investigations to existing brickwork as per Buro Happold Facade System Condition Survey recommendations - 0040945-BHE-XX-XX-RP-Y-0001
 - Refer to Z1 Series External Wall Bay Studies and Details

Scale @ A1

1 : 10

Date

15.03.23

Job Number

190149

Drawn By

JR

Checked By

JM

Status

S2

Drawing No.

HCC-HBA-CC-ZZ-DR-A-218051

Rev

P1

Purpose of Issue

Issued for Information

Project

Haringey Civic Centre

High Rd,
Wood Green,
N22 8LE

Drawing

CC External Wall Upgrades - Precast

159 St John Street
London EC1V 4QJ

mail@hawkinsbrown.com
hawkinsbrown.com

Hawkins\Brown