




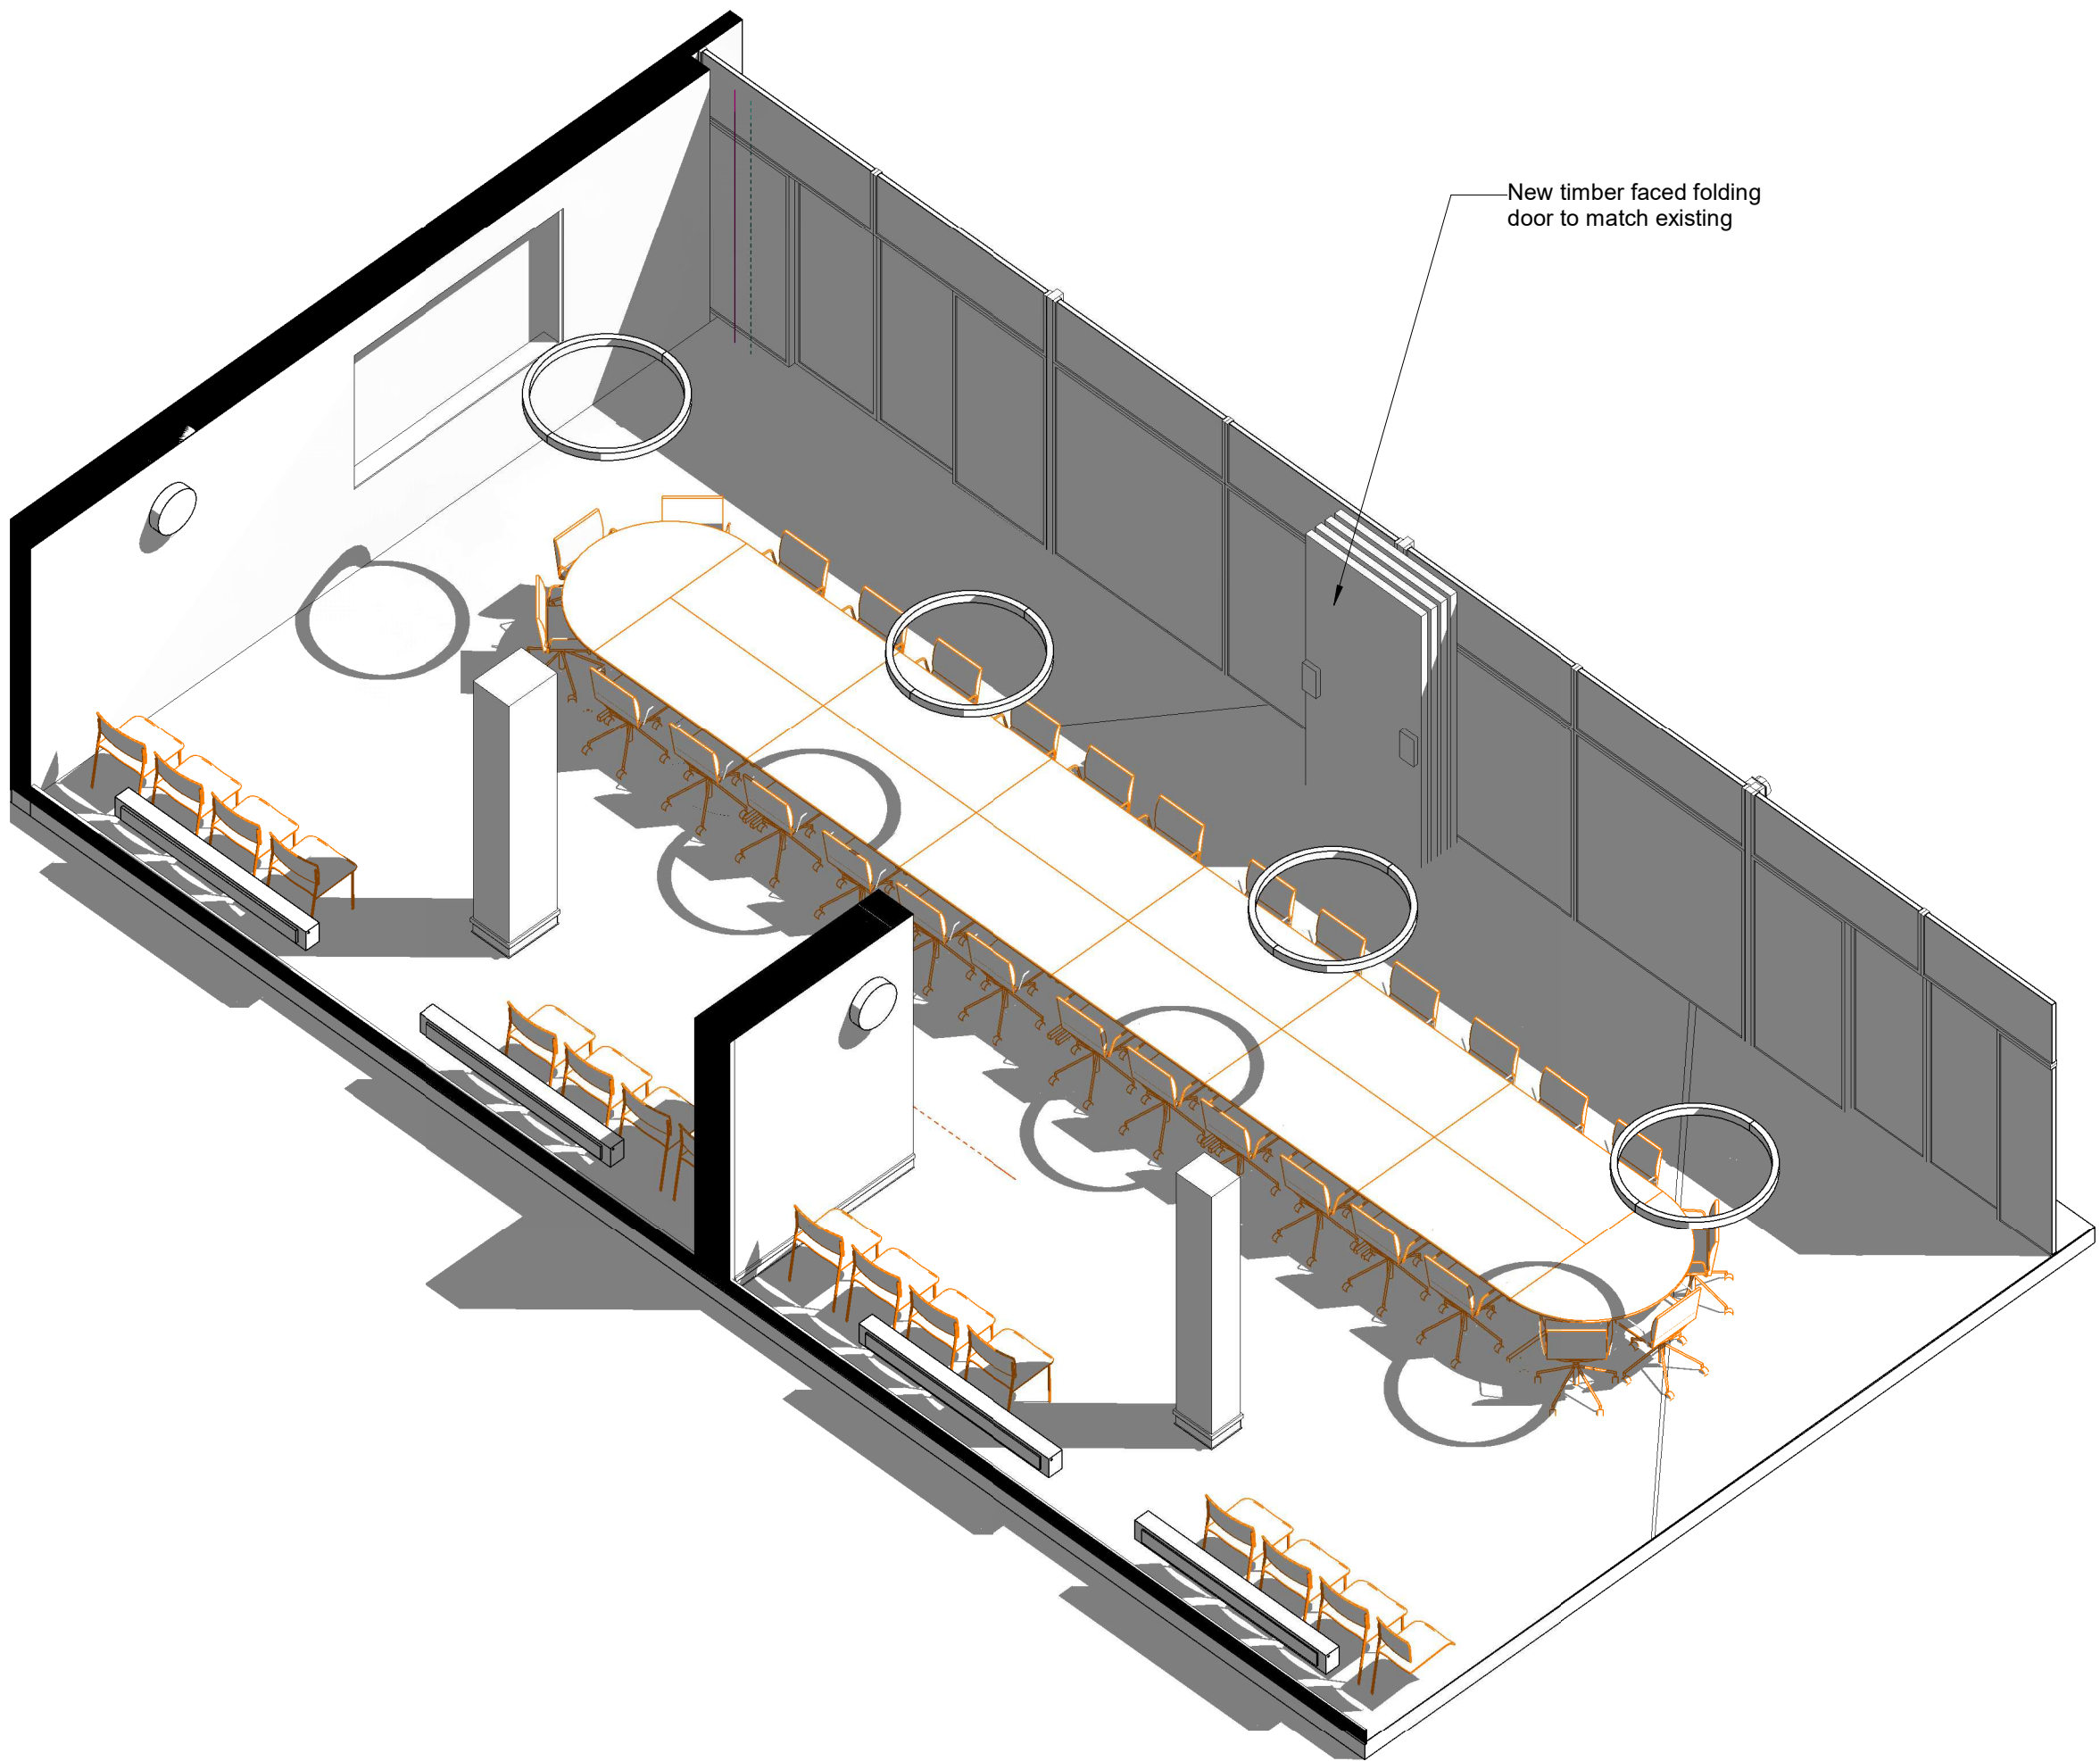


2 Committee Rooms 1 & 2-3D Axo

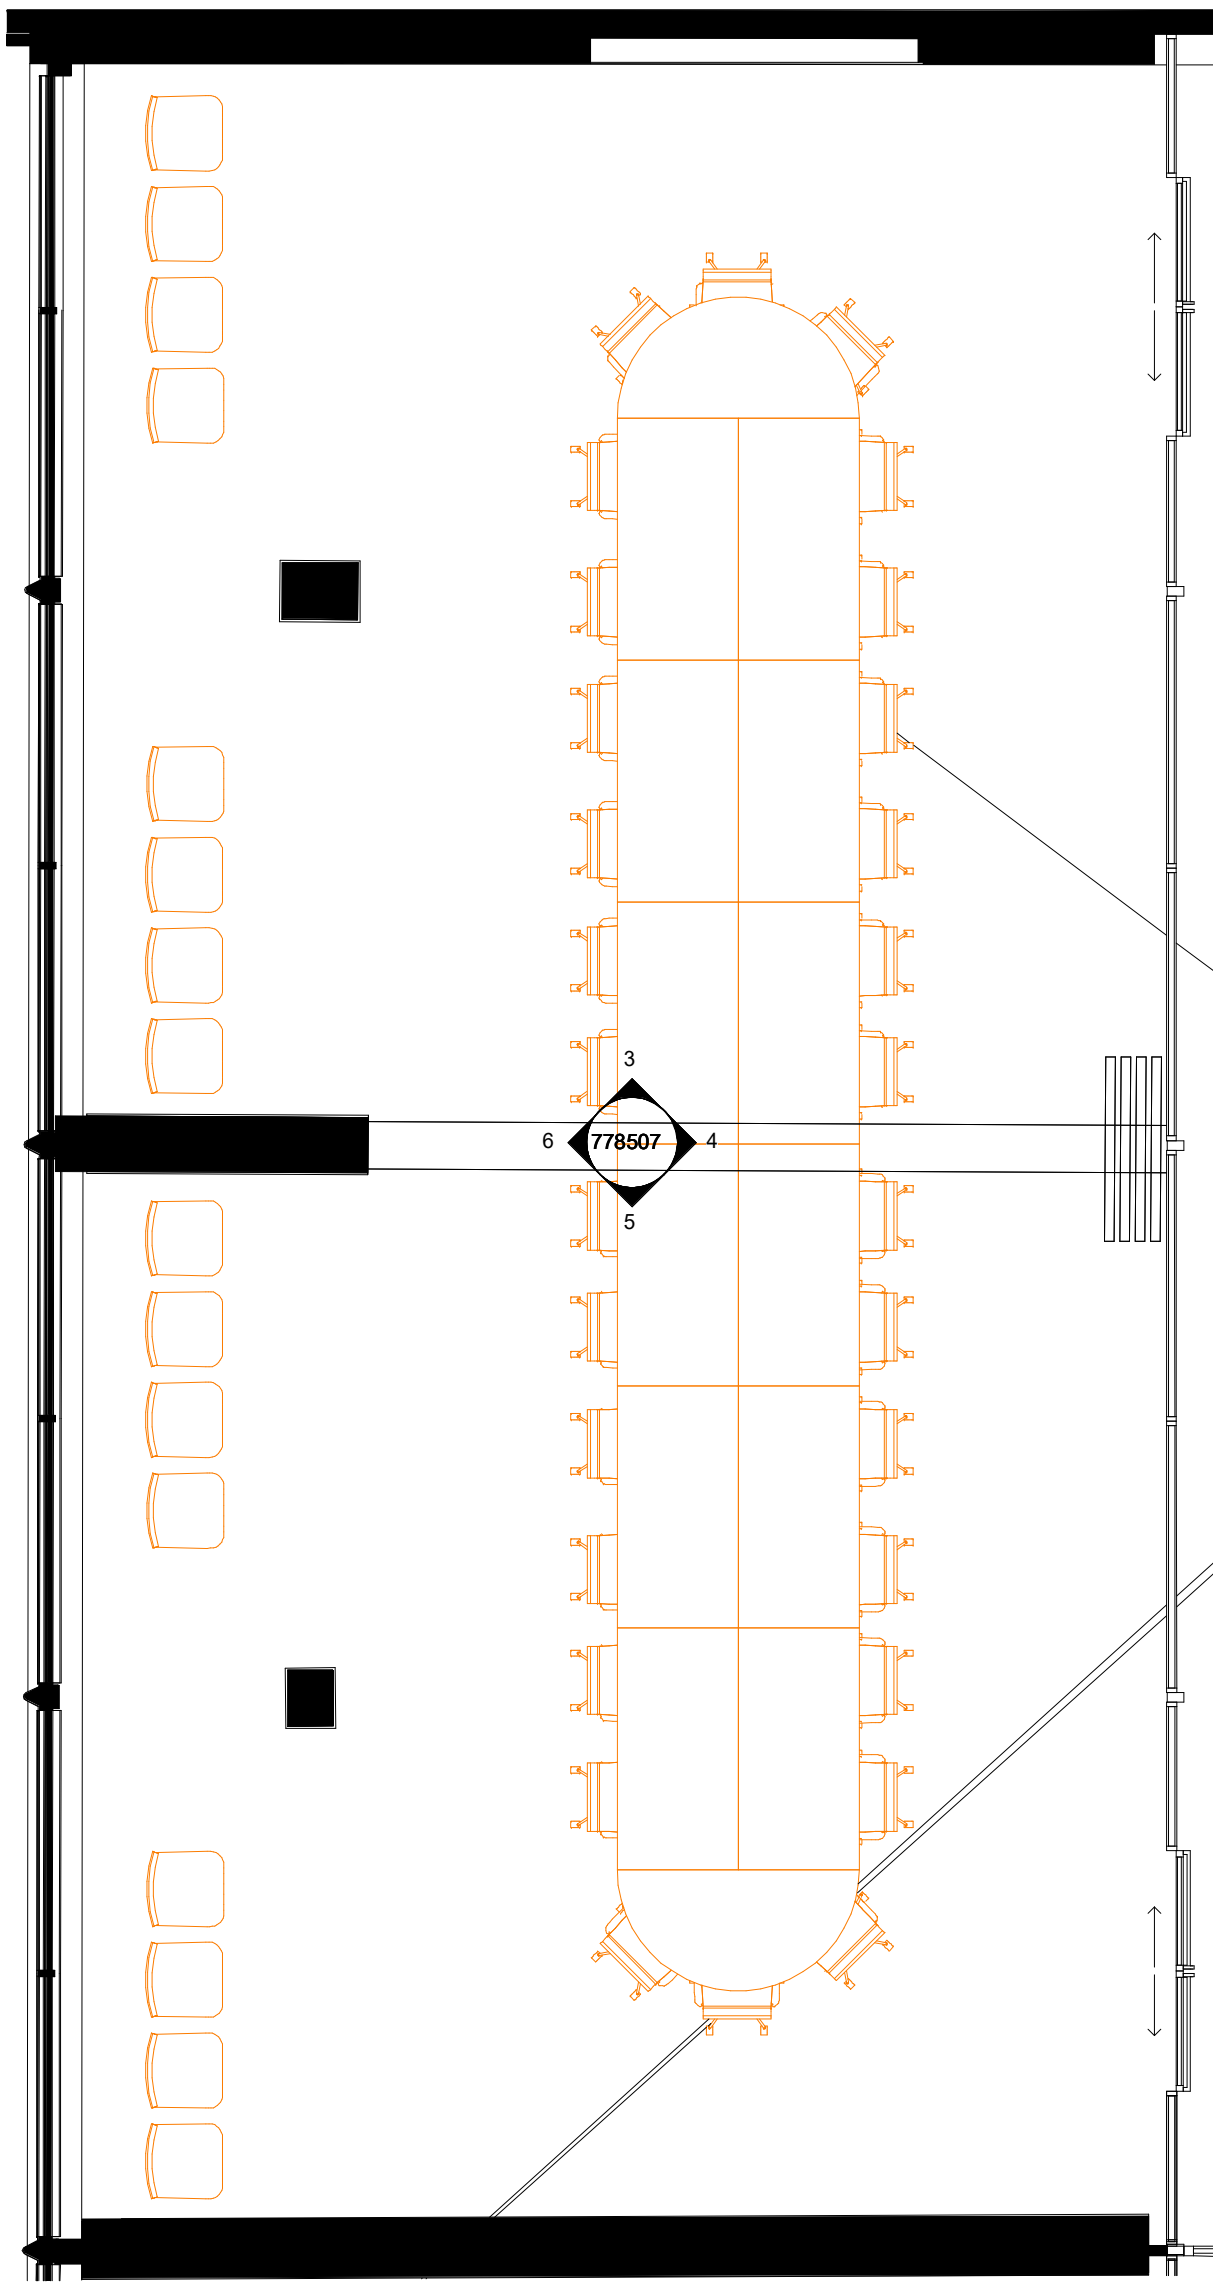


GENERAL	
Room Function	Committee Rooms 1 & 2
Room Number	314
Area	101 m²
Occupancy	26
Floor - Soffit Height	3500 mm
Floor - Ceiling Height	3000 mm
ARCHITECTURAL	
Floors	M51/110 Carpet Tile
Walls	Timber panelling replaced to match existing
	Existing glazing screen aluminium metal screen
	Timber panelling replaced to match existing
	Existin folding partition to be replaced like for like
Skirting	Existing Skirting to be repaired
Ceiling	K10/220A Acoustic ceiling system

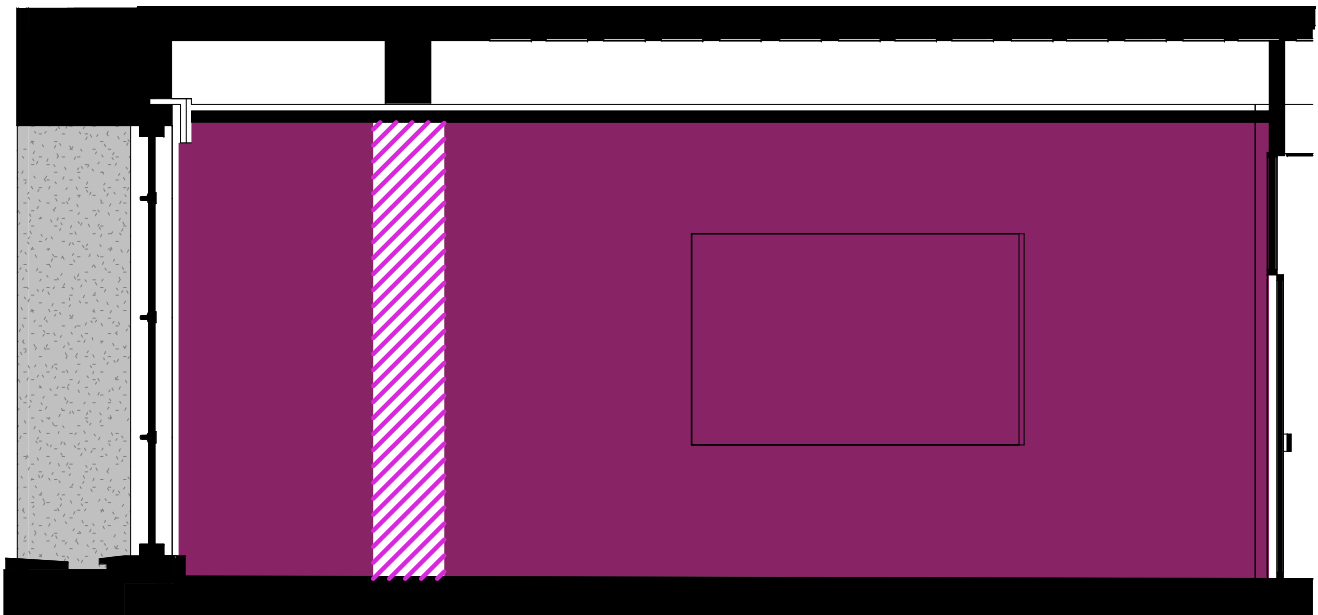


3 Committee Rooms 1 & 2-Elevation-W
1 : 50

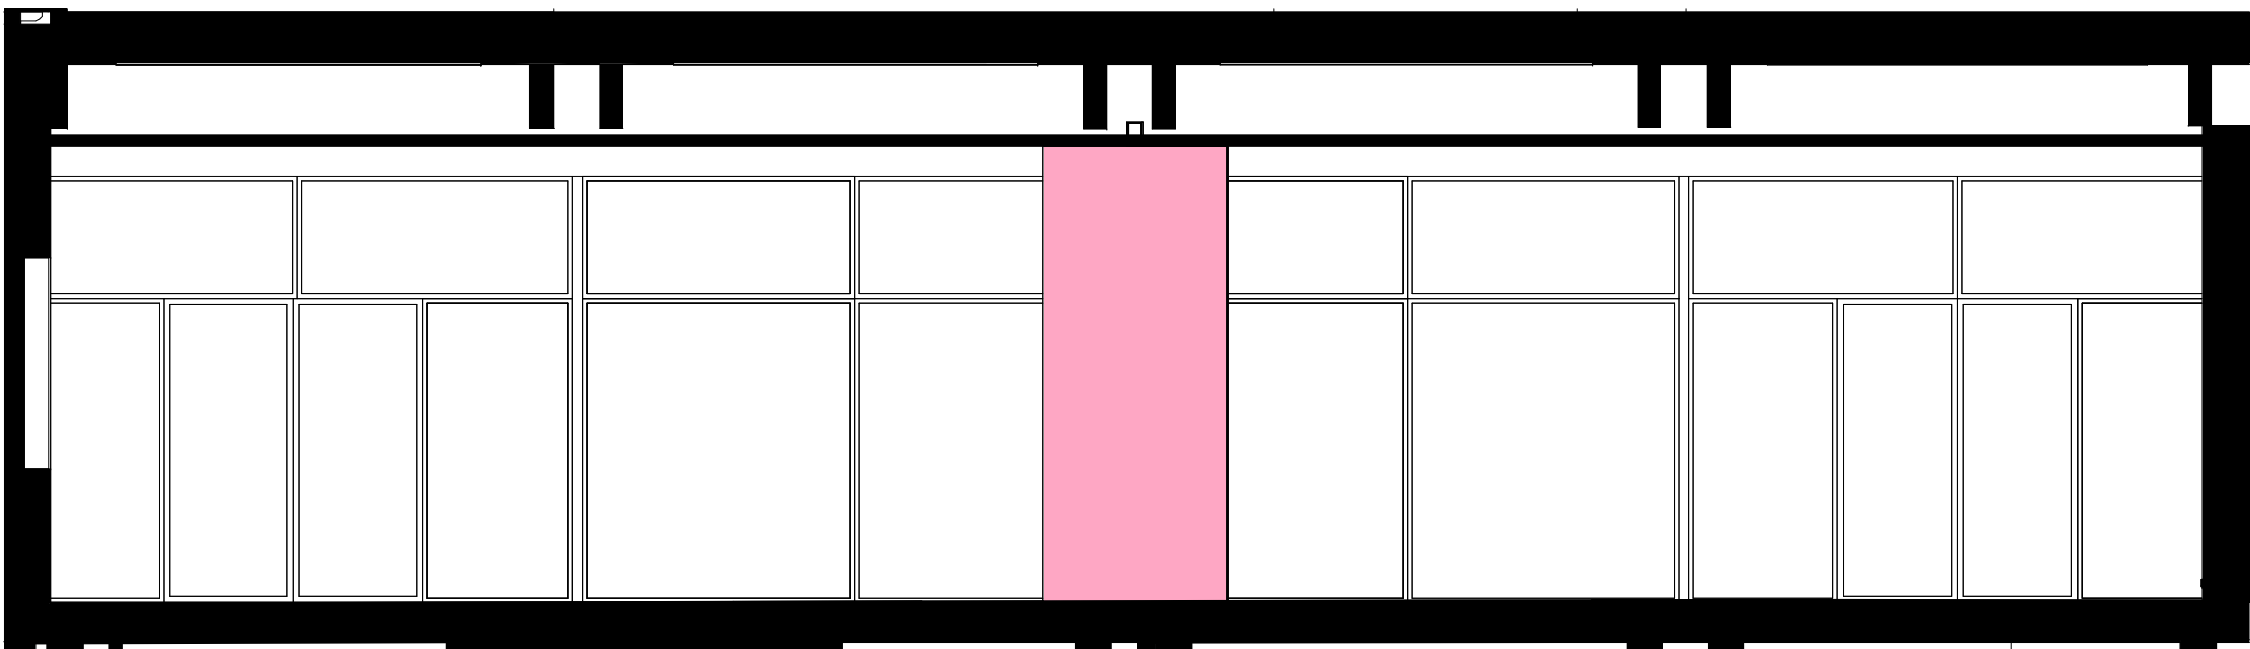


4 Committee Rooms 1 & 2-Elevation-N
1 : 50

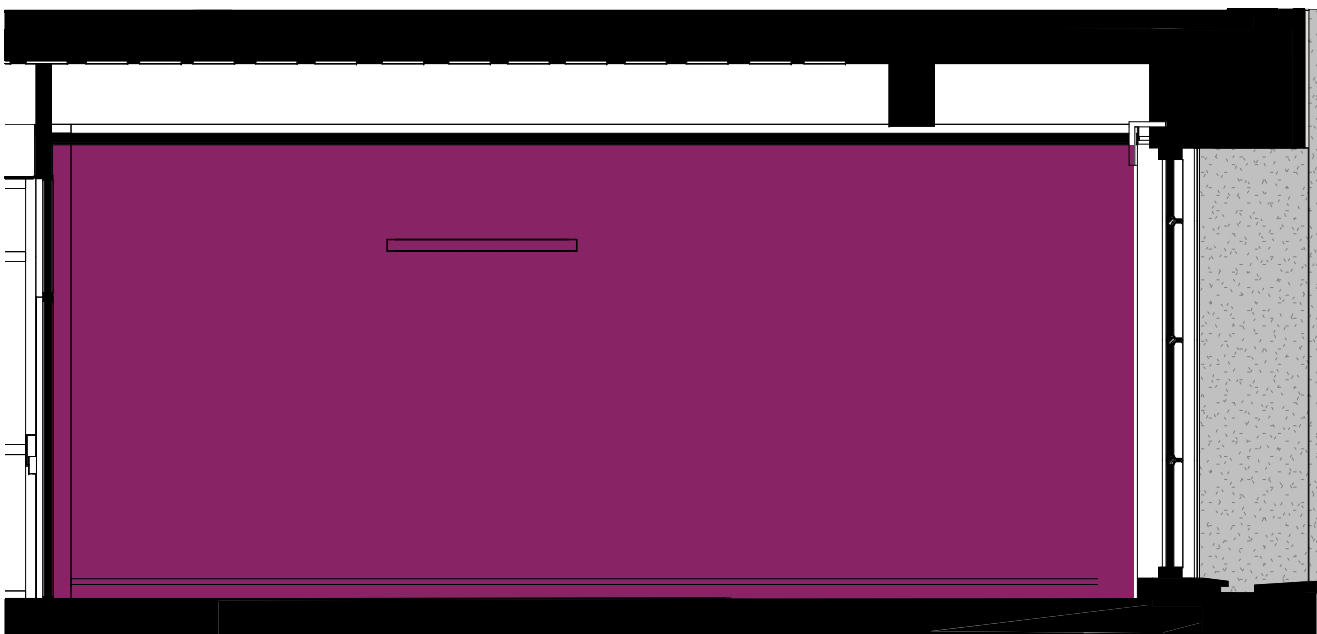

5 Committee Rooms 1 & 2-Elevation-E
1 : 50

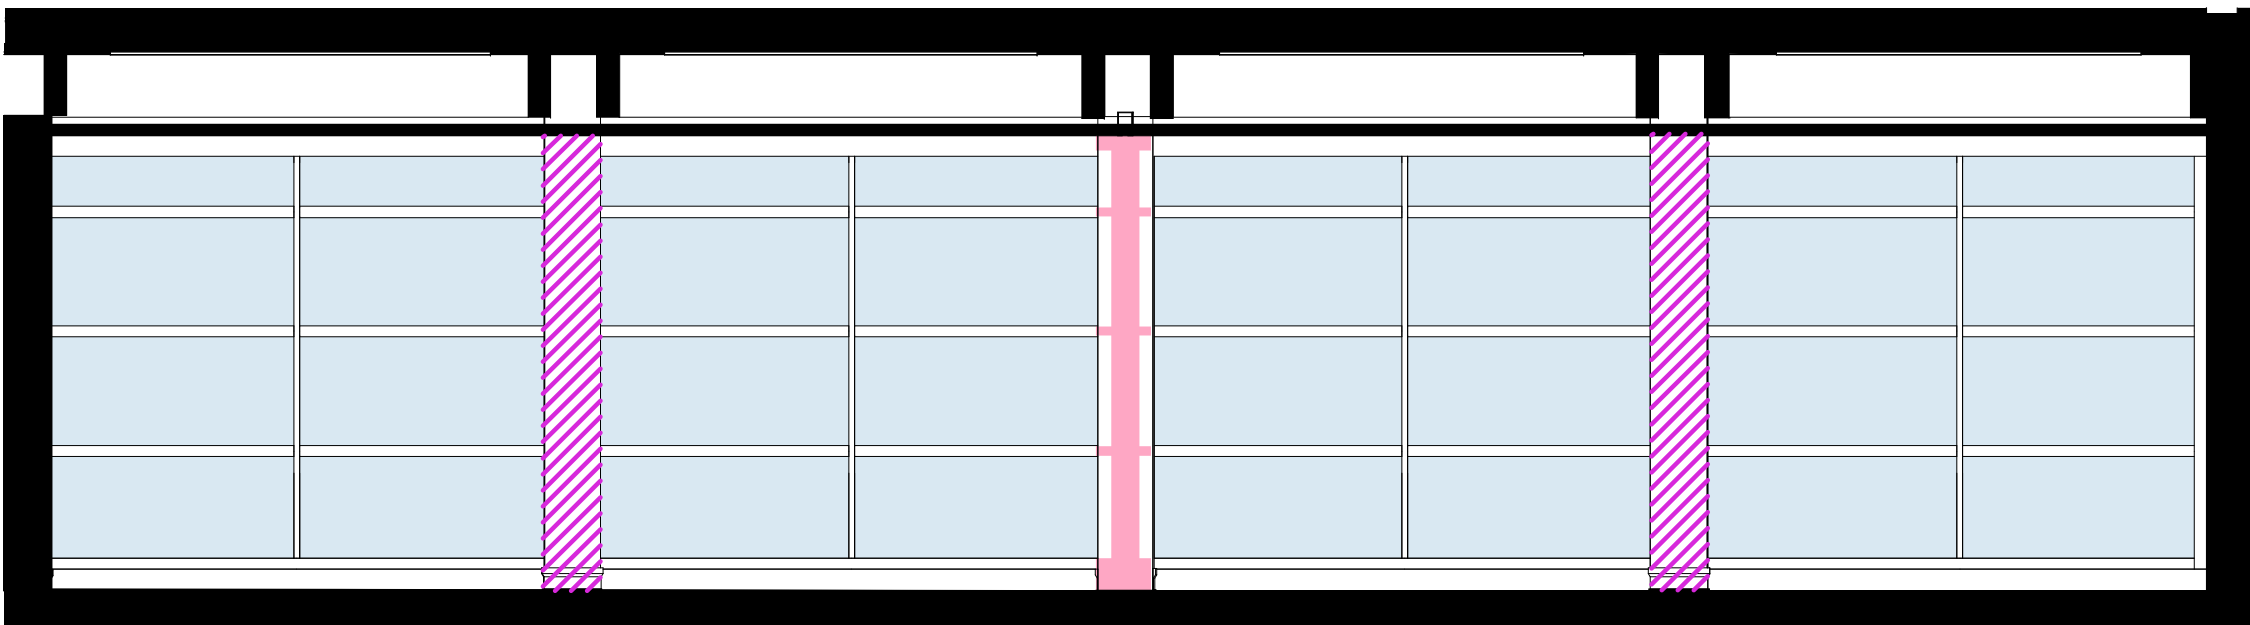

6 Committee Rooms 1 & 2-Elevation-S
1 : 50

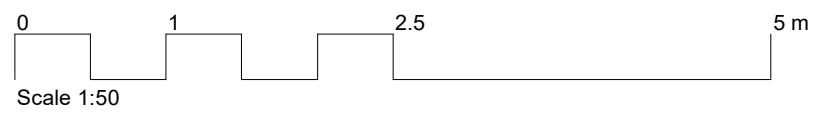

FINISHES KEY:

- Painted Plaster (allow for anti-bacterial paint in toilets and kitchens)
- Paint over Existing/Repaired plaster
- Slatted Timber Panelling
- Wood Wool Acoustic Panels (height: 1400 mm. Painted plaster at high level)
- Porcelain Tiles (Datum height of 2100 mmm)
- Ceramic Tiles (Datum height of 2100 mmm)
- Waterproof Paint to blockwork

Refer to Outline Interior Finishes / Features Condition and Scope of Works HCC-HBA-CC-XX-SH-A-400001

- EIWF-01 - Perforated Elm-Veneered Panelling
- EIWF-02 - Acoustic Straight-grained Elm Panelling
- EIWF-03 - Painted Timber Panelling
- EIWF-04 - Slatted timber Panelling
- EIWF-05 - Florentine Travertine Stone
- EIWF-06 - Verte de Fro green marble finish
- EIWF-07 - Replaced Timber Panelling
- EIWF-08 - Polished Elm Panelling
- EIWF-09 - Leatherette Finish

Copyright Hawkins\Brown Architects
No implied licence exists. This drawing should not be used to calculate areas for the purposes of valuation. Do not scale this drawing. All dimensions to be checked on the site by the contractor and such dimensions to be their responsibility. All work must comply with relevant British Standards and Building Regulations requirements. Drawing errors and omissions to be reported to the architect. To be read in conjunction with Architect's specification and other consultant information.

Rev	Description	Date
P1	Planning Issue	05.04.23

159 St John Street
London EC1V 4QU

mail@hawkinsbrown.com
hawkinsbrown.com

Hawkins\Brown

Project
Haringey Civic Centre
High Rd,
Wood Green,
N22 8LE

Drawing
Room Data Sheet - Committee
Room 1&2

Scale @ A1
As indicated

Date
15.03.23

Drawn By
EV

Checked By
JM

Job Number
190149

Status
S2

Purpose of Issue
Issued for
Information

Drawing No.
HCC-HBA-CC-01-DR-A-778507

Rev
P1