



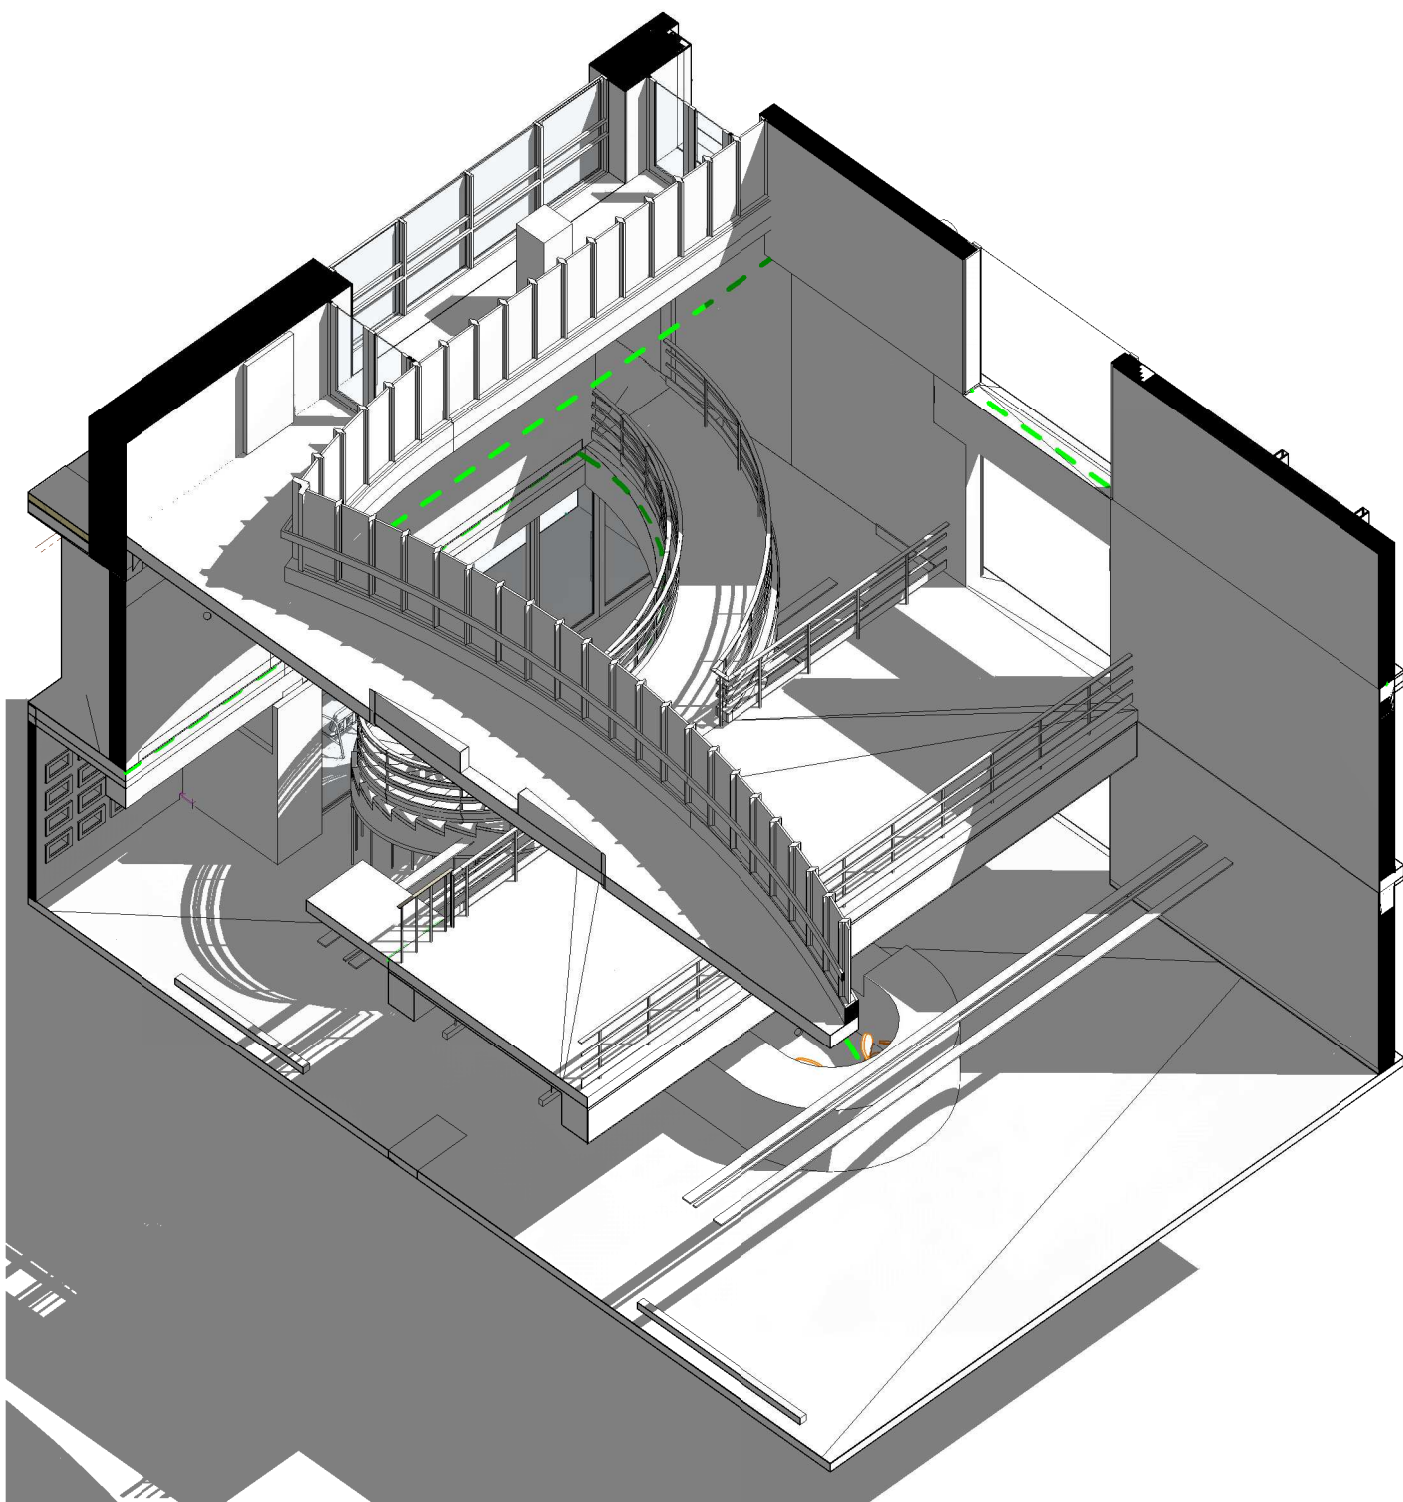

2 CC-00-002-Lobby/Reception-3D-P

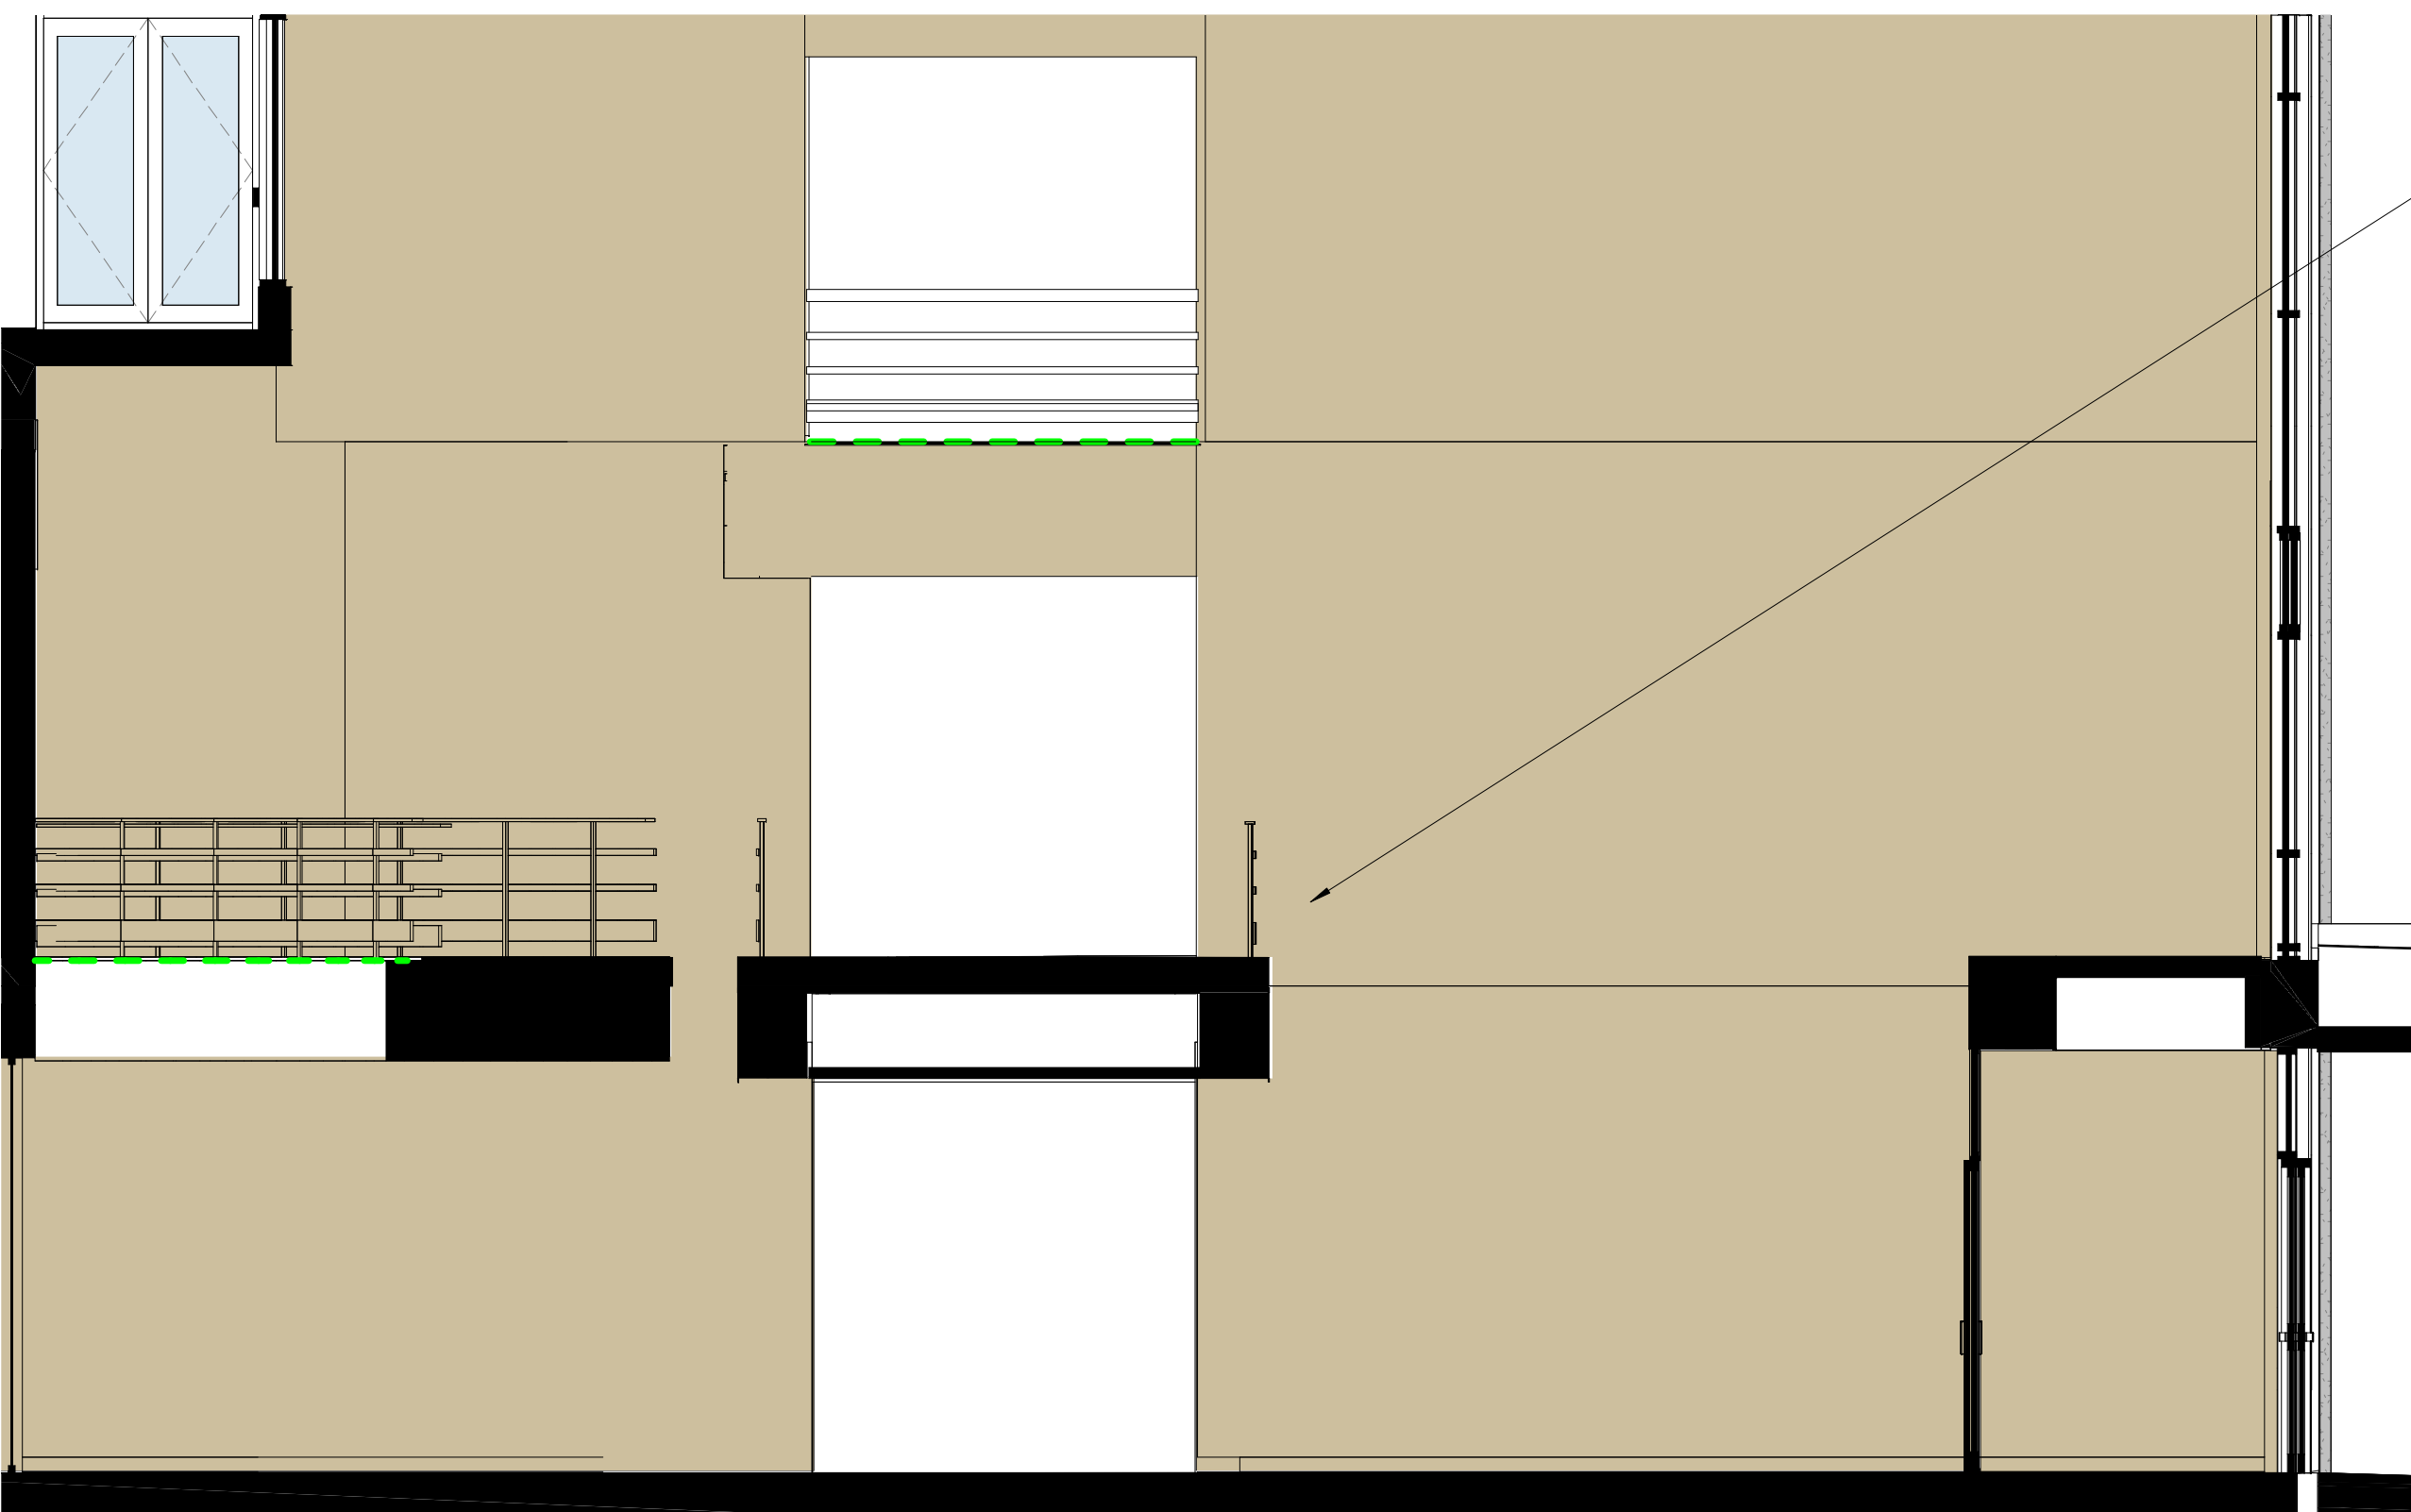


Existing doors refurbished. Refer to
Outline Interior Finishes / Features
Condition and Scope of Works
HCC-HBA-CC-XX-SH-A-400001

Original planter to be
refurbished/replanted


4 CC-00-002-Lobby/Reception-Elevation-N

1 : 50

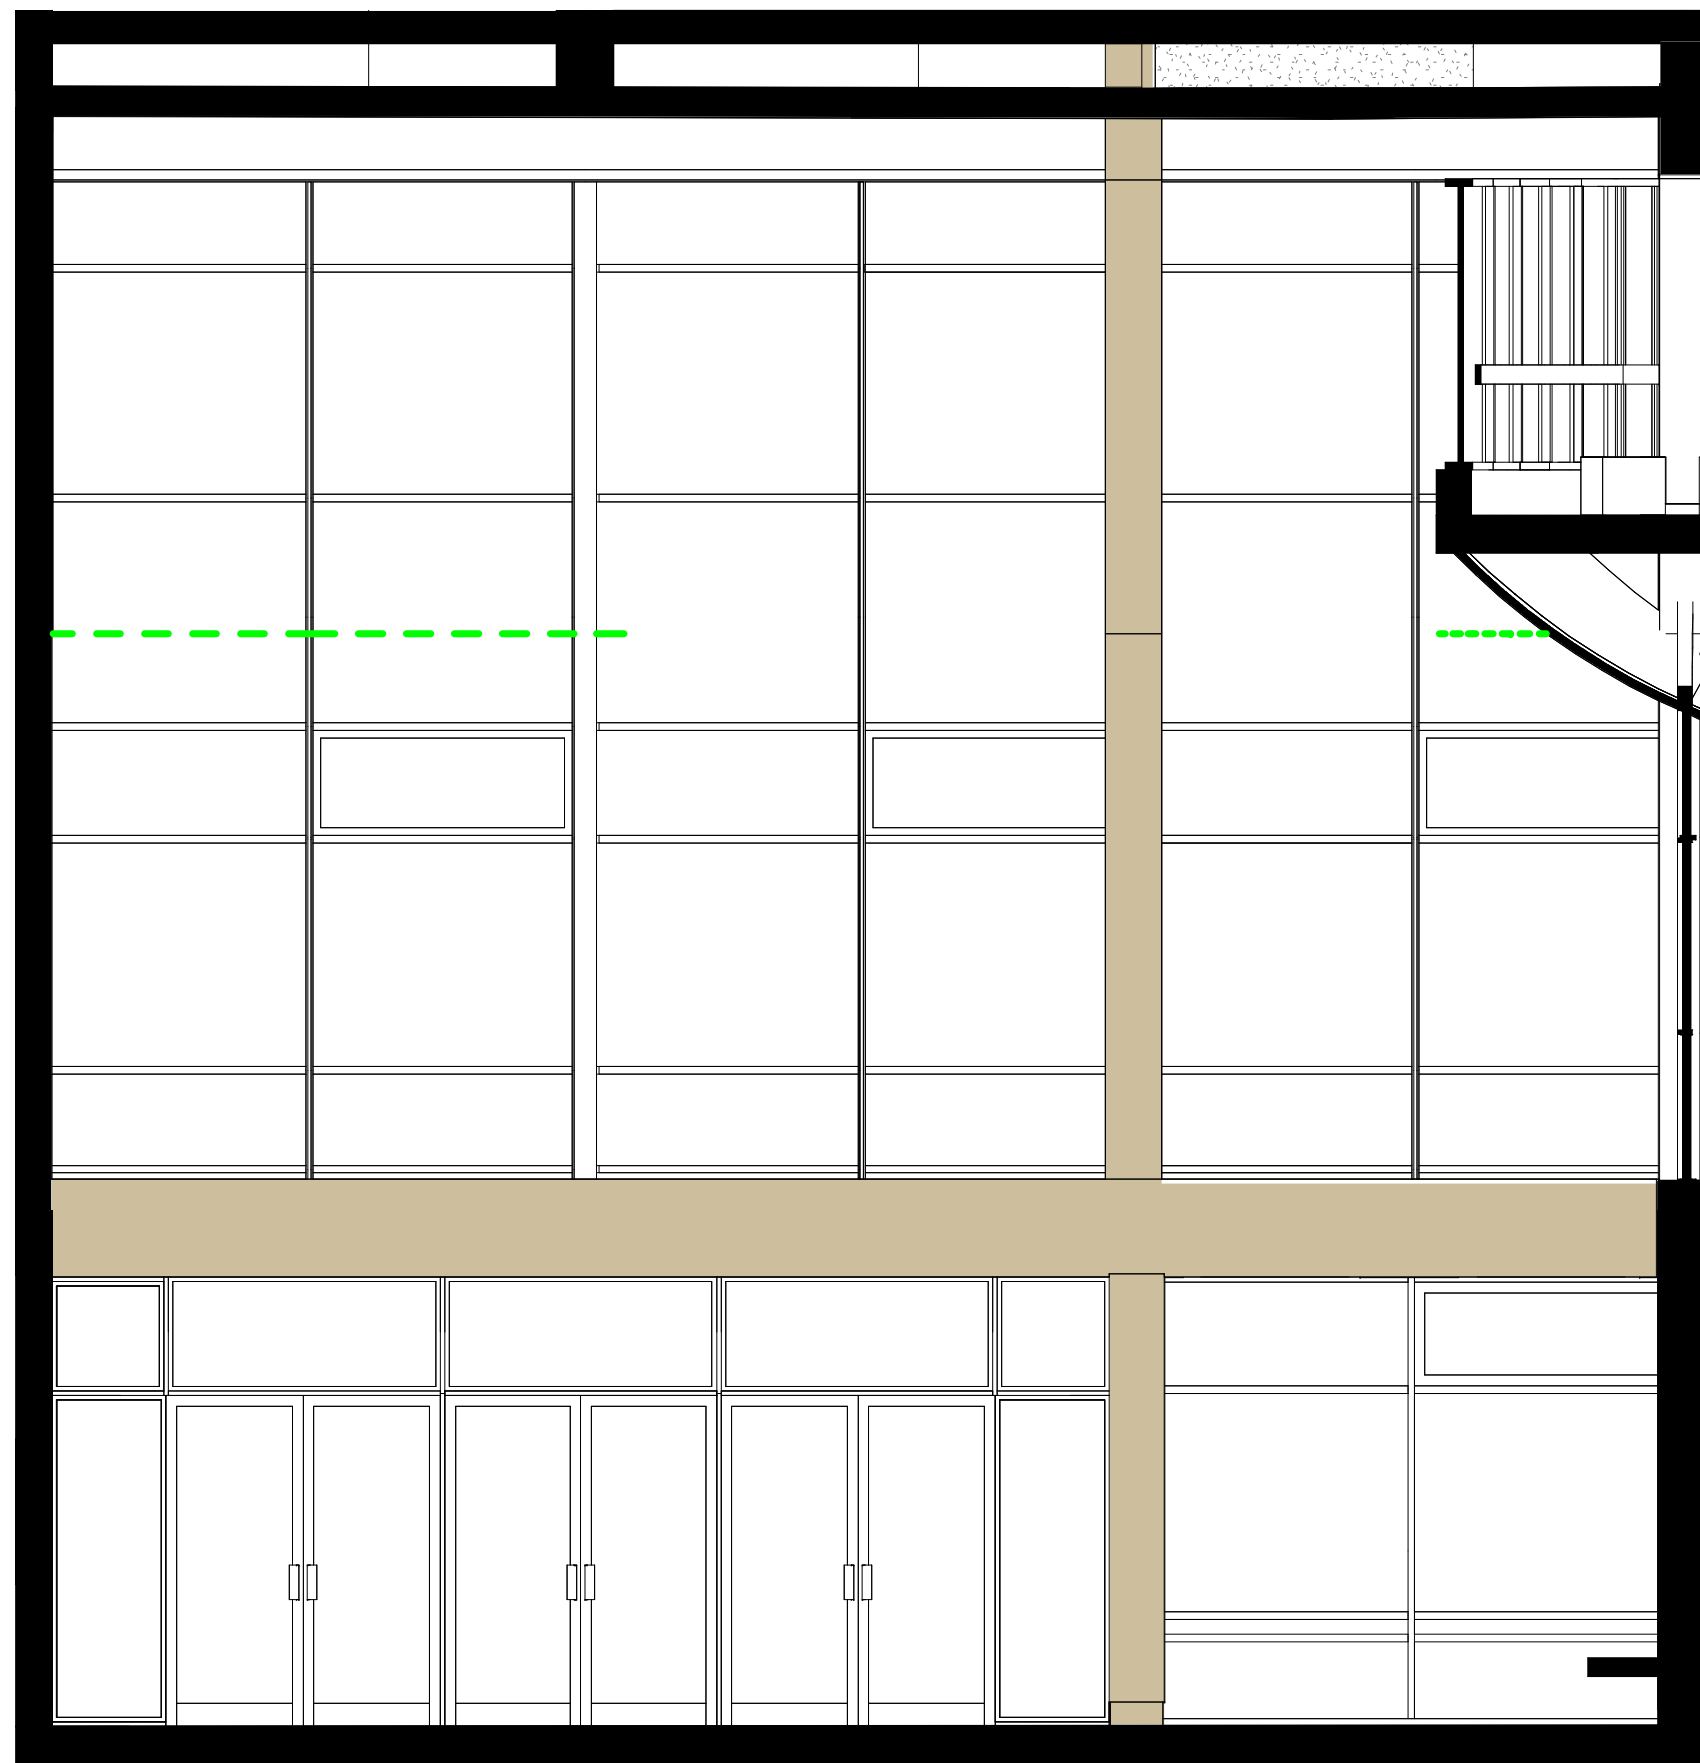


5 CC-00-002-Lobby/Reception-Elevation-E

1 : 50

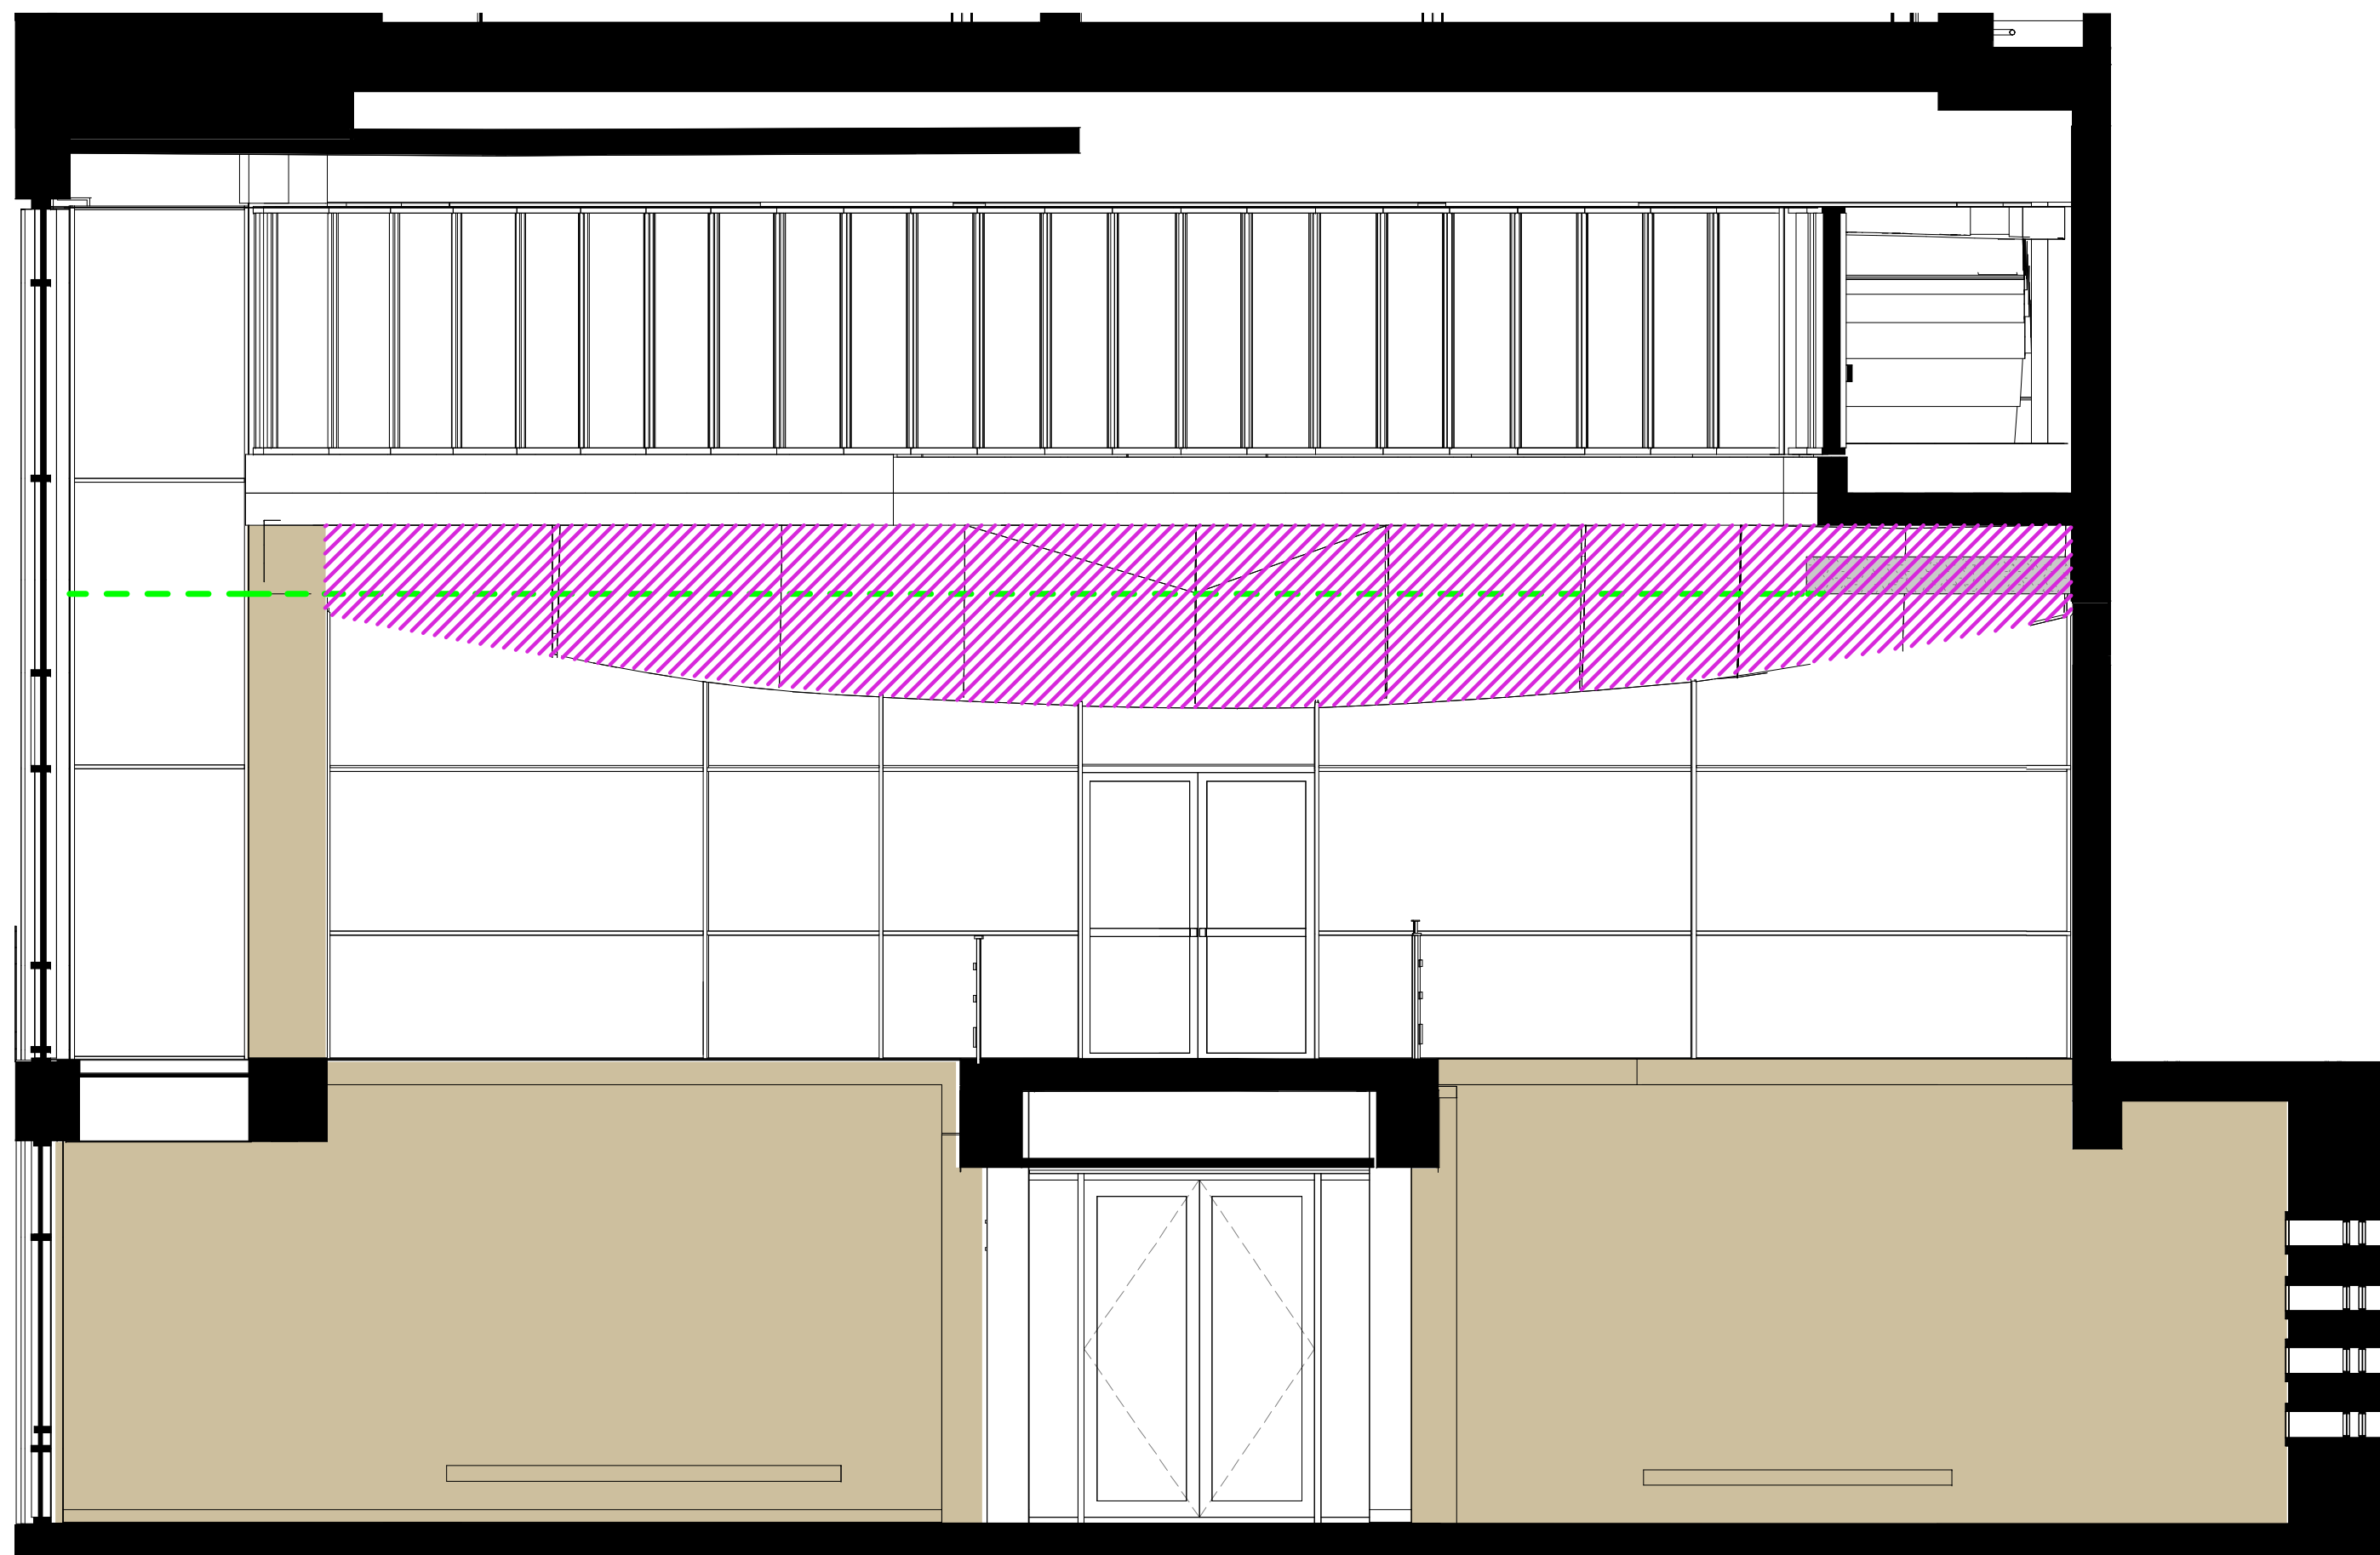

6 CC-00-002-Lobby/Reception-Elevation-S

1 : 50

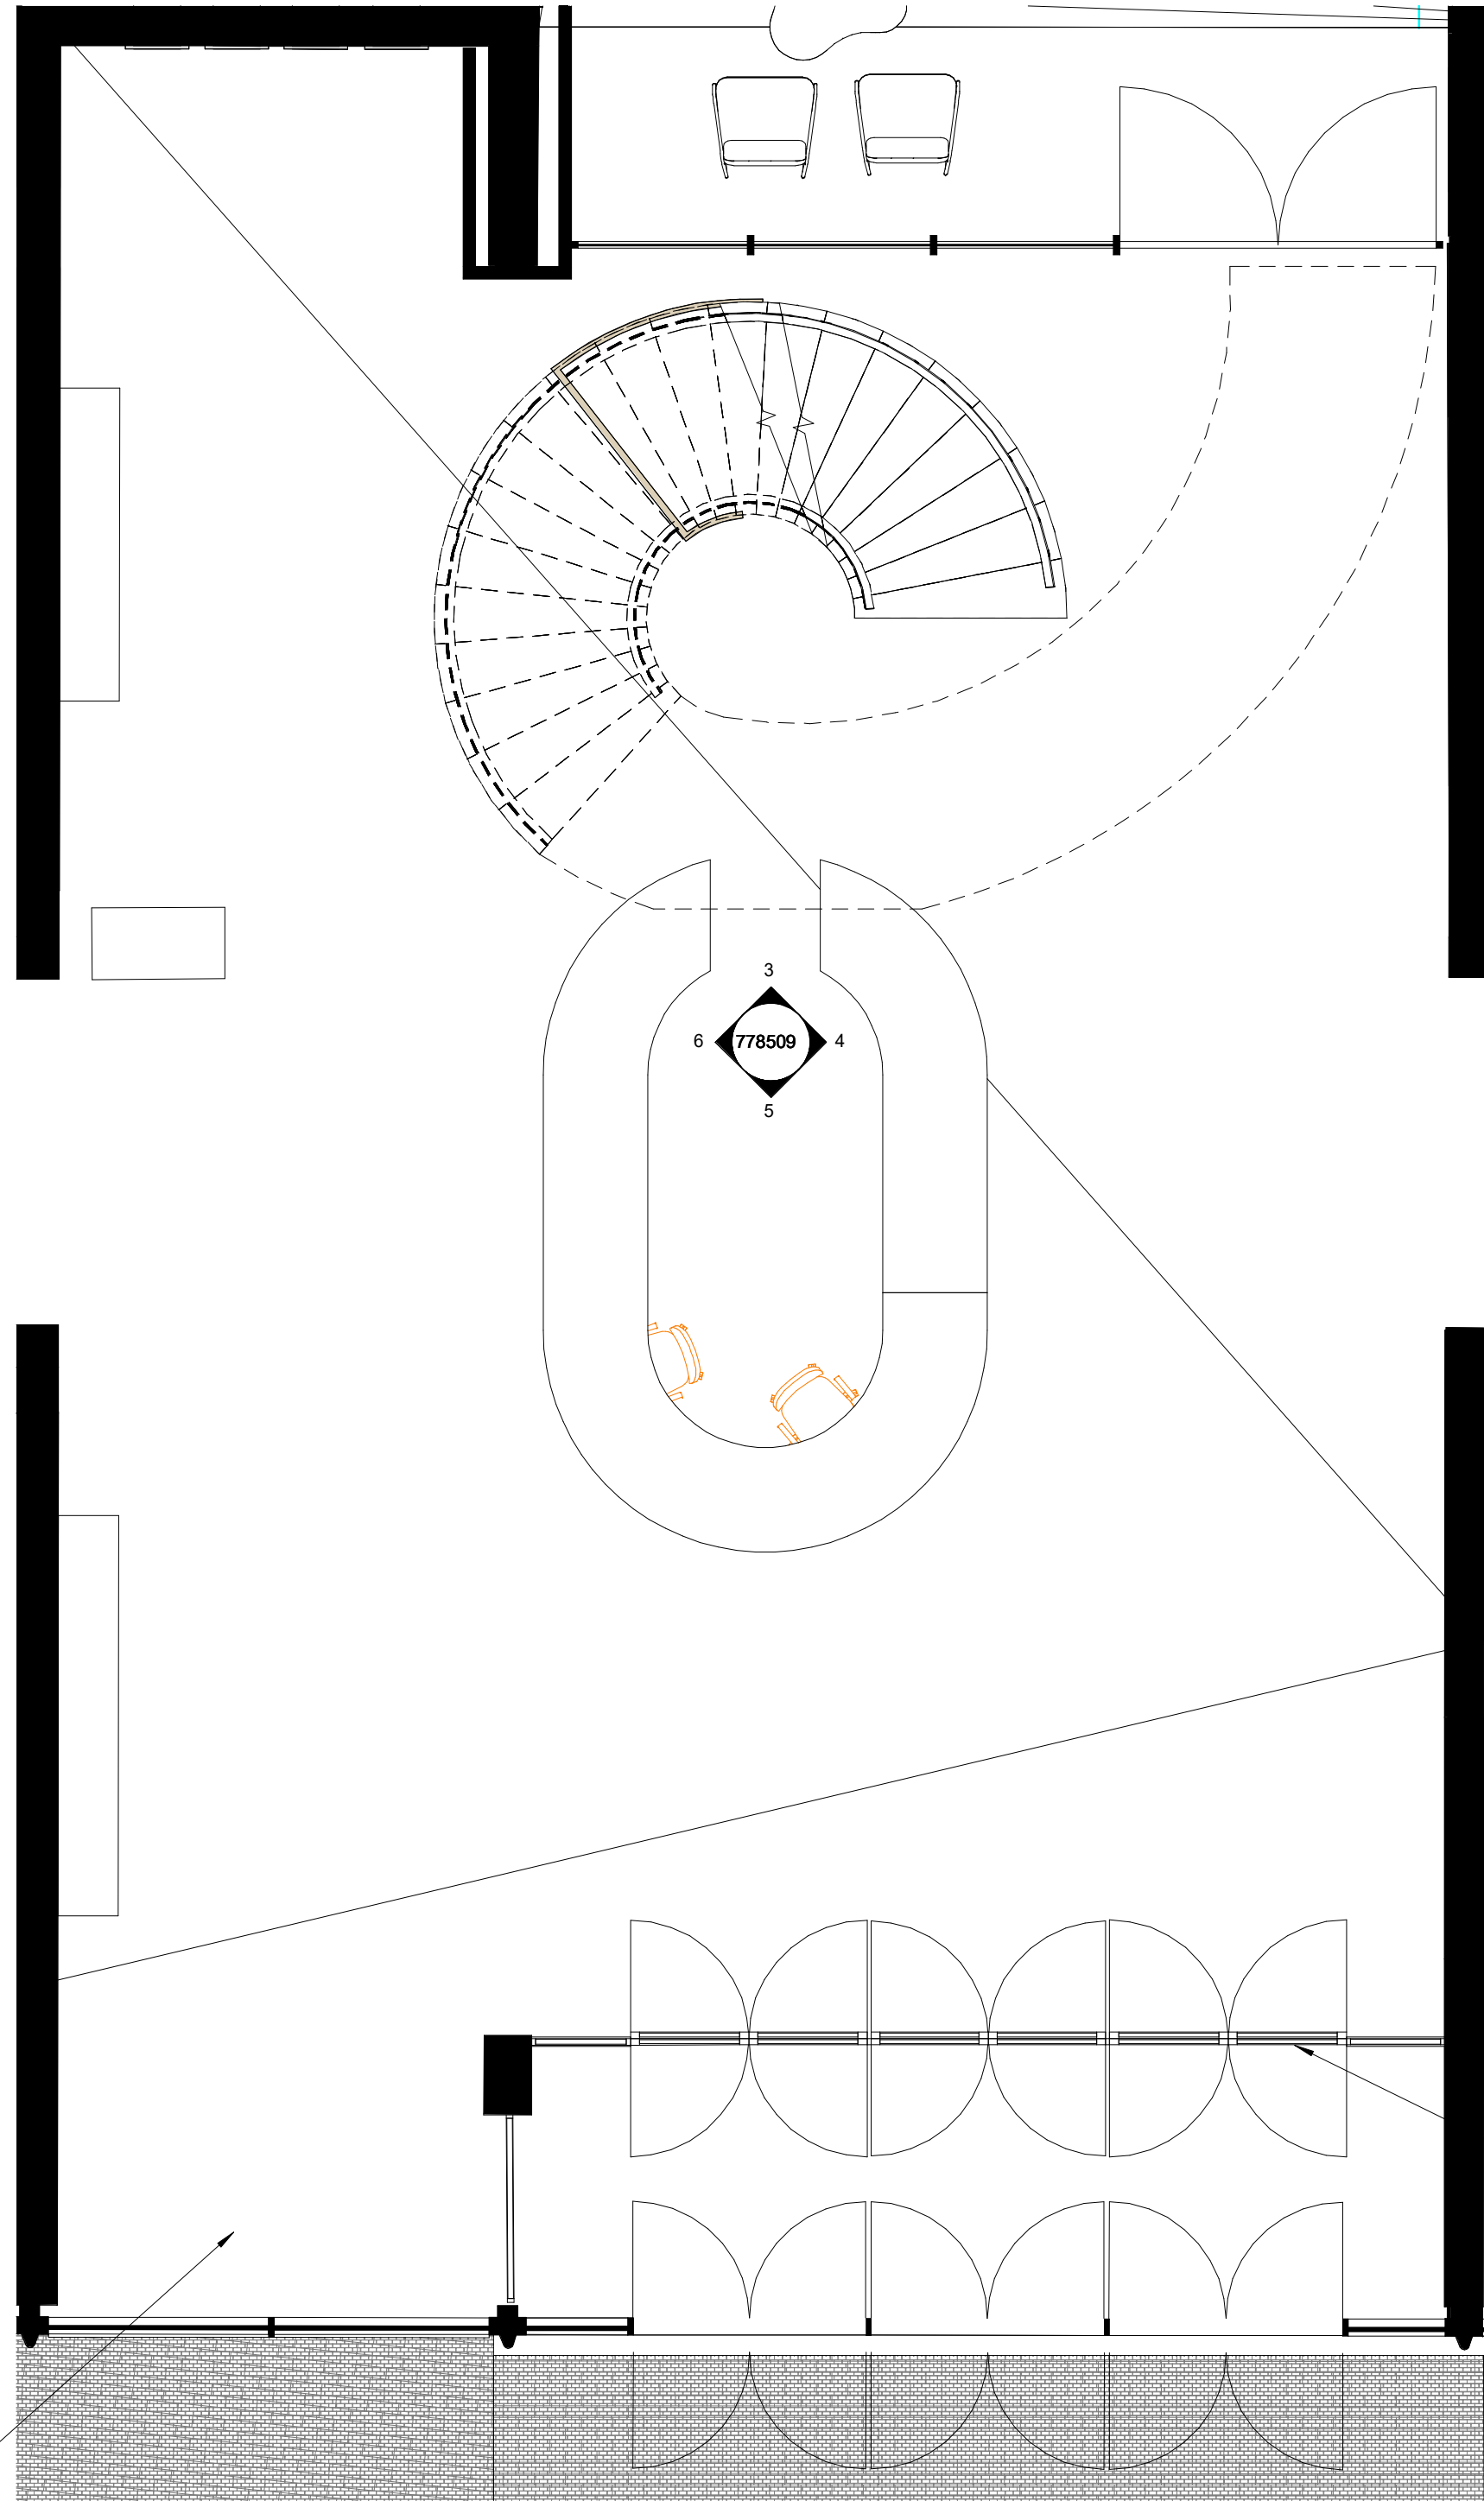

GENERAL	
Room Function	Lobby/ Reception
Room Number	CC-00-002
Area	163 m²
Occupancy	6
Floor - Soffit Height	11000 mm
Floor - Ceiling Height	10000 mm
ARCHITECTURAL	
Floors	M40115 Repair of Existing Stone Flooring
Walls	Varies
	EMWF-05: Existing Cream Taverline
	Glazed Facade
Skirting	Existing Skirting to be repaired
	ECLG-01 - Existing Plastered Ceiling

Existing doors refurbished. Refer to
Outline Interior Finishes / Features
Condition and Scope of Works
HCC-HBA-CC-XX-SH-A-400001



3 CC-00-002-Lobby/Reception-Elevation-W

1 : 50

0 1 2.5 5 m
Scale 1:50

FINISHES KEY:
Painted Plaster (allow for anti-bacterial paint in toilets and kitchens)
Paint over Existing/Repaired plaster
Slatted Timber Panelling
Wood Wool Acoustic Panels (height: 1400 mm. Painted plaster at high level)
Porcelain Tiles (Datum height of 2100 mm)
Ceramic Tiles (Datum height of 2100 mm)
Waterproof Paint to blockwork

Refer to Outline Interior Finishes / Features Condition and Scope of Works HCC-HBA-CC-XX-SH-A-400001

EWFF-01 - Perforated Elm-Veneered Panelling
EWFF-02 - Acoustic Straight-grained Elm Panelling
EWFF-03 - Painted Timber Panelling
EWFF-04 - Slatted Timber Panelling
EWFF-05 - Florentine Travertine Stone
EWFF-06 - Verde de Fire green marble finish
EWFF-07 - Replaced Timber Panelling
EWFF-08 - Polished Elm Panelling
EWFF-09 - Leatherette Finish

Copyright Hawkins\Brown Architects
No implied licence exists. This drawing should not be used to calculate areas for the purposes of valuation. Do not scale this drawing. All dimensions to be checked on the site by the contractor and such dimensions to be their responsibility. All work must comply with relevant British Standards and Building Regulations requirements. Drawing errors and omissions to be reported to the architect. To be read in conjunction with Architect's specification and other consultant information.

Rev	Description	Date
P1	Planning Issue	05.04.23

159 St John Street
London EC1V 4QJ
mail@hawkinsbrown.com
hawkinsbrown.com

Hawkins\Brown

Project
Haringey Civic Centre
High Rd,
Wood Green,
N22 8LE

Drawing
Room Data Sheet - Lobby / Reception Area

Scale @ A0
As indicated

Date
15.03.23

Drawn By
EV

Checked By
JM

Job Number
190149

Status
S2

Purpose of Issue
Issued for Information

Drawing No.
HCC-HBA-CC-00-DR-A-778509

Rev
P1