
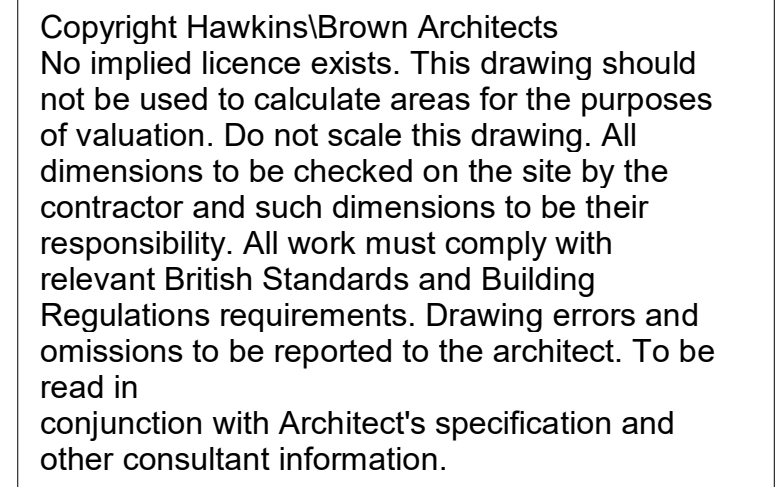


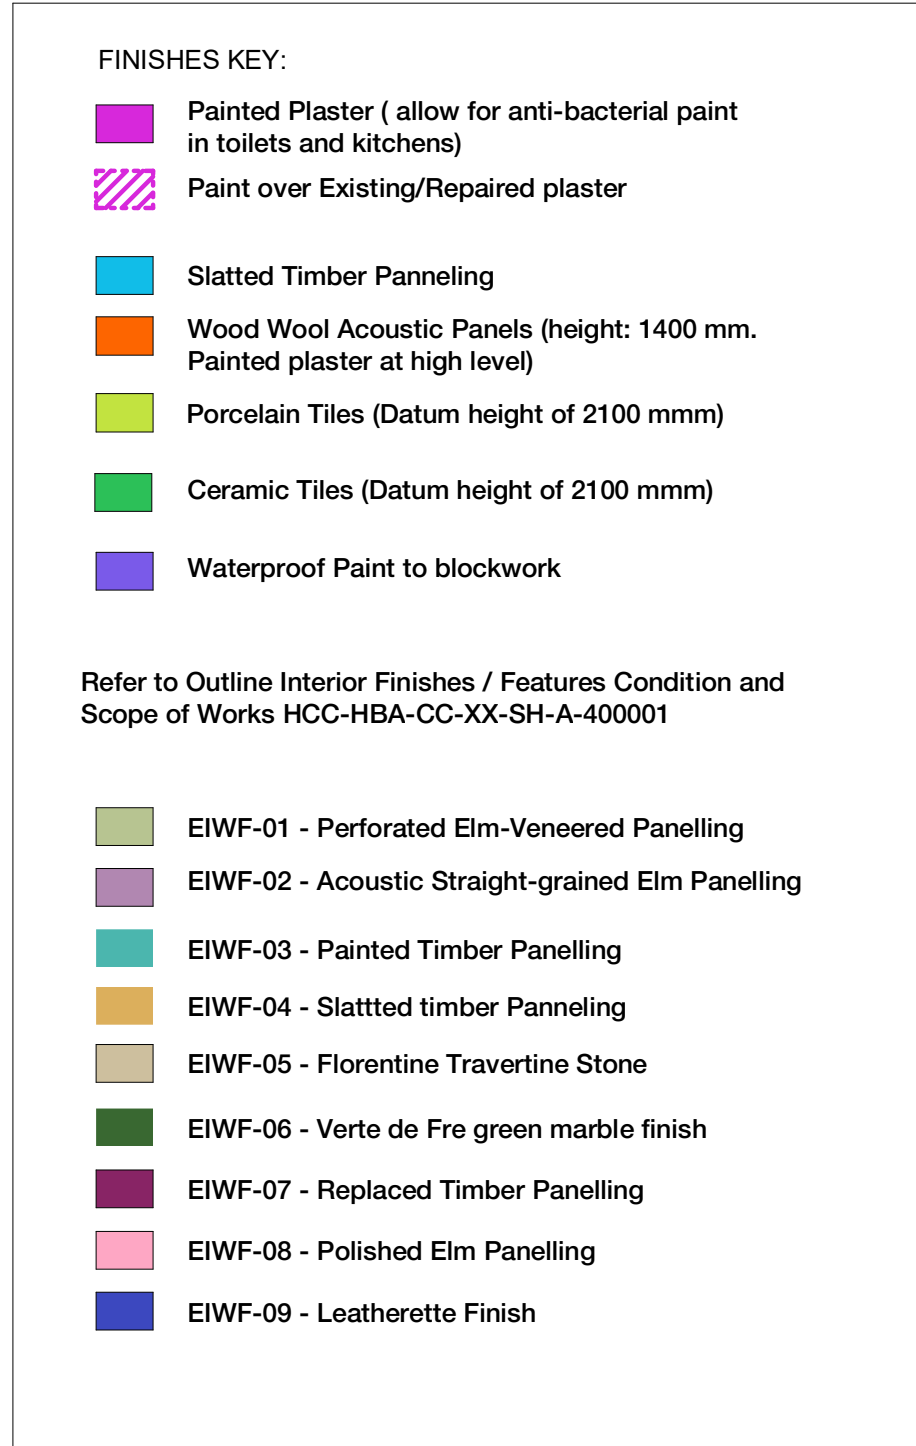

Hawkins\Brown

Project
Haringey Civic Centre
High Rd,
Wood Green,
N22 8LE

Drawing
Level 02 - Second Floor Civic
Centre Internal Wall Finishes
Plan

Drawing No.	Rev
HCC-HBA-CC-02-DR-A-428102	P1