




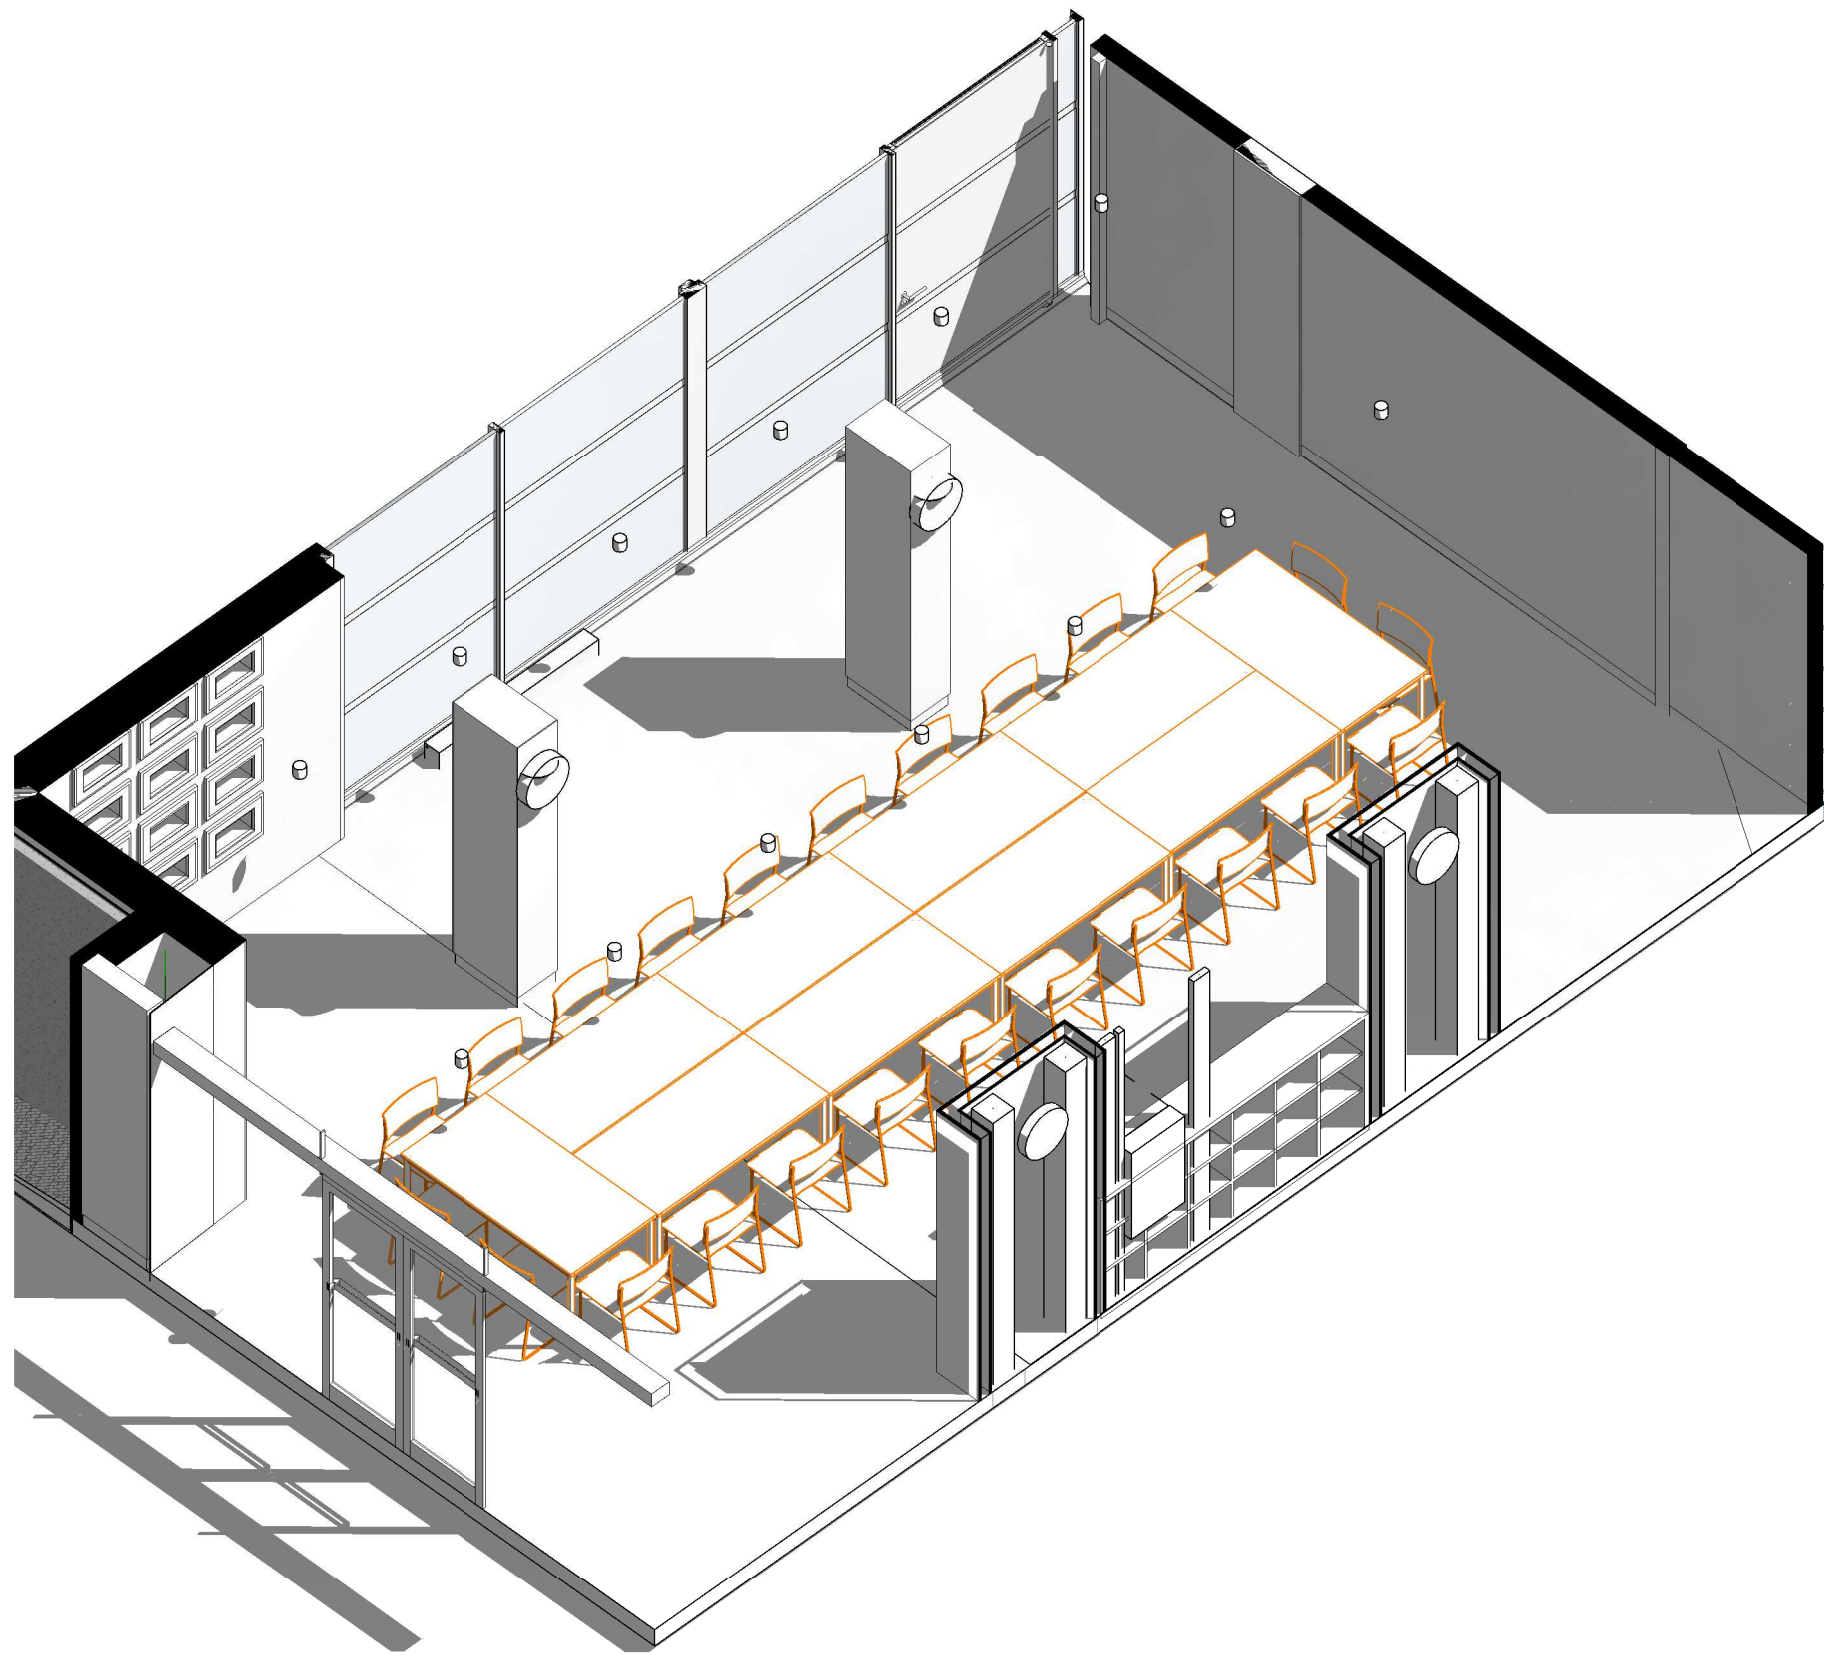

AB-00-136-Flexible meeting/event space-3D-P

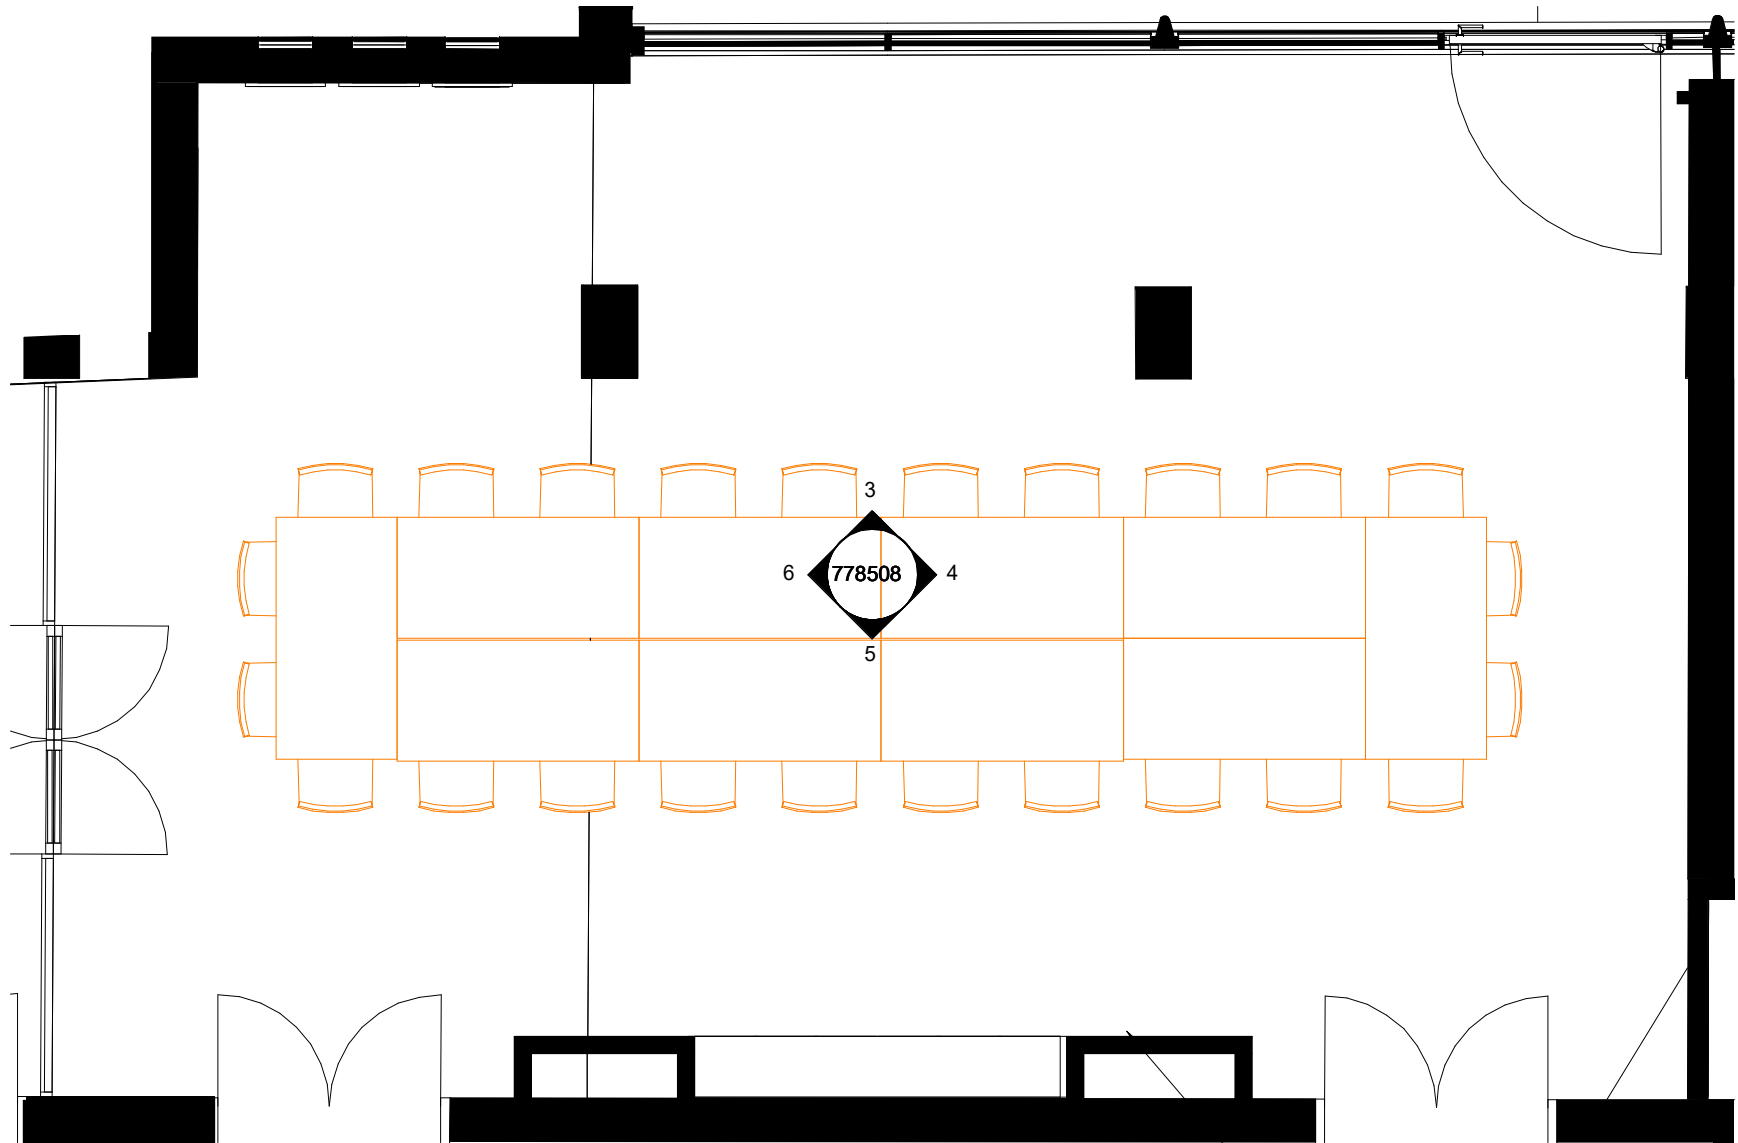


Existing timber panelling
modified to conceal new
ventilation riser ducts

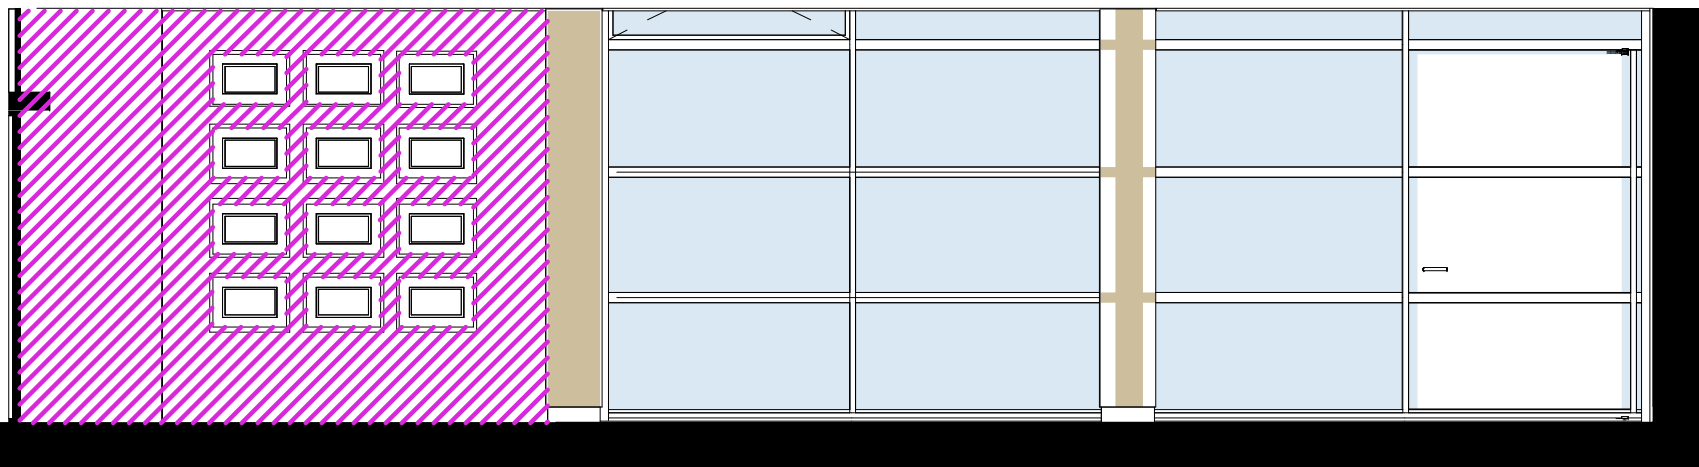


AB-00-136-Flexible meeting/event space-Elevation-W

1 : 50

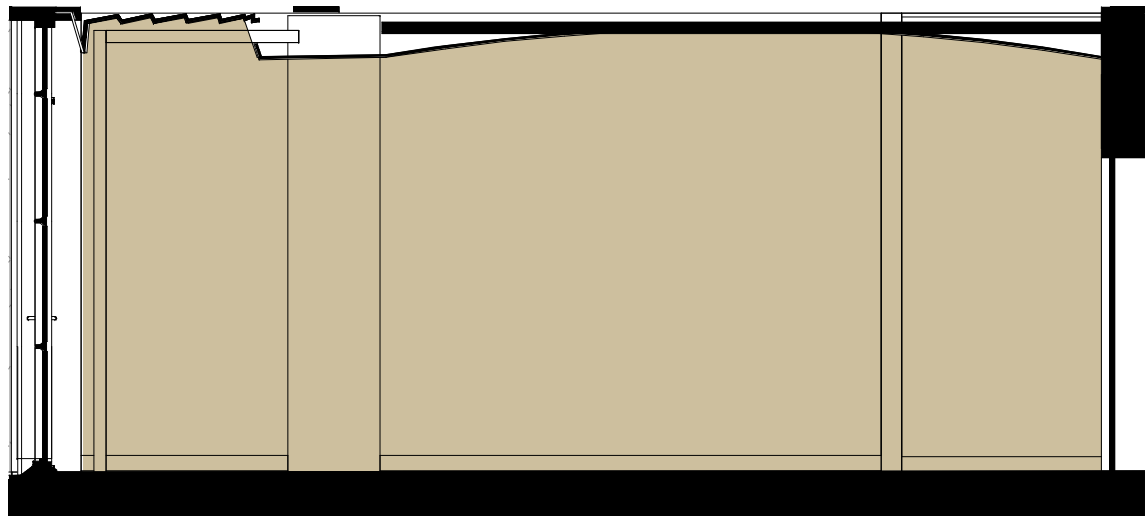


AB-00-136-Flexible meeting/event space-Elevation-N

1 : 50

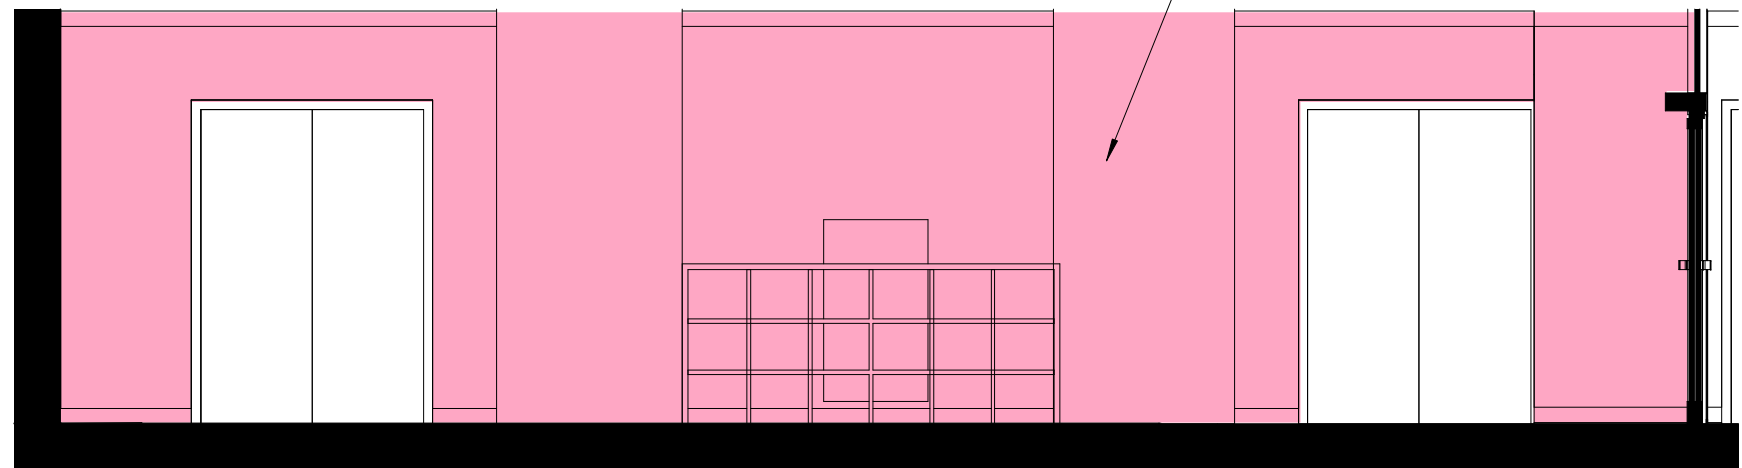

AB-00-136-Flexible meeting/event space-Elevation-E

1 : 50

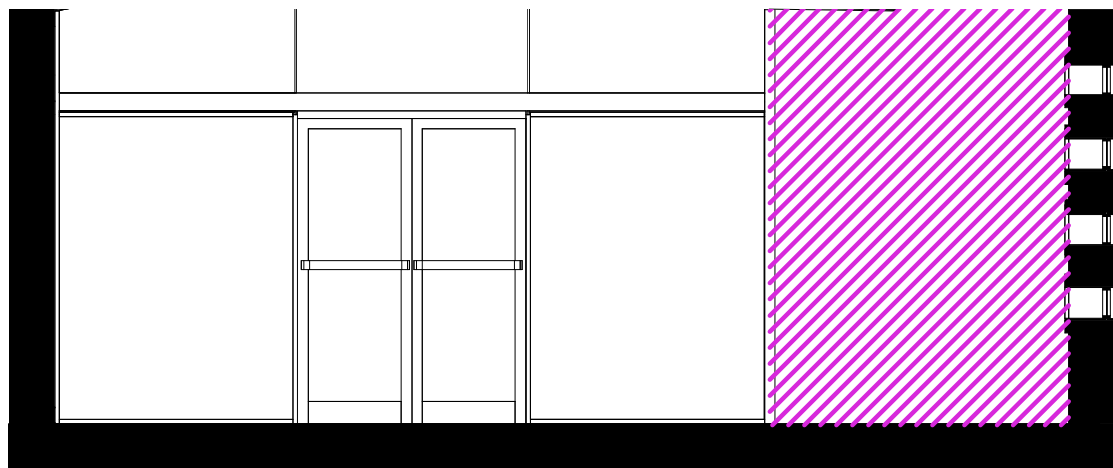

AB-00-136-Flexible meeting/event space-Elevation-S


1 : 50

GENERAL

Room Function	Flexible meeting / event space
Room Number	AB-00-136
Area	71 m²
Occupancy	30
Floor - Soffit Height	3300mm
Floor - Ceiling Height	2900 mm

ARCHITECTURAL

Floors	M51/110 Carpet Tile
Walls	Existing timber screen Glazed panels to be reinstated
	EIWF-08- Polished timber Panneling
	Existing Glazed Panel
	EIWF-05- Existing Cream Tavertine
Skirting	Existing Skirting to be repaired
Ceiling	K10/220 Bespoke Vaulted Monolithic plaster suspended ceiling

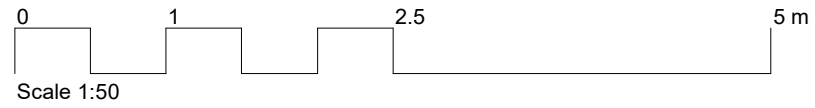

FINISHES KEY:

- Painted Plaster (allow for anti-bacterial paint in toilets and kitchens)
- Paint over Existing/Repaired plaster
- Slatted Timber Panneling
- Wood Wool Acoustic Panels (height: 1400 mm. Painted plaster at high level)
- Porcelain Tiles (Datum height of 2100 mmm)
- Ceramic Tiles (Datum height of 2100 mmm)
- Waterproof Paint to blockwork

Refer to Outline Interior Finishes / Features Condition and Scope of Works HCC-HBA-CC-XX-SH-A-400001

- EIWF-01 - Perforated Elm-Veneered Panneling
- EIWF-02 - Acoustic Straight-grained Elm Panneling
- EIWF-03 - Painted Timber Panneling
- EIWF-04 - Slatted timber Panneling
- EIWF-05 - Florentine Travertine Stone
- EIWF-06 - Verte de Fro green marble finish
- EIWF-07 - Replaced Timber Panneling
- EIWF-08 - Polished Elm Panneling
- EIWF-09 - Leatherette Finish

Copyright Hawkins\Brown Architects
No implied licence exists. This drawing should not be used to calculate areas for the purposes of valuation. Do not scale this drawing. All dimensions to be checked on the site by the contractor and such dimensions to be their responsibility. All work must comply with relevant British Standards and Building Regulations requirements. Drawing errors and omissions to be reported to the architect. To be read in conjunction with Architect's specification and other consultant information.

Rev	Description	Date
P1	Planning Issue	05.04.23

159 St John Street
London EC1V 4QJ

mail@hawkinsbrown.com
hawkinsbrown.com

Hawkins\Brown

Project
Haringey Civic Centre
High Rd,
Wood Green,
N22 8LE

Drawing
Room Data Sheet - Large Room
of the Registrars

Scale @ A1
As indicated

Date
15.03.23

Drawn By
EV

Checked By
JM

Job Number
190149

Status
S2

Purpose of Issue
Issued for
Information

Drawing No.
HCC-HBA-CC-00-DR-A-778508

Rev
P1