



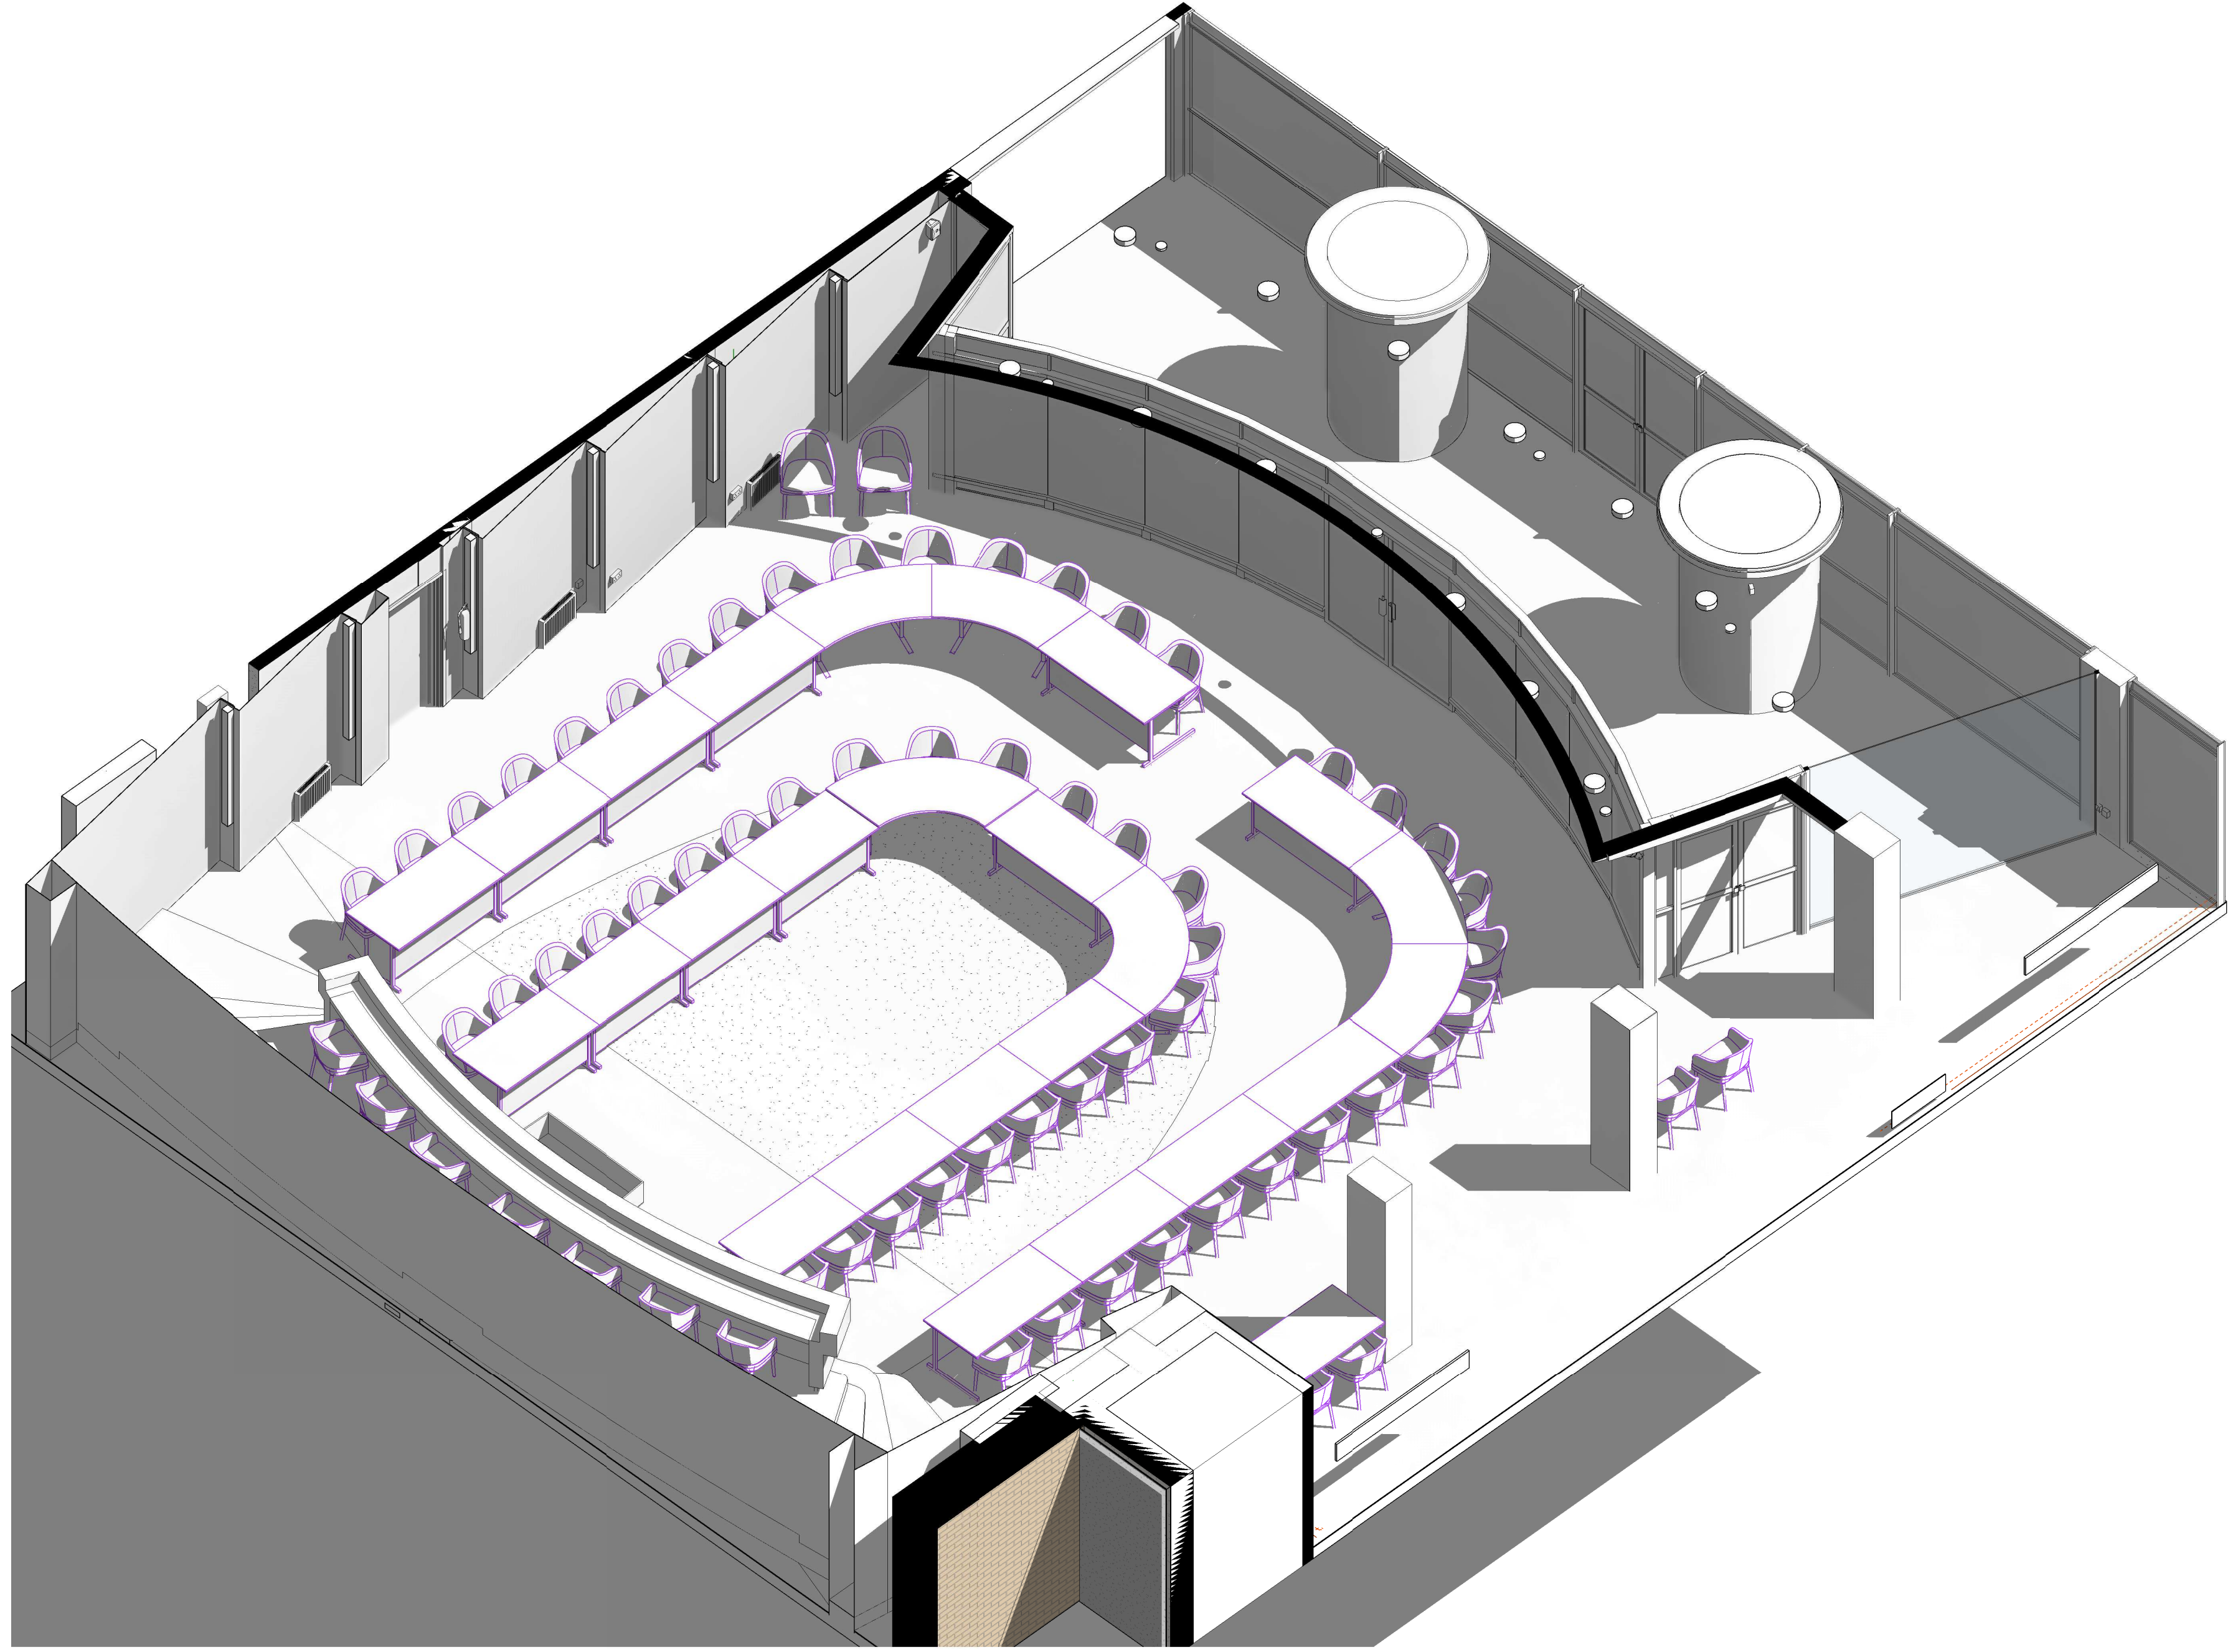

2 AB-03-135-Council Chamber-3D-P

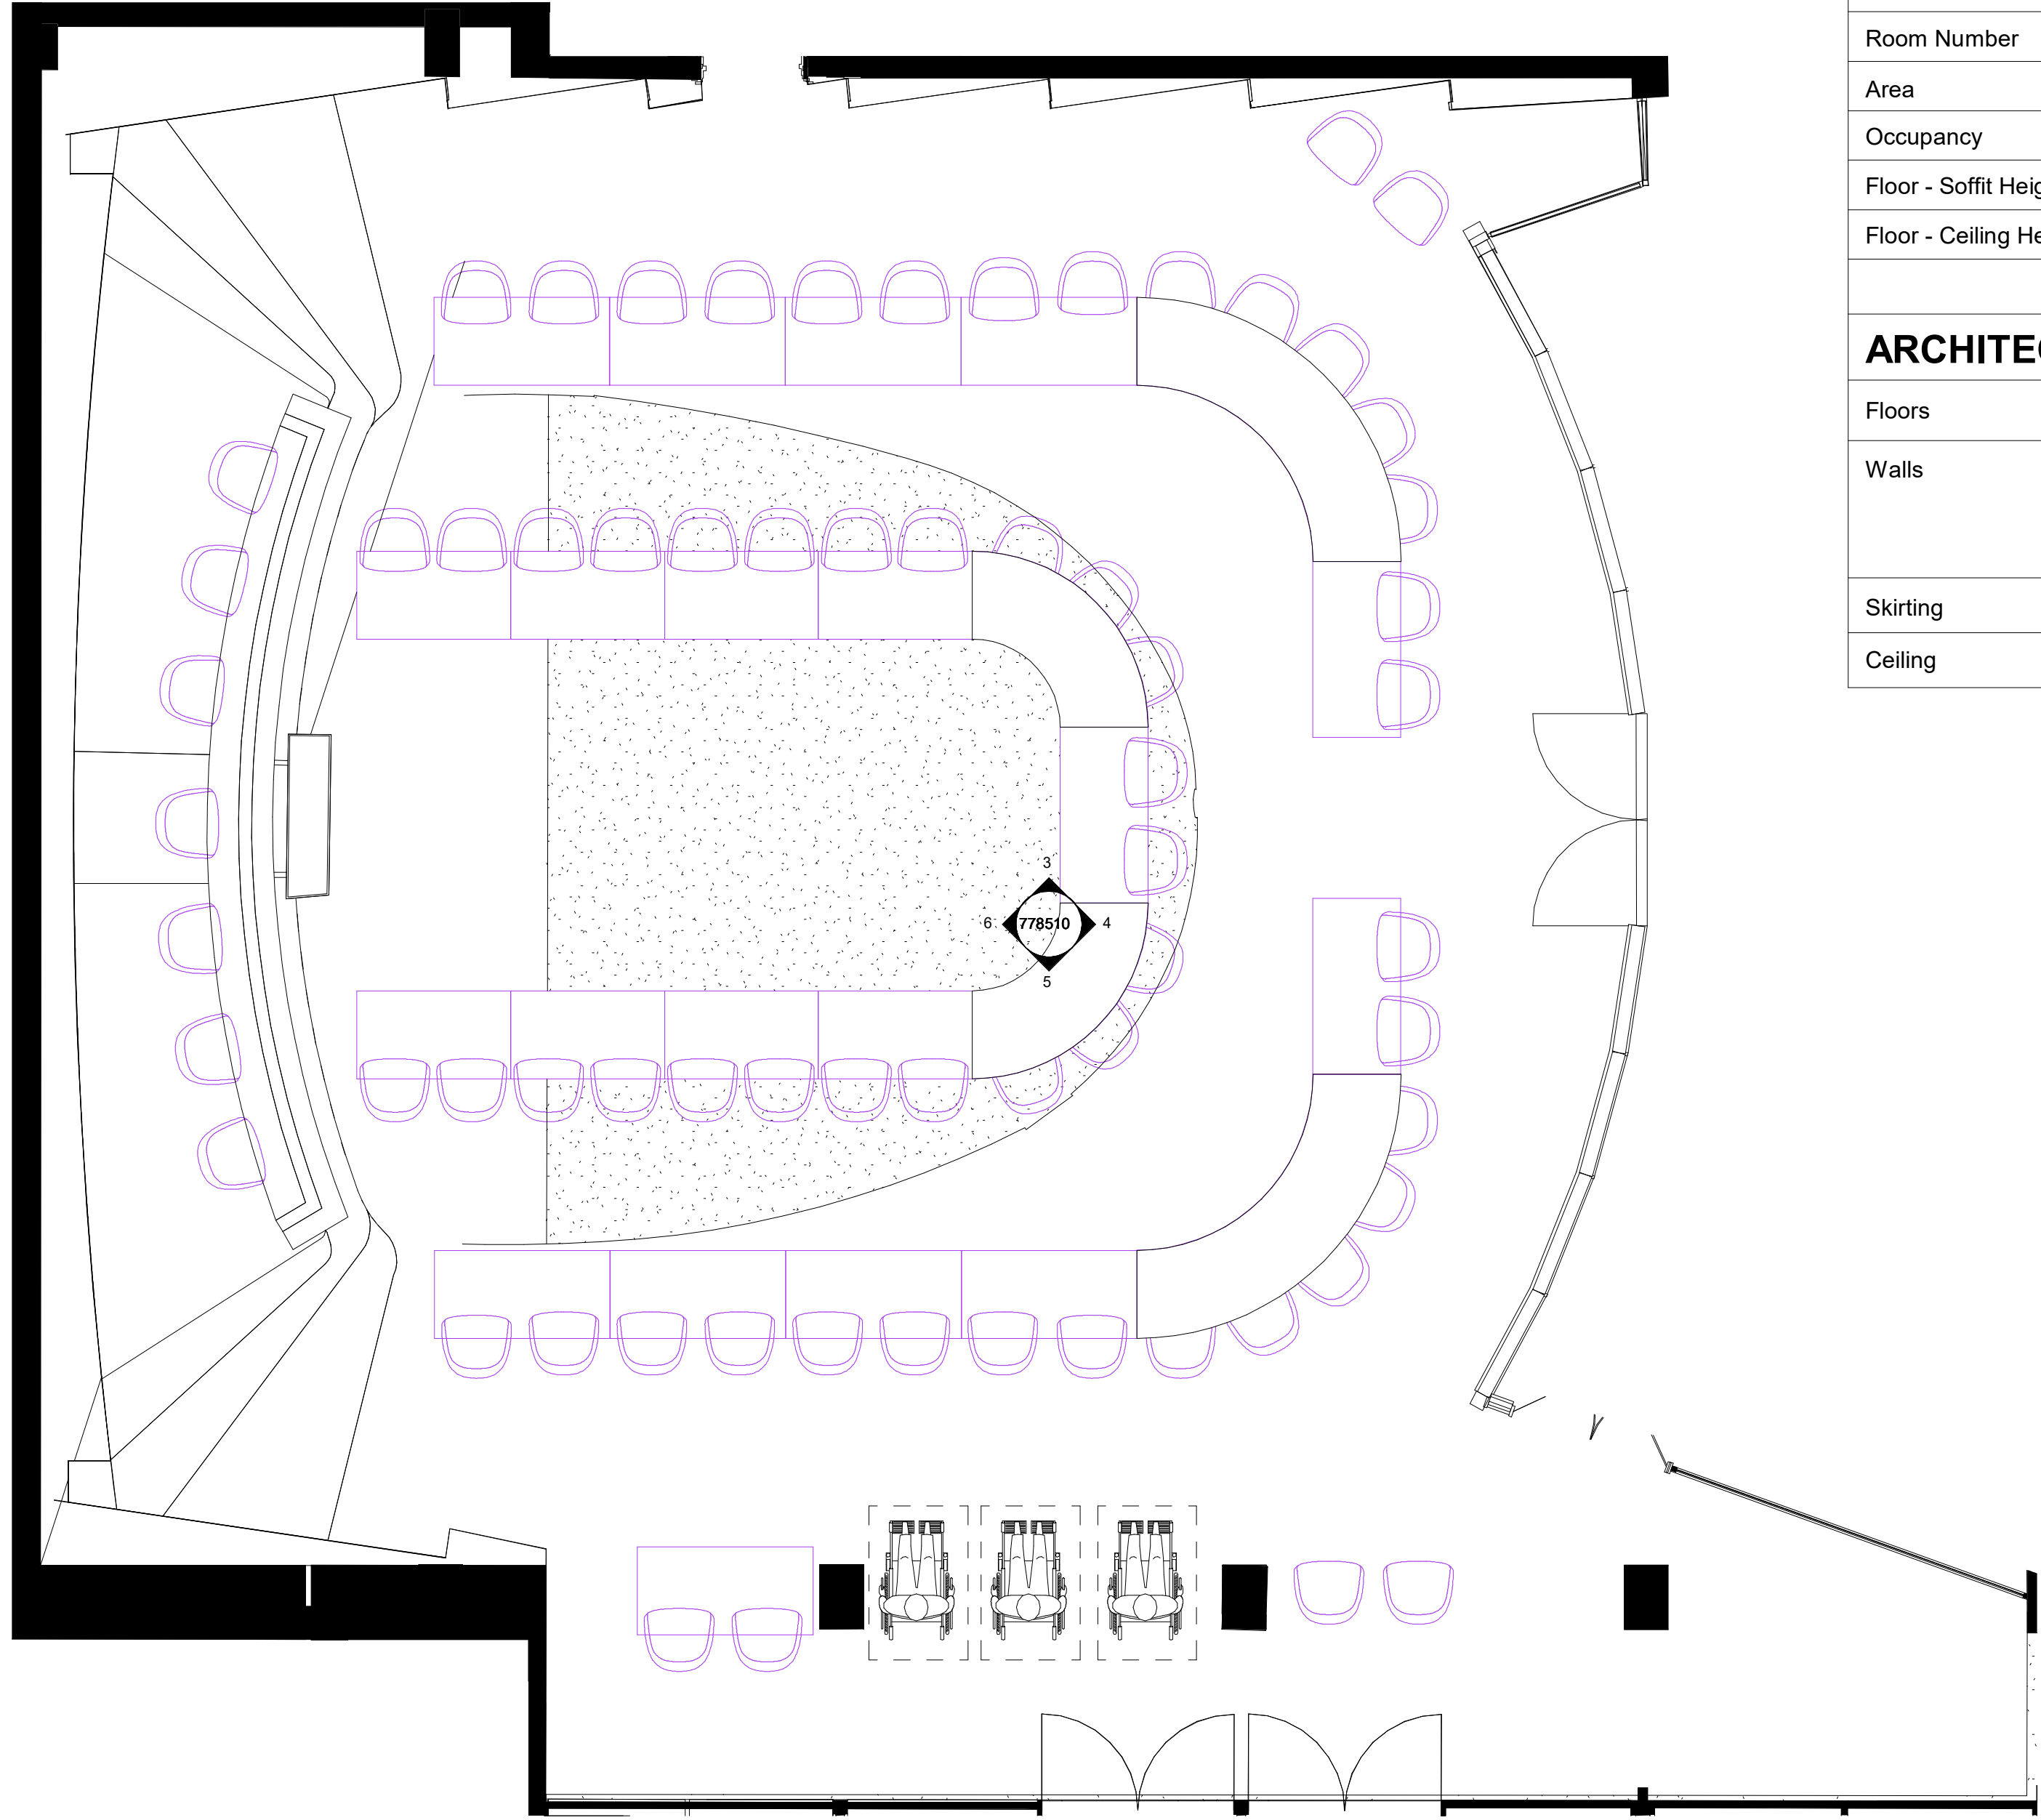

#### GENERAL


|                        |                 |
|------------------------|-----------------|
| Room Function          | Council Chamber |
| Room Number            | AB-03-135       |
| Area                   | 209 m²          |
| Occupancy              | 80              |
| Floor - Soffit Height  | 7510 mm         |
| Floor - Ceiling Height | Varies          |

#### ARCHITECTURAL


|          |                                                    |
|----------|----------------------------------------------------|
| Floors   | M50170b Broadloom<br>Carpet with large scale print |
| Walls    | EW-02-Existing Acoustic Timber Paneling            |
|          | EW-06-Existing Blue/Green Stone Finish             |
|          | EW-05-Existing Travertine Stone                    |
|          | EW-09-Leatherette Finish                           |
| Skirting | Existing Skirting to be repaired                   |
| Ceiling  | K40/100 Bespoke perforated suspended metal ceiling |

Copyright Hawkins\Brown Architects  
No implied licence exists. This drawing should not be used to calculate areas for the purposes of valuation. Do not scale this drawing. All dimensions to be checked on the site by the contractor and such dimensions to be their responsibility. All work must comply with relevant British Standards and Building Regulations requirements. Drawing errors and omissions to be reported to the architect. To be read in conjunction with Architect's specification and other consultant information.


| Rev | Description    | Date     |
|-----|----------------|----------|
| P1  | Planning Issue | 05.04.23 |

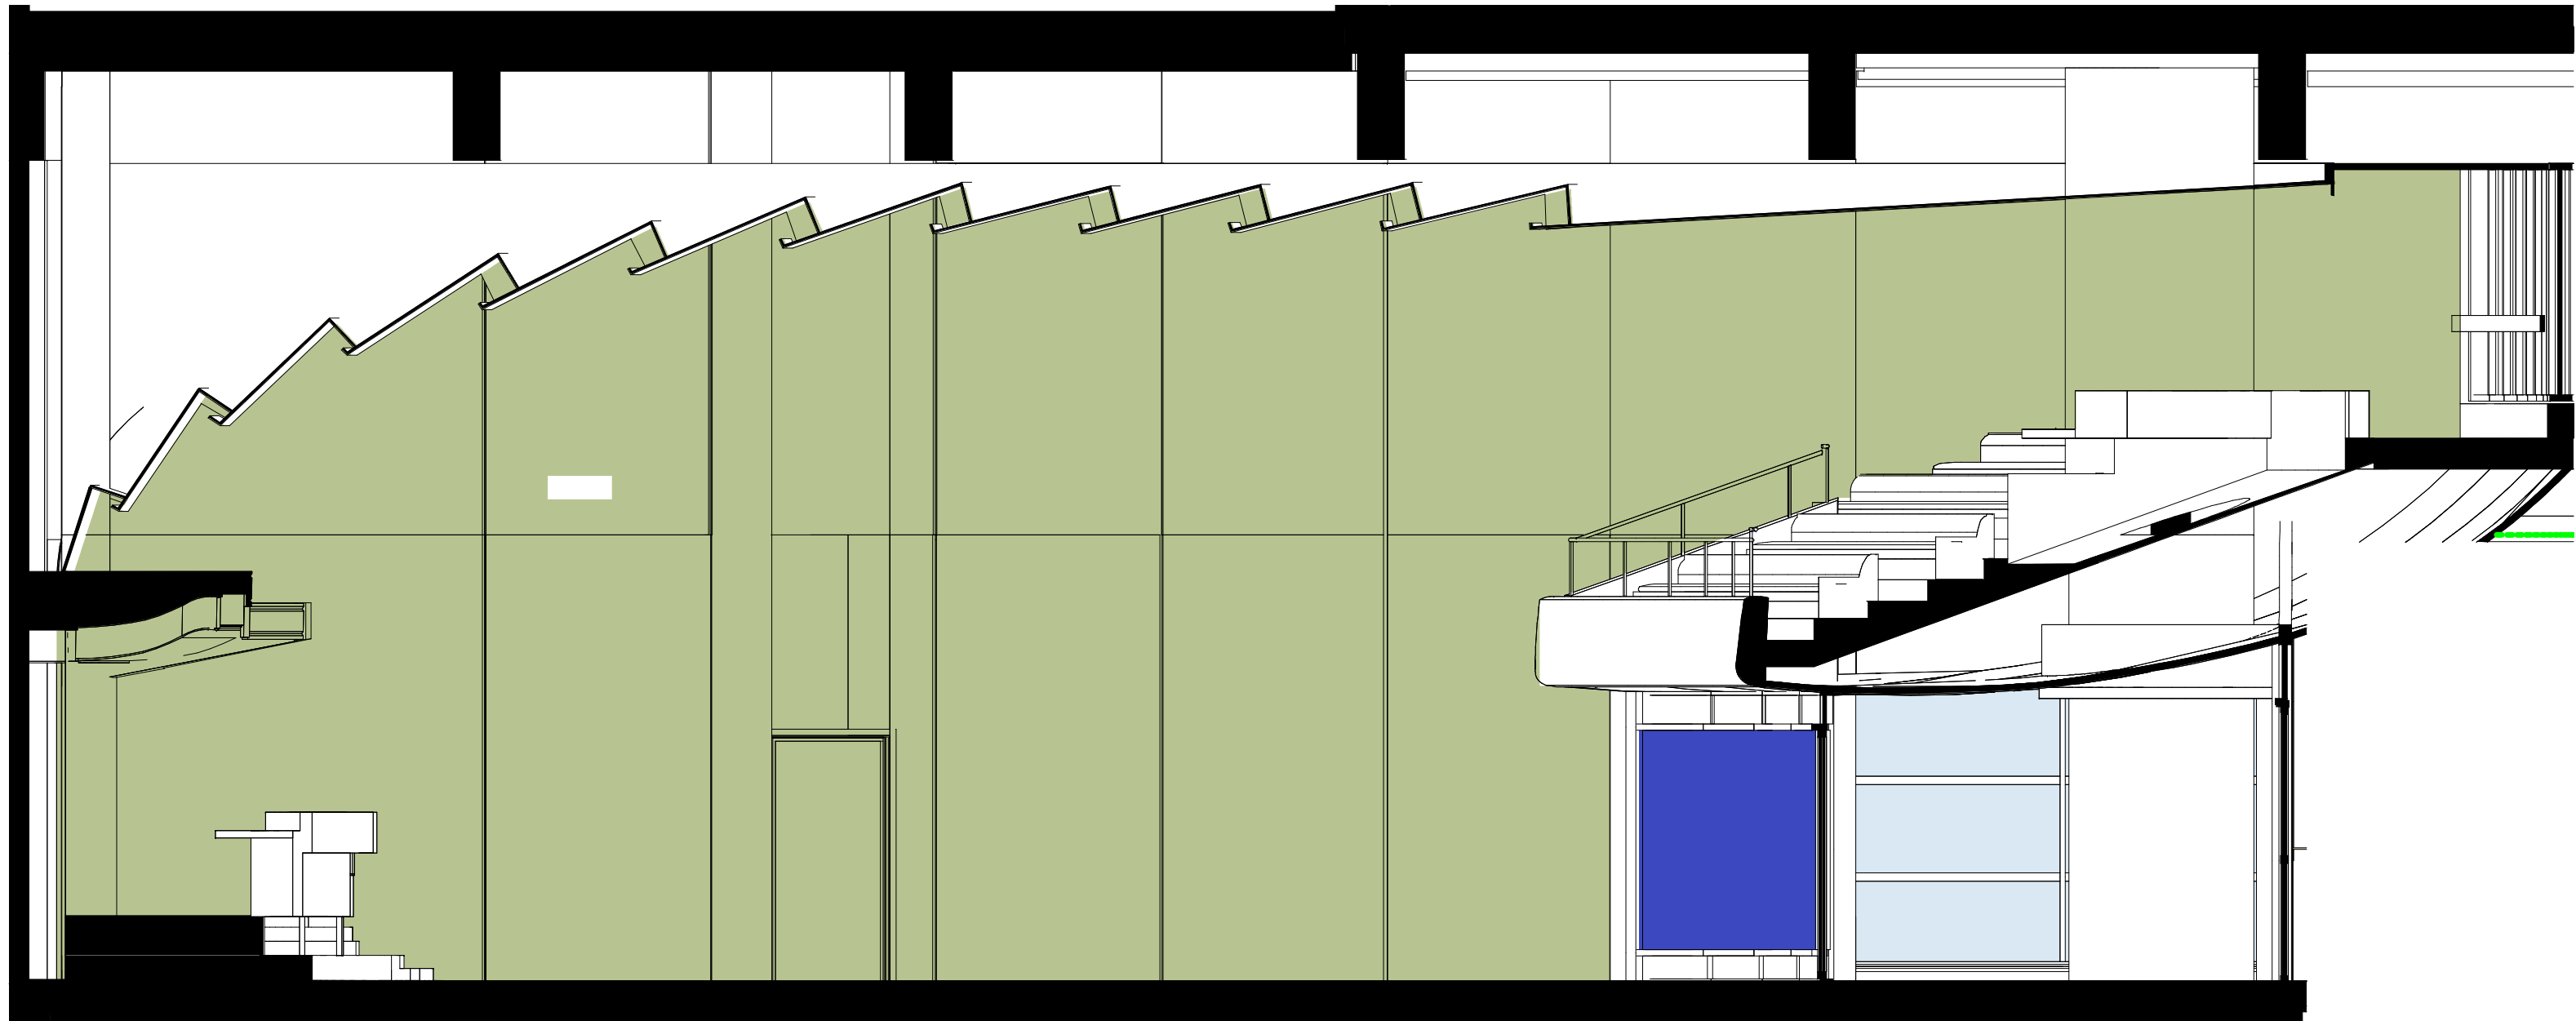


3 AB-03-135-Council Chamber-Elevation-W  
1:50

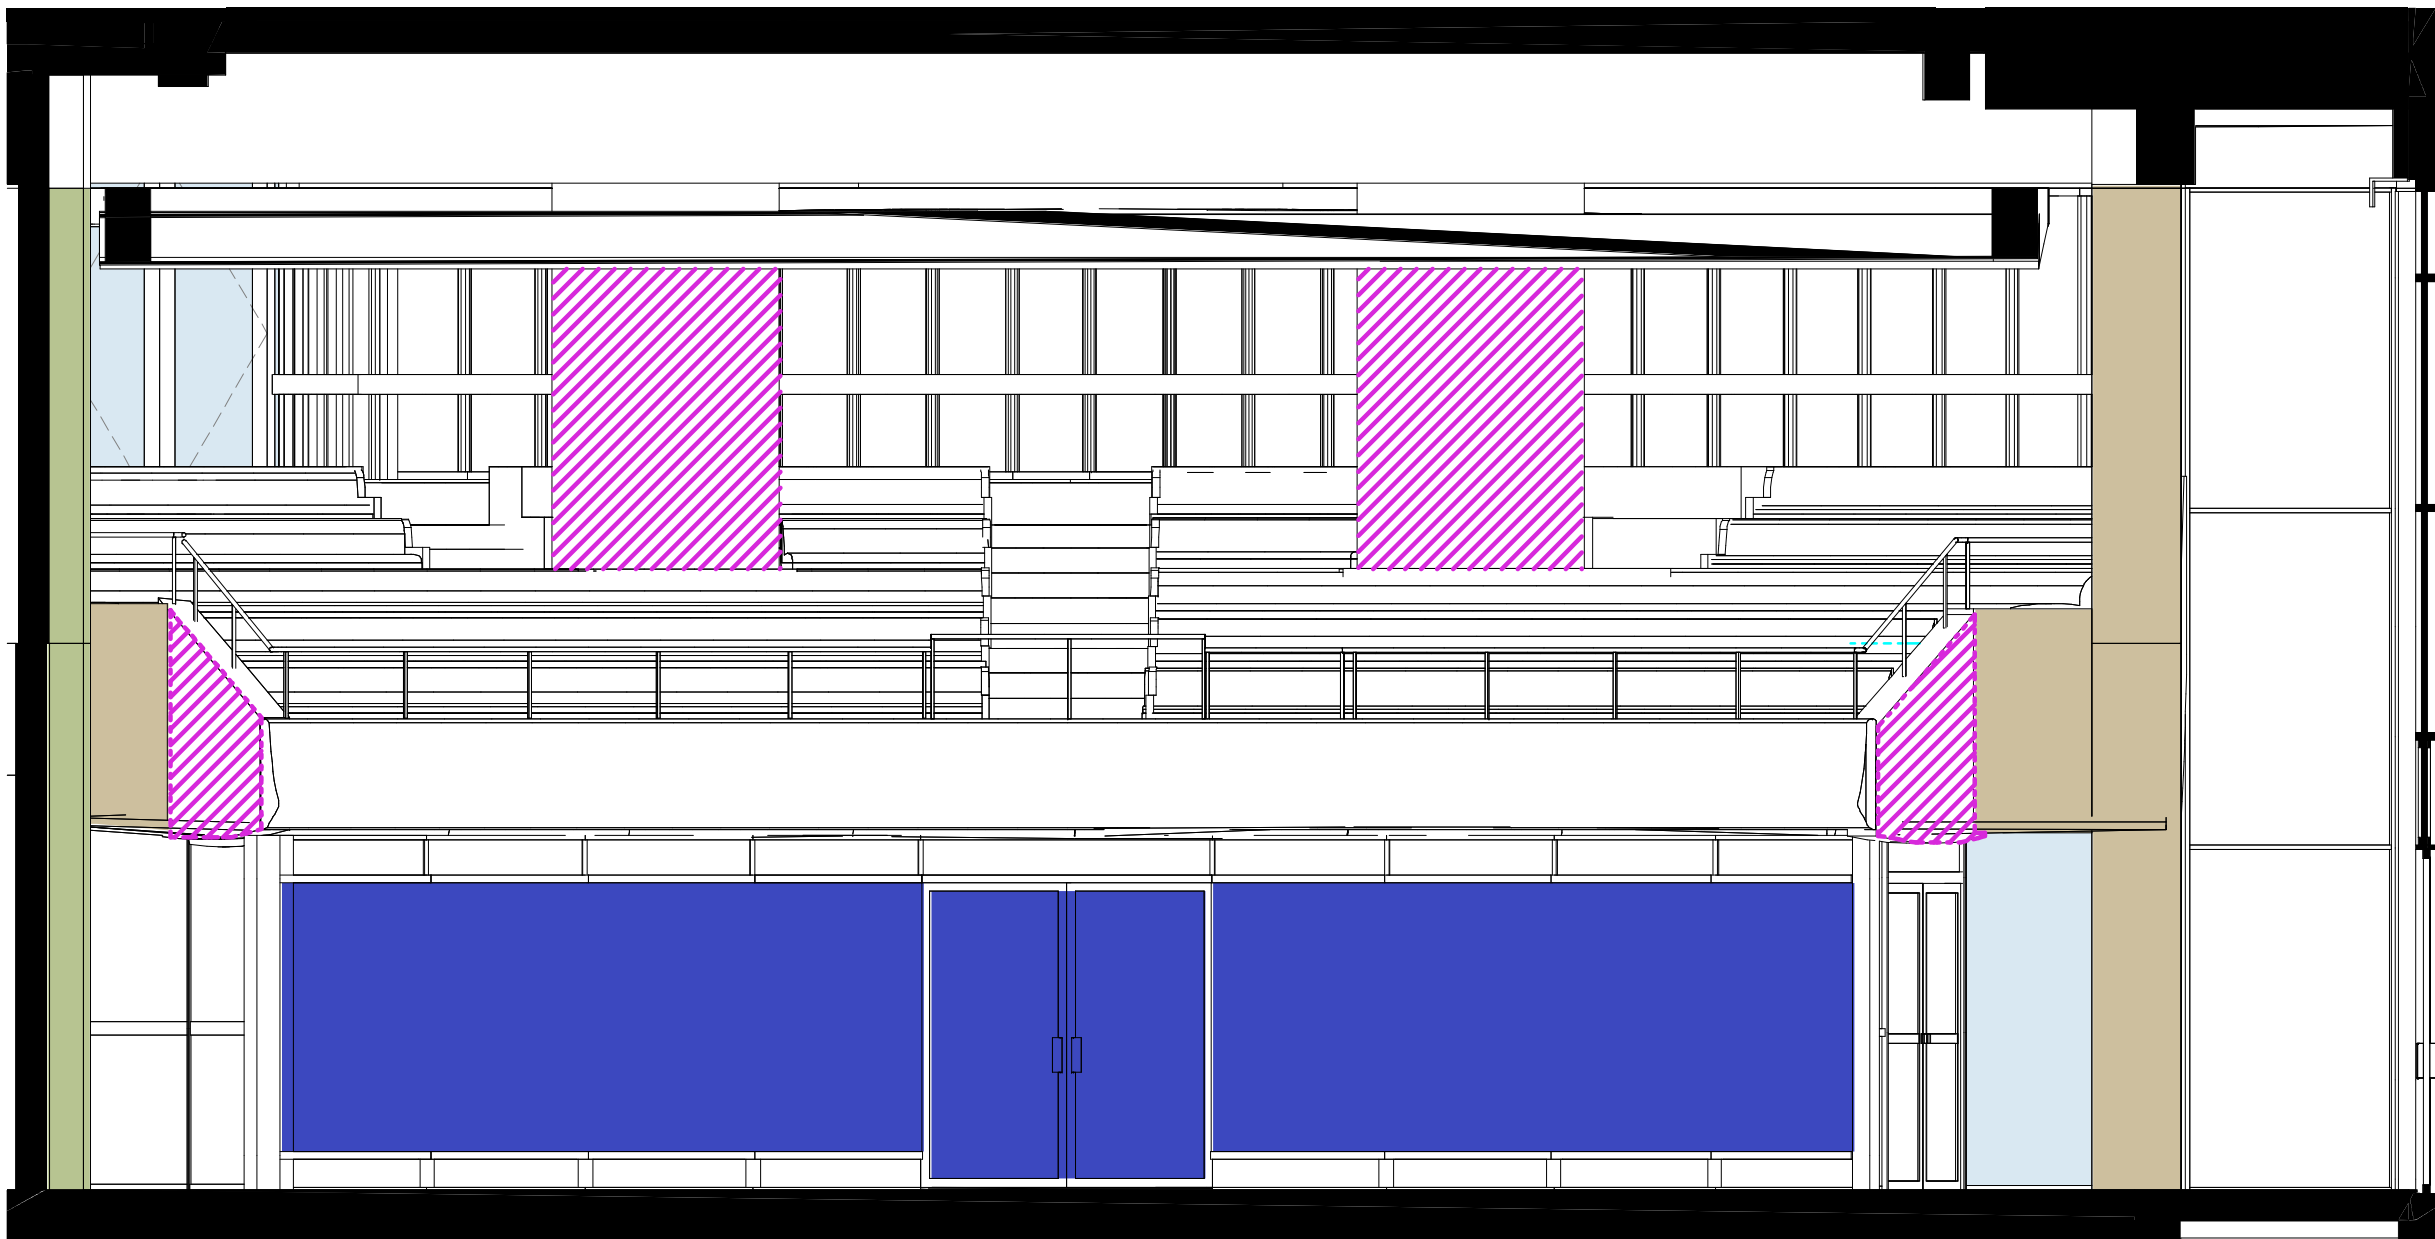

4 AB-03-135-Council Chamber-Elevation-N  
1:50

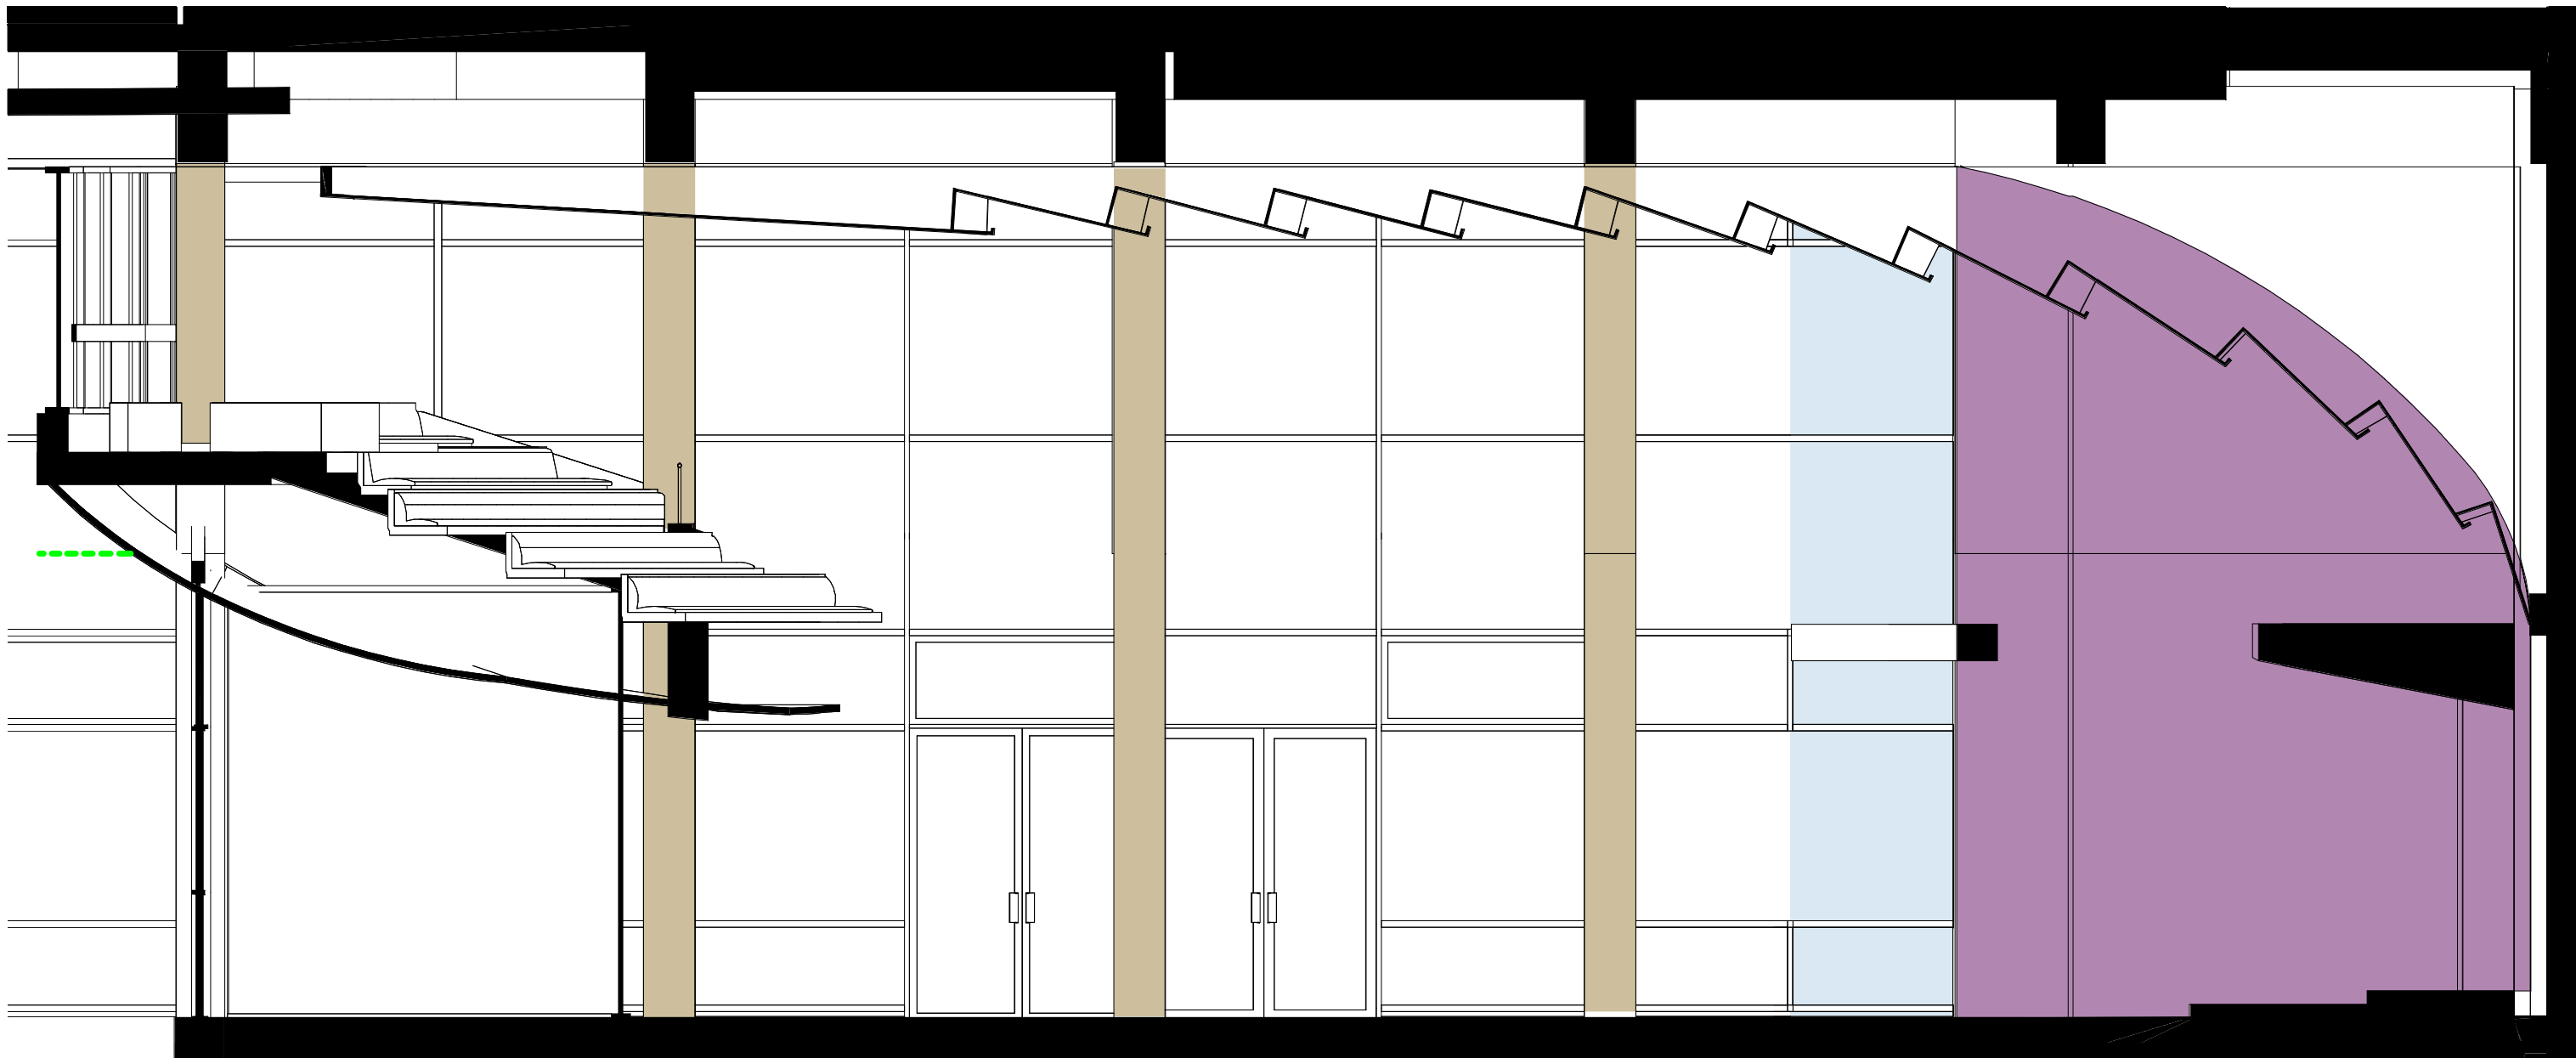

5 AB-03-135-Council Chamber-Elevation-E  
1:50

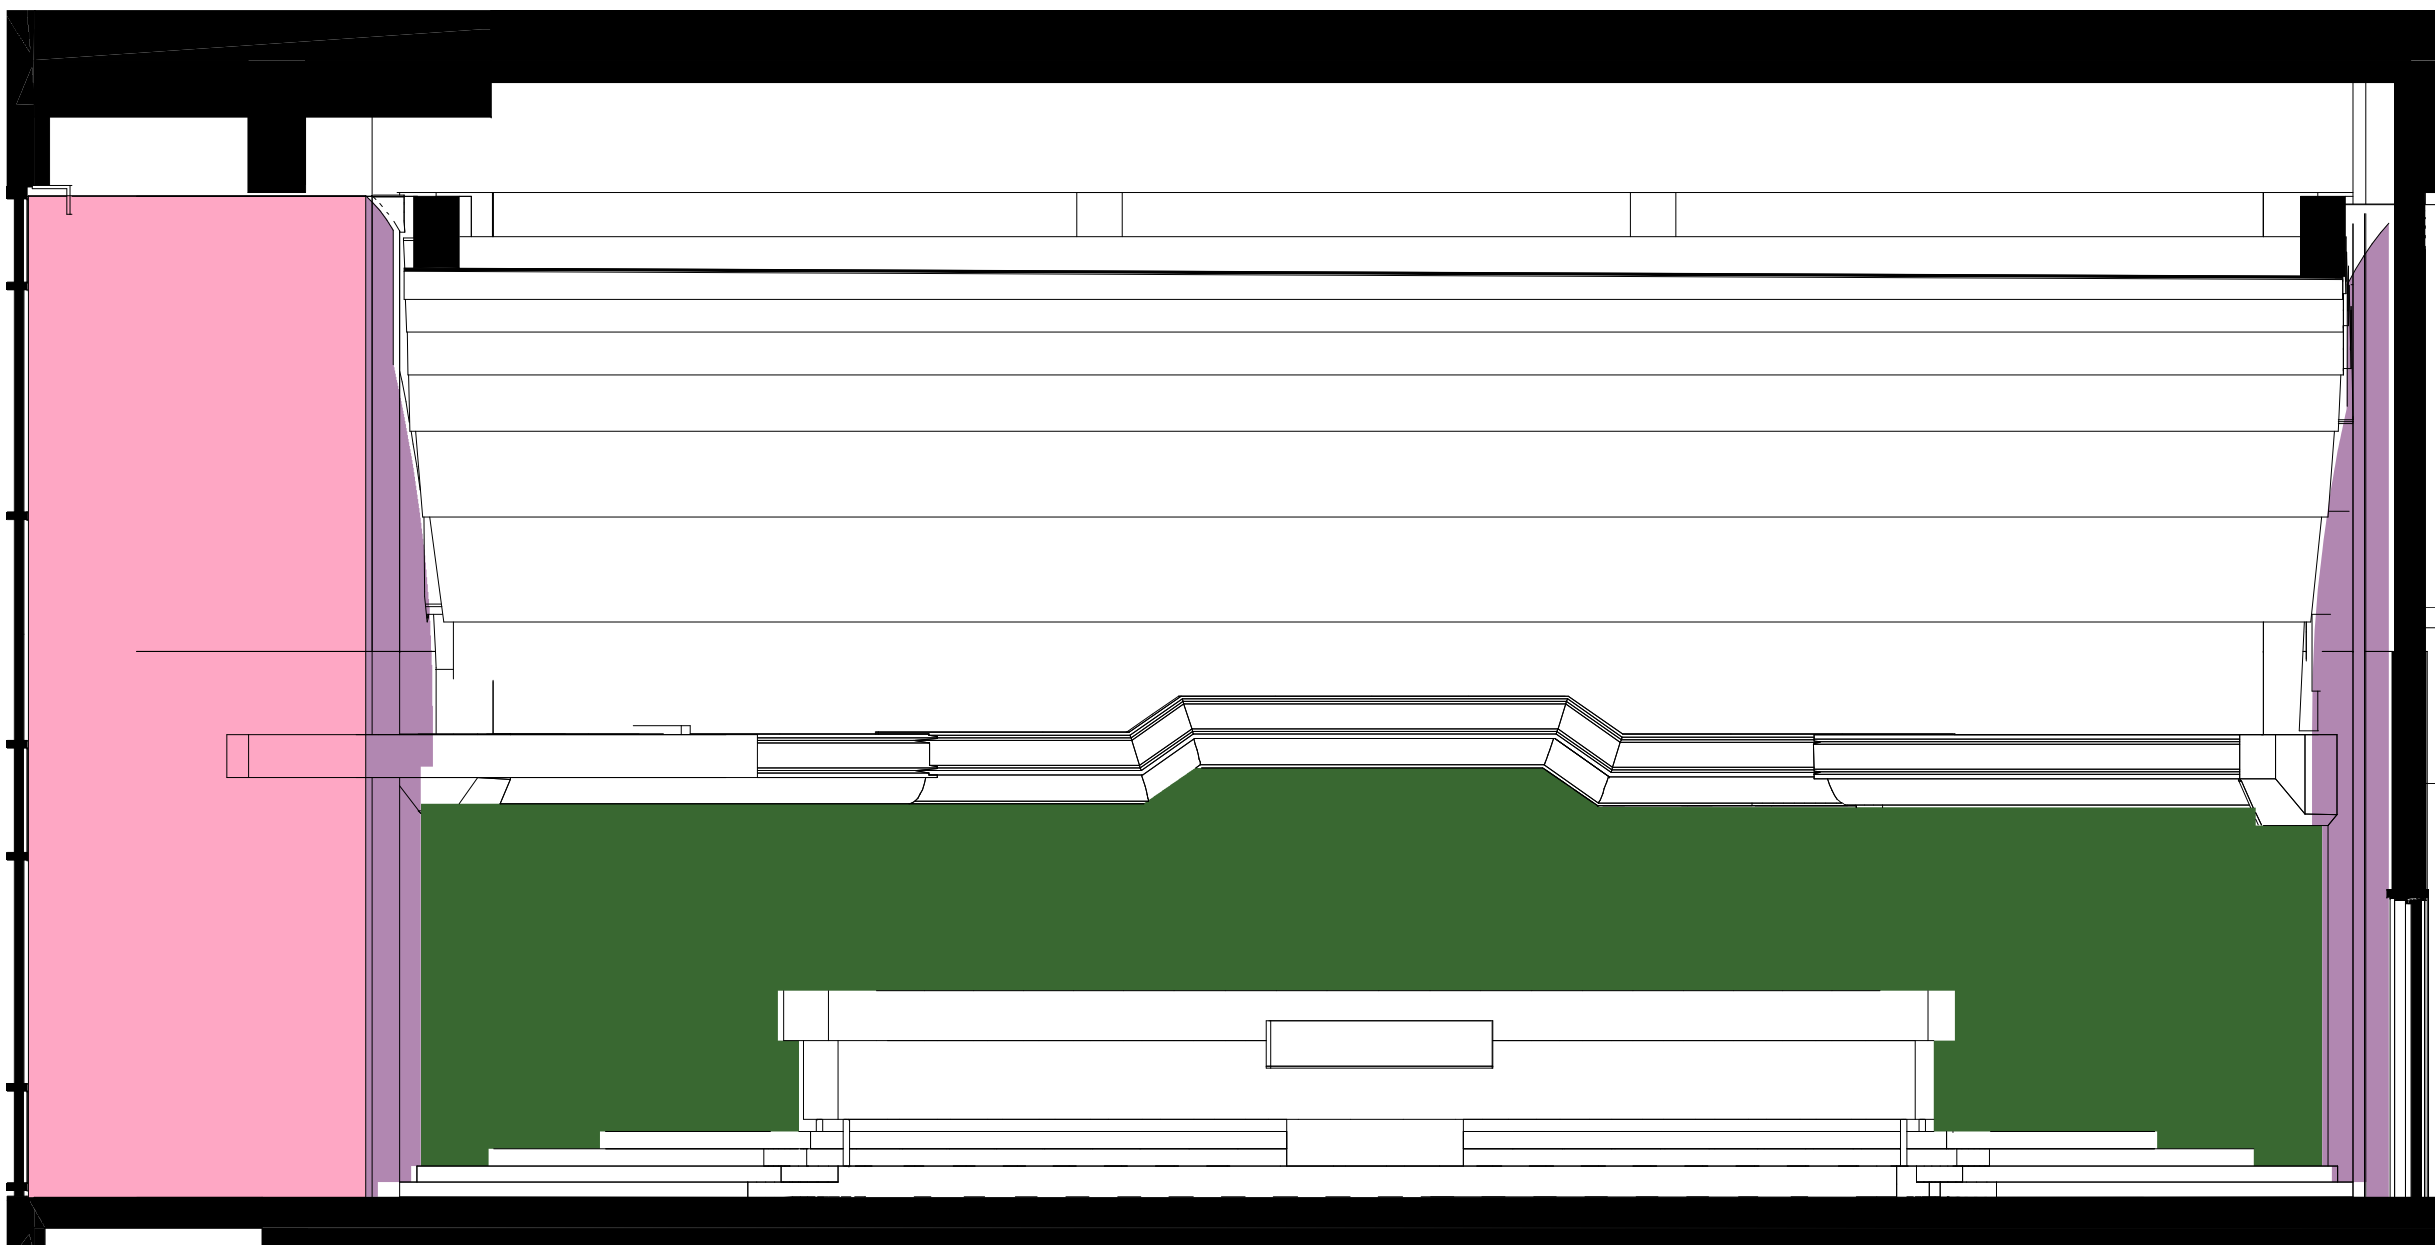

6 AB-03-135-Council Chamber-Elevation-S  
1:50

0 1 2.5 5 m  
Scale 1:50

#### FINISHES KEY:

- Painted Plaster (allow for anti-bacterial paint in toilets and kitchens)
- Paint over Existing/Repaired plaster
- Slatted Timber Paneling
- Wood Wool Acoustic Panels (height: 1400 mm. Painted plaster at high level)
- Porcelain Tiles (Datum height of 2100 mm)
- Ceramic Tiles (Datum height of 2100 mm)
- Waterproof Paint to blockwork

Refer to Outline Interior Finishes / Features Condition and Scope of Works HCC-HBA-CC-XX-SH-A-400001

- EW-01 - Perforated Elm-Veneered Paneling
- EW-02 - Acoustic Straight-grained Elm Paneling
- EW-03 - Painted Timber Paneling
- EW-04 - Slatted Timber Paneling
- EW-05 - Florentine Travertine Stone
- EW-06 - Verde de Fie green marble finish
- EW-07 - Replaced Timber Paneling
- EW-08 - Polished Elm Paneling
- EW-09 - Leatherette Finish

159 St John Street  
London EC1V 4QJ  
mail@hawkinsbrown.com  
hawkinsbrown.com

**Hawkins\Brown**

Project  
Haringey Civic Centre  
High Rd,  
Wood Green,  
N22 8LE

Drawing  
Room Data Sheet - Council Chamber

Scale @ A0  
As indicated

Date  
15.03.23

Drawn By  
EV

Checked By  
JM

Job Number  
190149

Status  
S2

Purpose of Issue  
Issued for  
Information

Drawing No.  
HCC-HBA-CC-01-DR-A-778510

Rev  
P1