


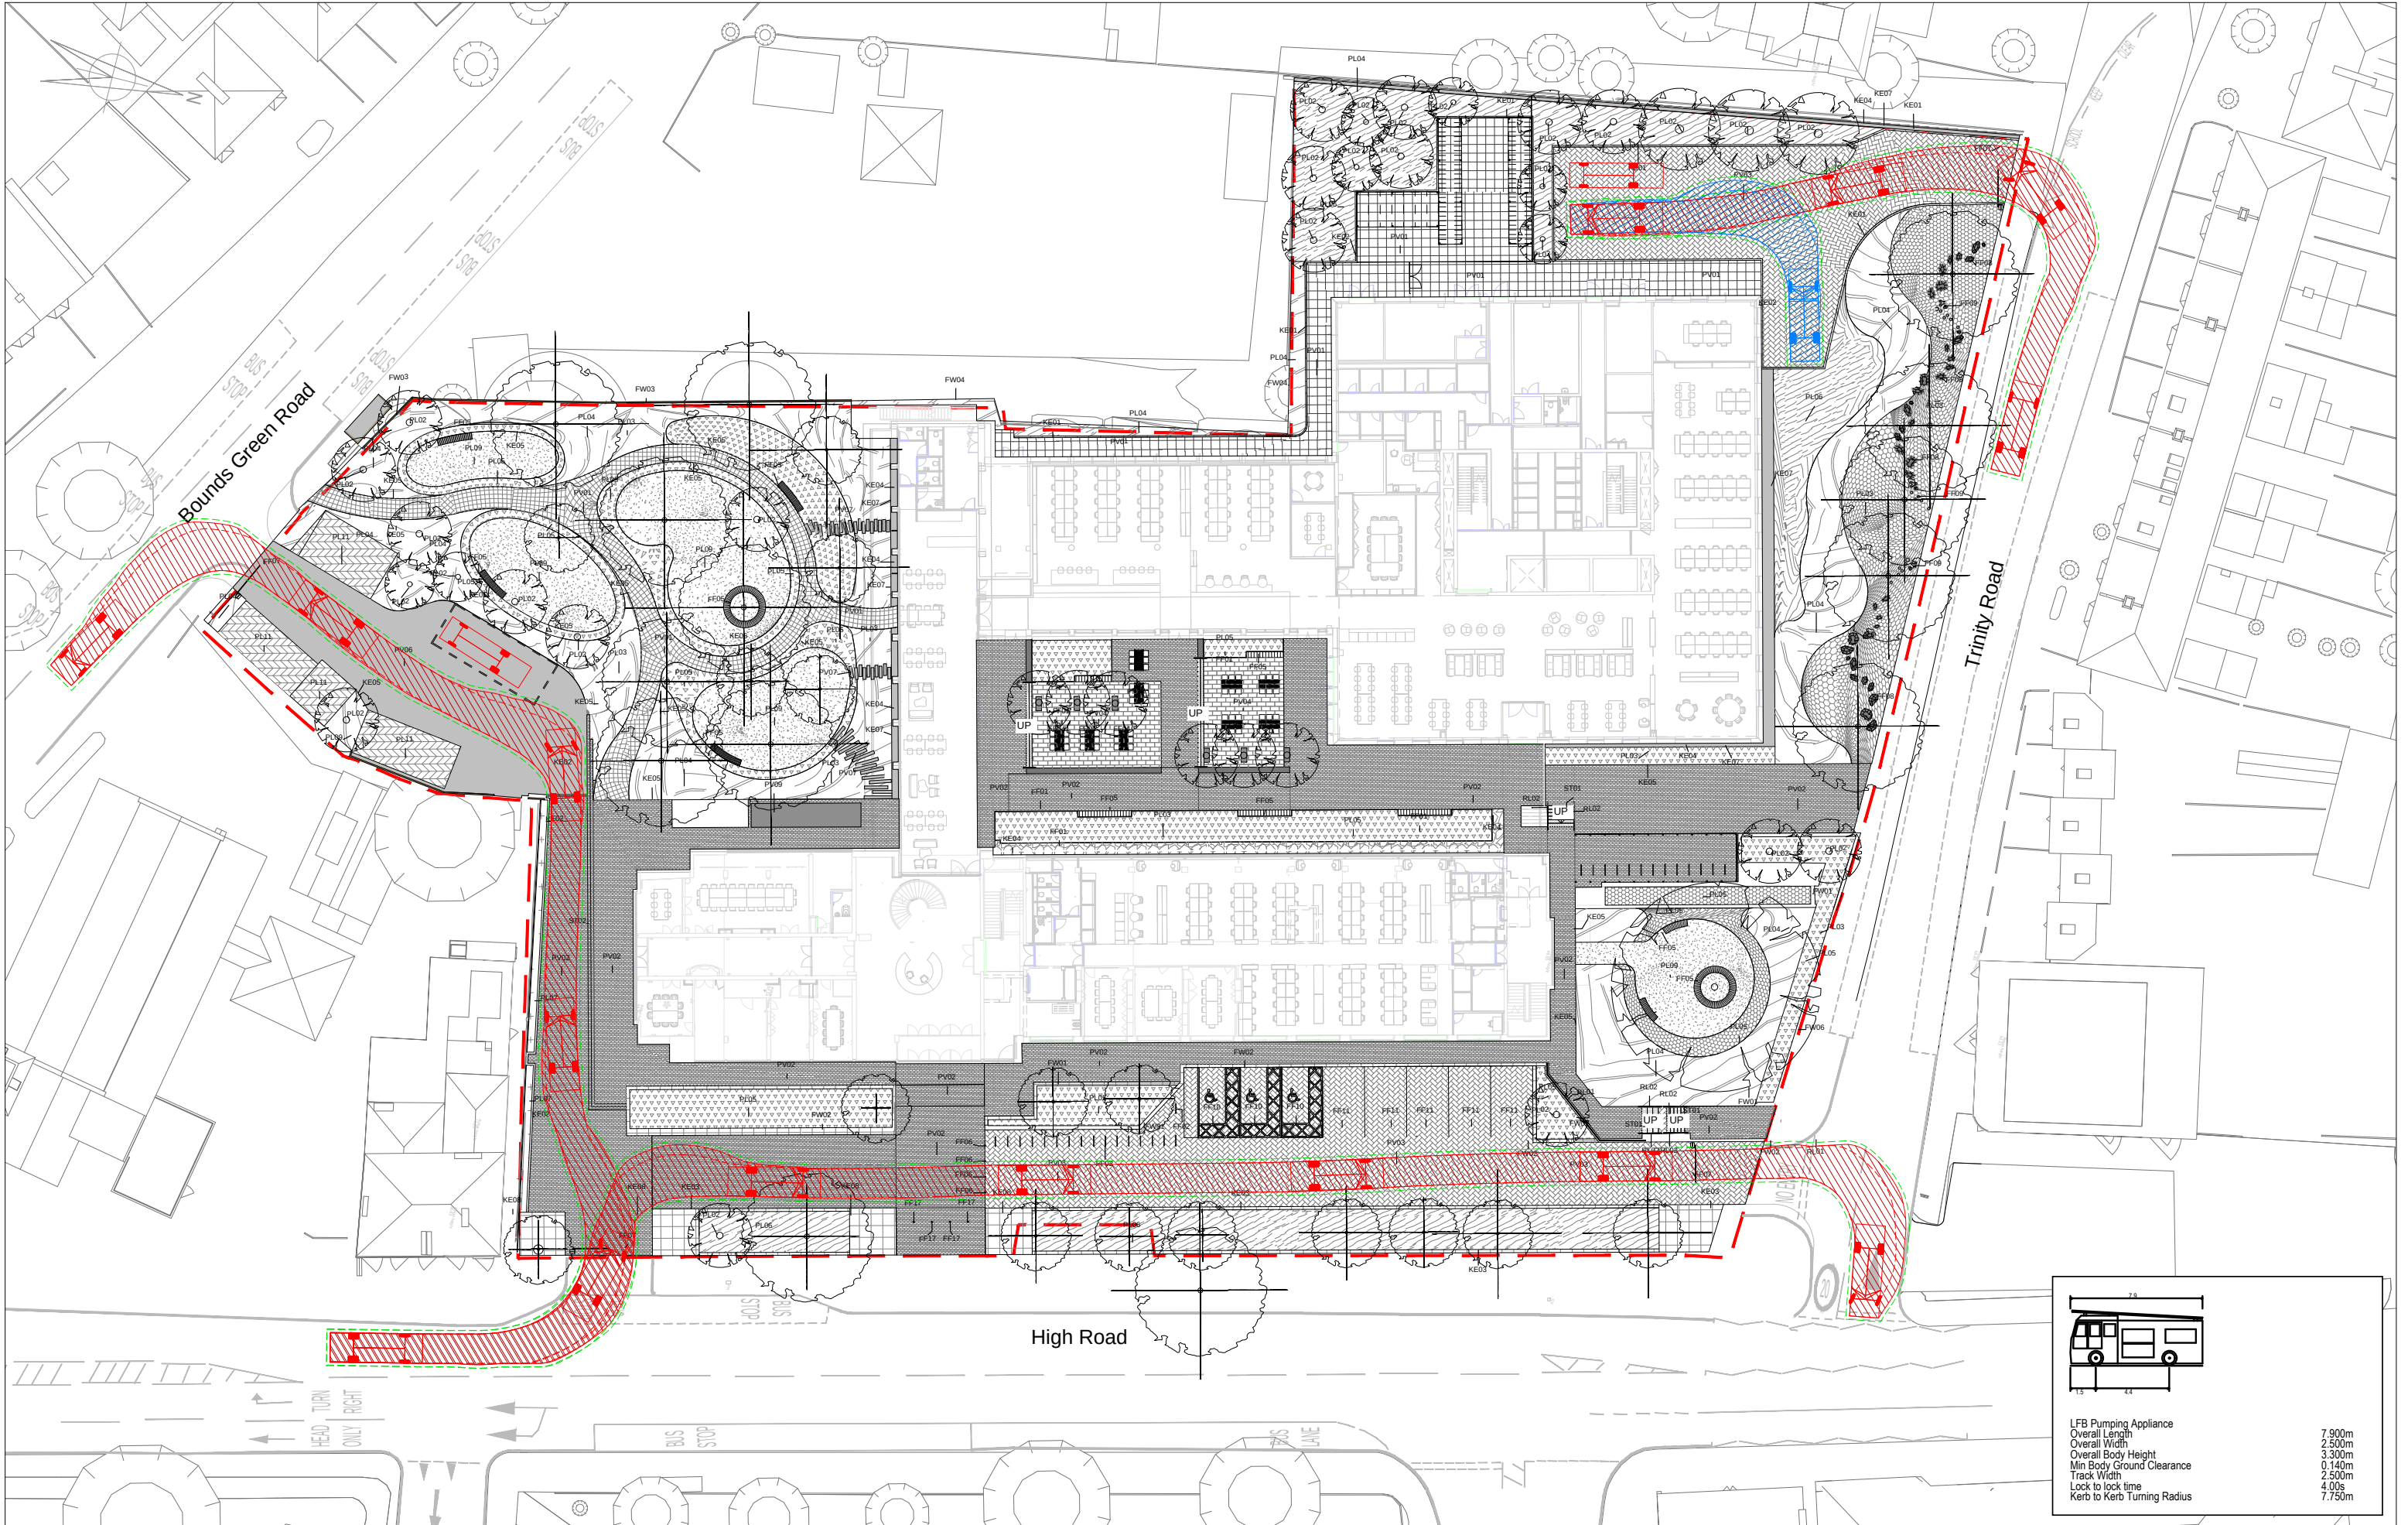


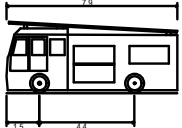

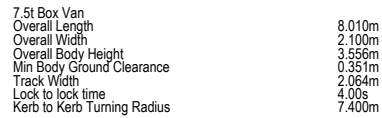


LFB Pumping Appliance	7.900m
Overall Length	2.500m
Overall Width	3.300m
Overall Body Height	0.140m
Min Body Ground Clearance	2.500m
Track Width	4.00s
Lock to lock time	7.750m
Kerb to Kerb Turning Radius	

BURO HAPPOLD	Project: Haringey Civic Centre		Project Number: 0044501		Status: For information		
	Sketch Title: Swept path analysis - fire engine (sheet 1 of 3) [not to scale]		Sketch Number: SK-T-1110		Date: 16/03/23	Initials: NJH	Revision: 01

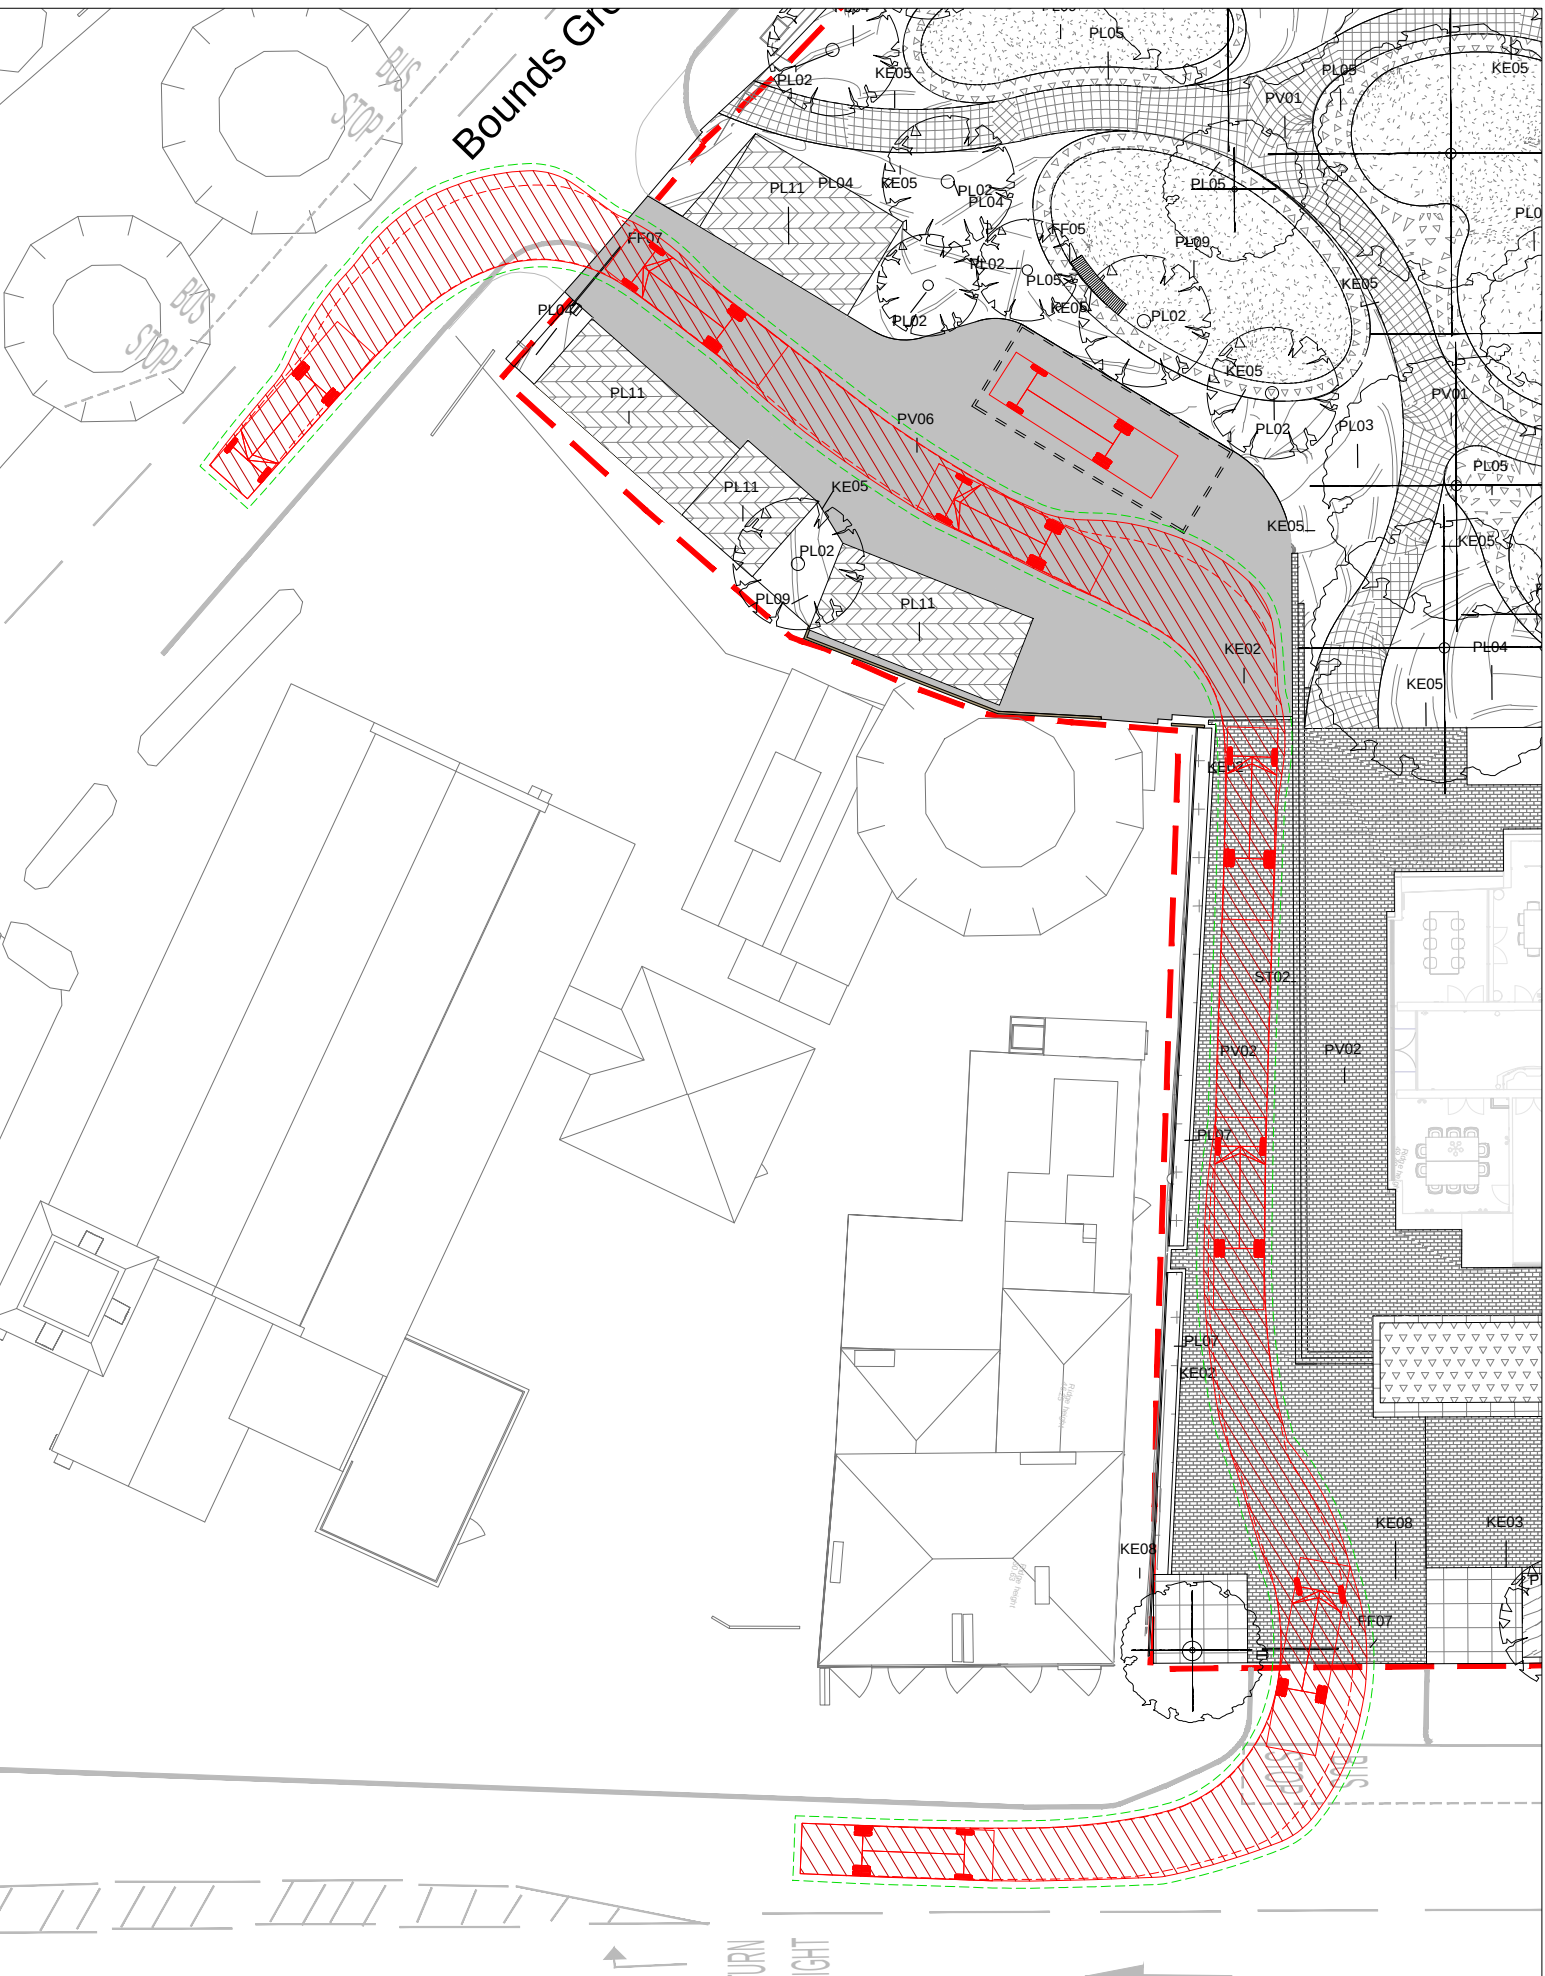

Project: Haringey Civic Centre	Project Number: 0044501	Status: For information		
Sketch Title: Swept path analysis - medium truck (sheet 1 of 2) [not to scale]	Sketch Number: SK-T-1210	Date: 16/03/23	Initials: NJH	Revision: 01

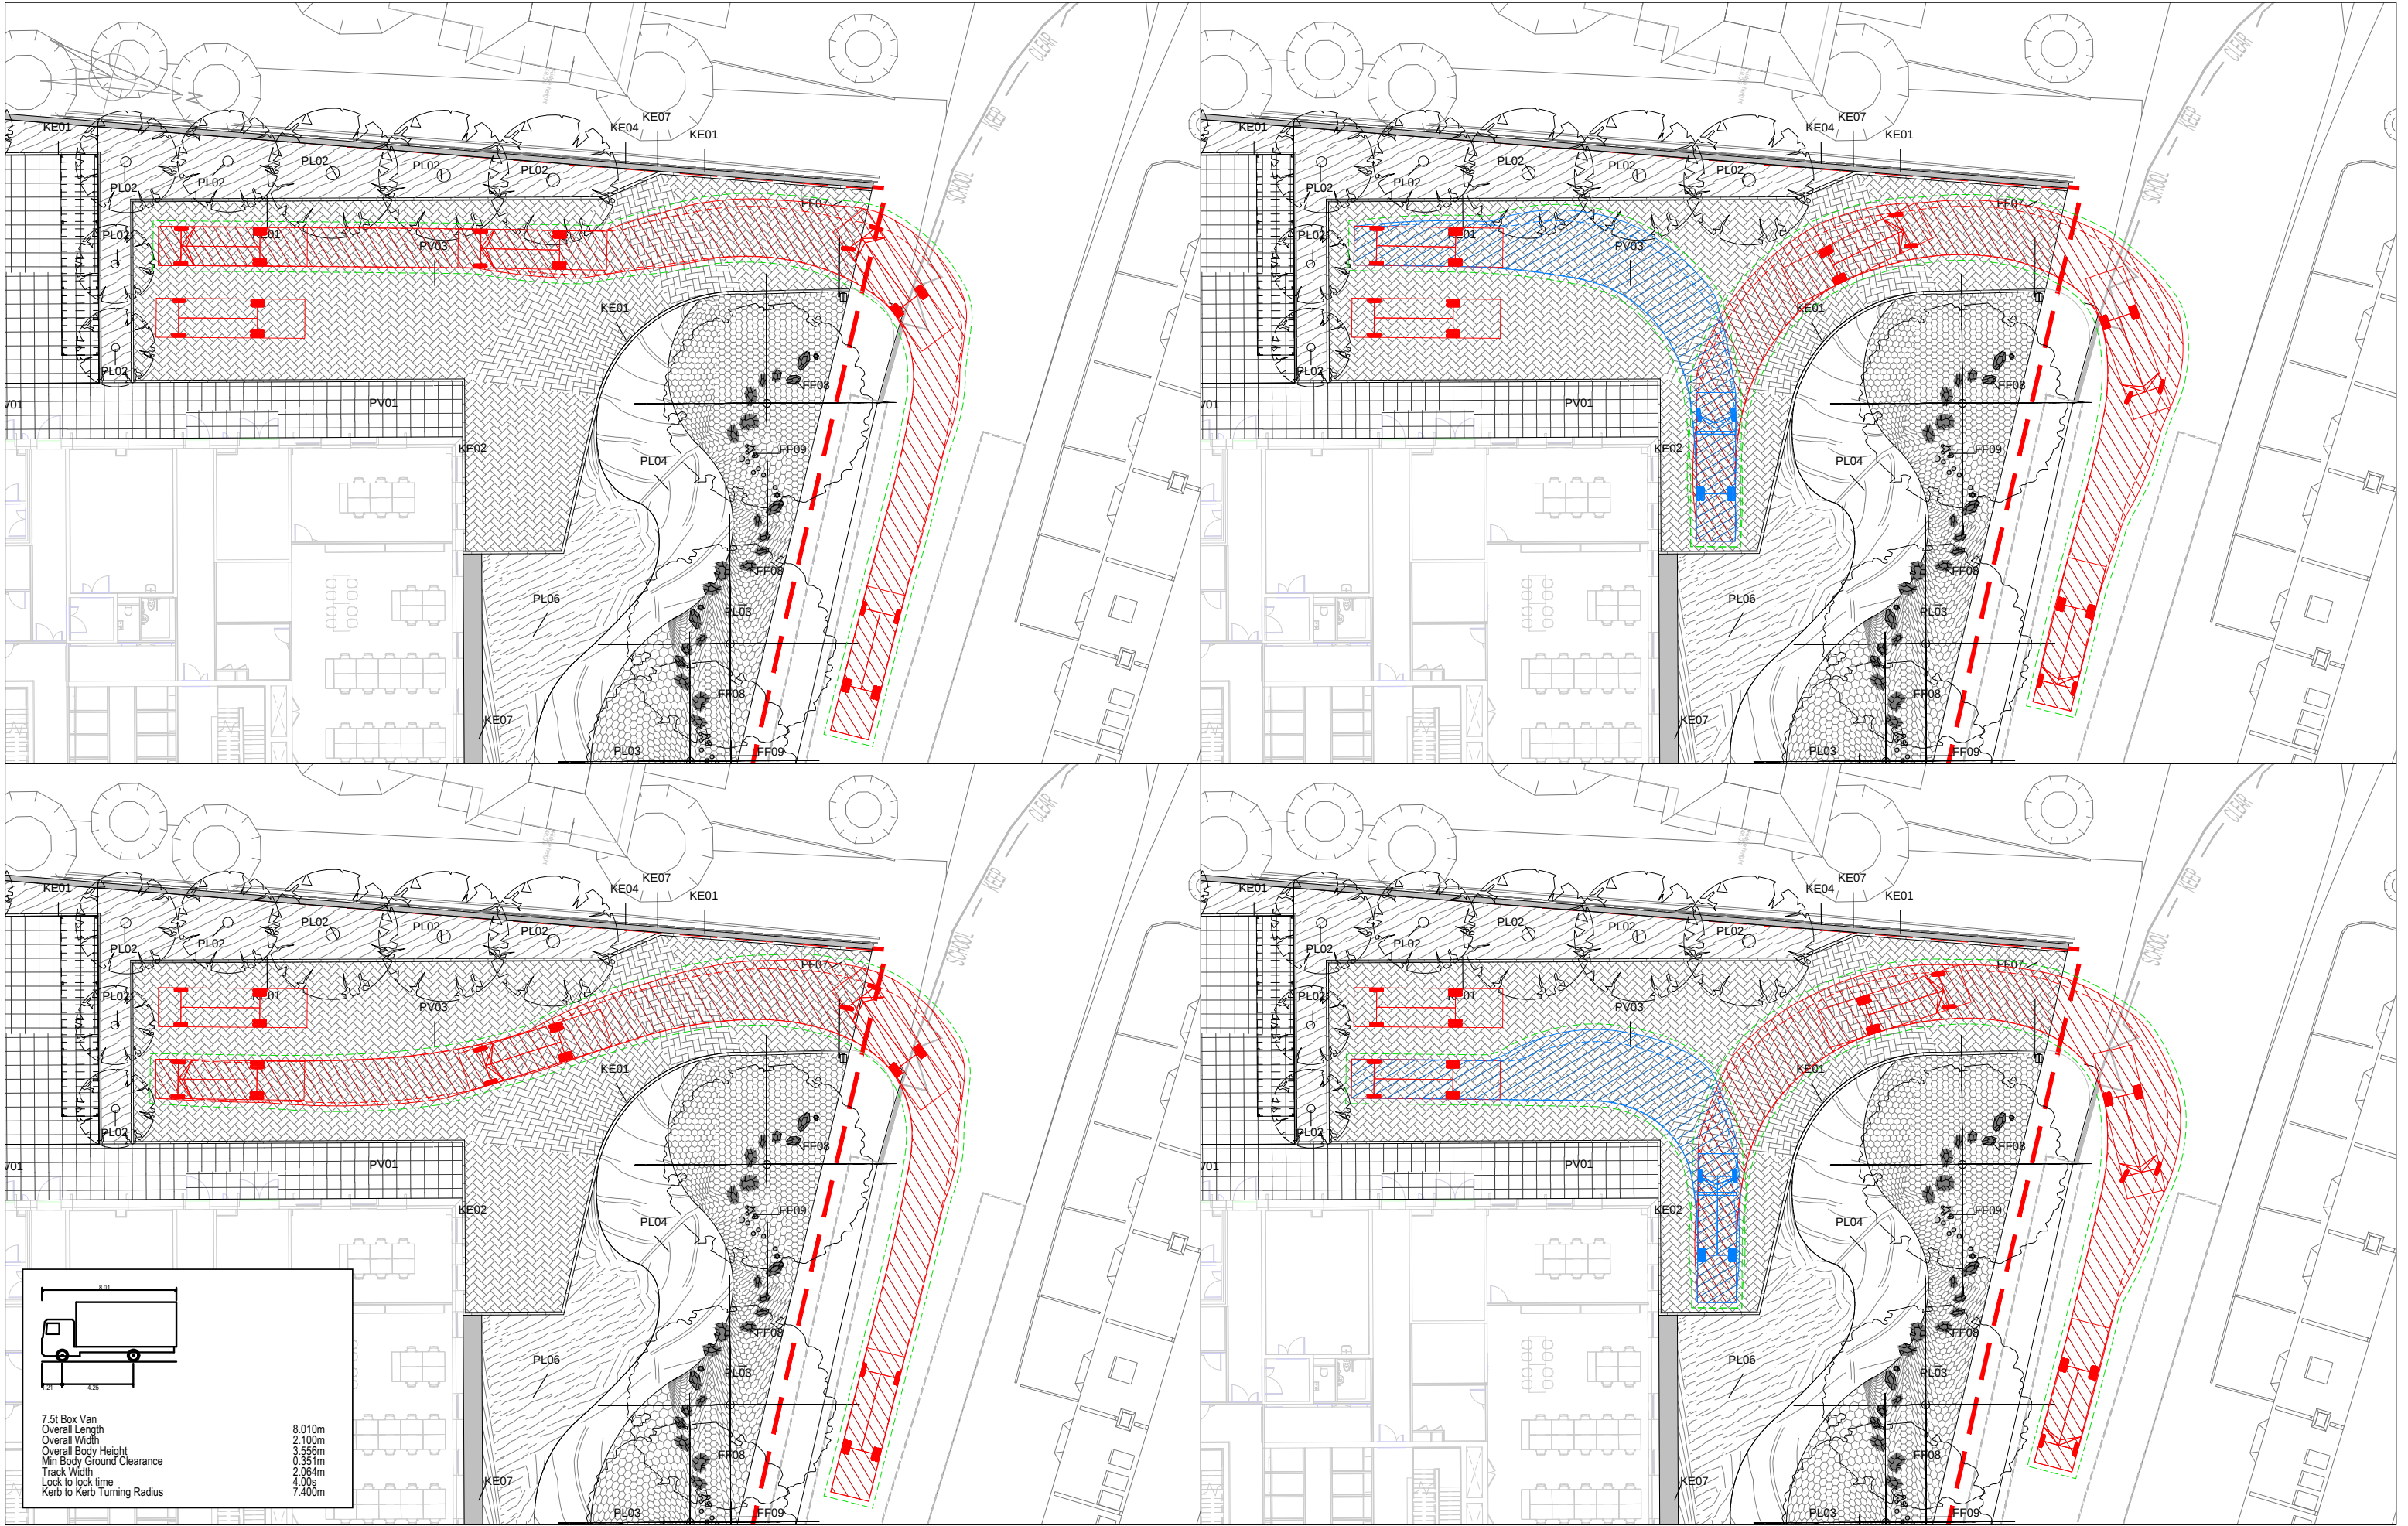

BURO HAPPOLD	Project: Haringey Civic Centre	Project Number: 0044501	Status: For information		
	Sketch Title: Swept path analysis - medium truck (sheet 2 of 2) [not to scale]	Sketch Number: SK-T-1220	Date: 16/03/23	Initials: NJH	Revision: 01

Luke Summers, Richard Evans
Buro Happold Limited
Camden Mill
Lower Bristol Road
Bath
BA2 3DQ
UK

T: +44 (0)1225 320 600

F: +44 (0)870 787 4148

Email: [Click here to enter text.](#)