


8.2.3 Landscape Proposal Trinity Road

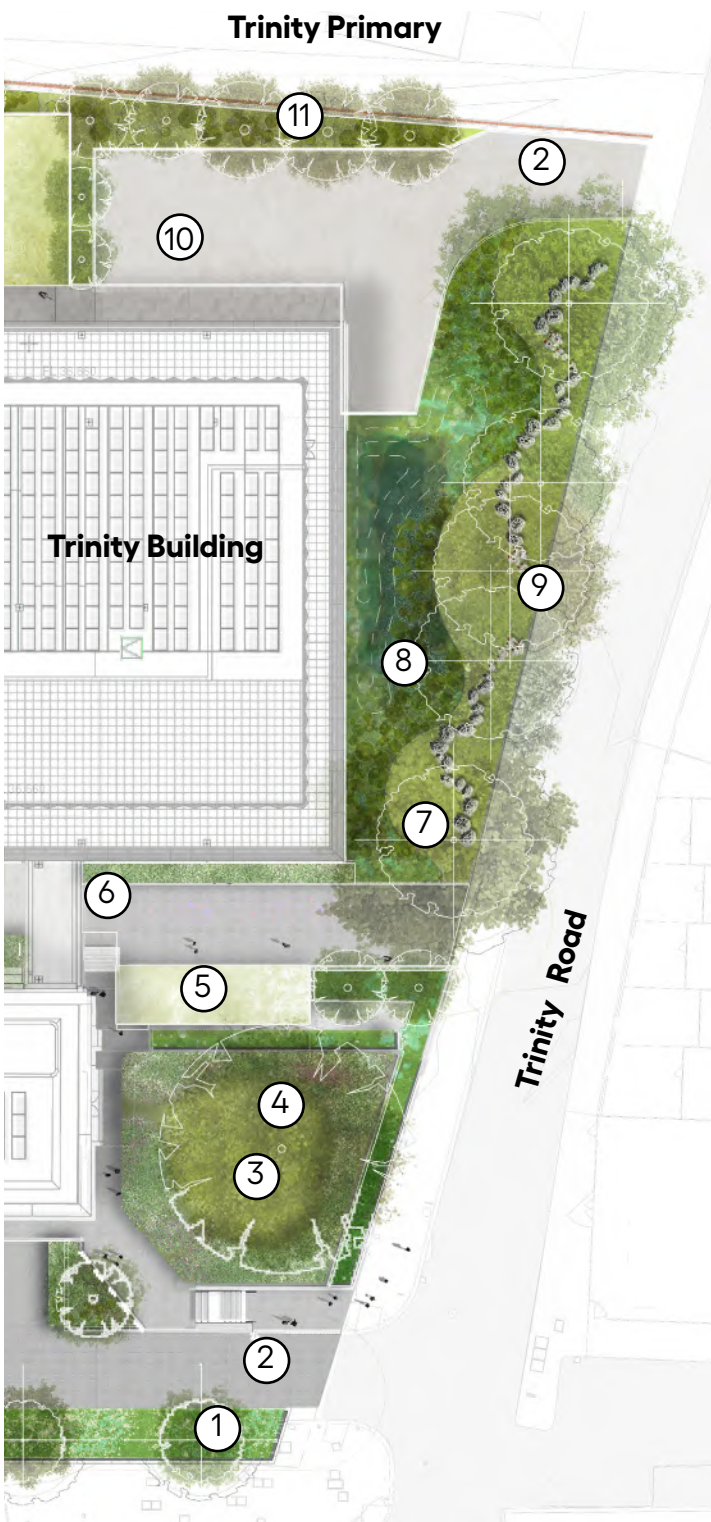

Haringey Civic Offices




Section through the raised garden



Section through acces to Trinity Road


Churchman Thornhill Finch

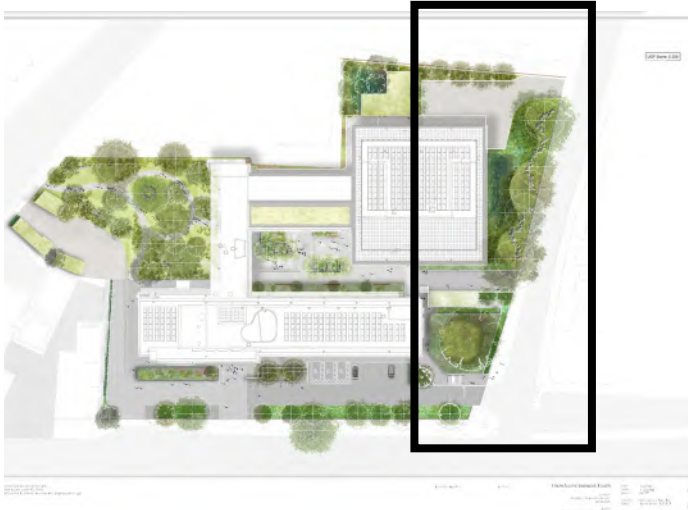

KEY

- 1. Rain Garden
- 2. Traffic Barrier
- 3. Raised Garden
- 4. Cedar Tree
- 5. Cycle Parking
- 6. Council Employee Entrance
- 7. Play on the Way
- 8. Swale
- 9. Existing London Plane
- 10. Service Access
- 11. School Wall

8.2.4 Landscape Proposal Courtyard

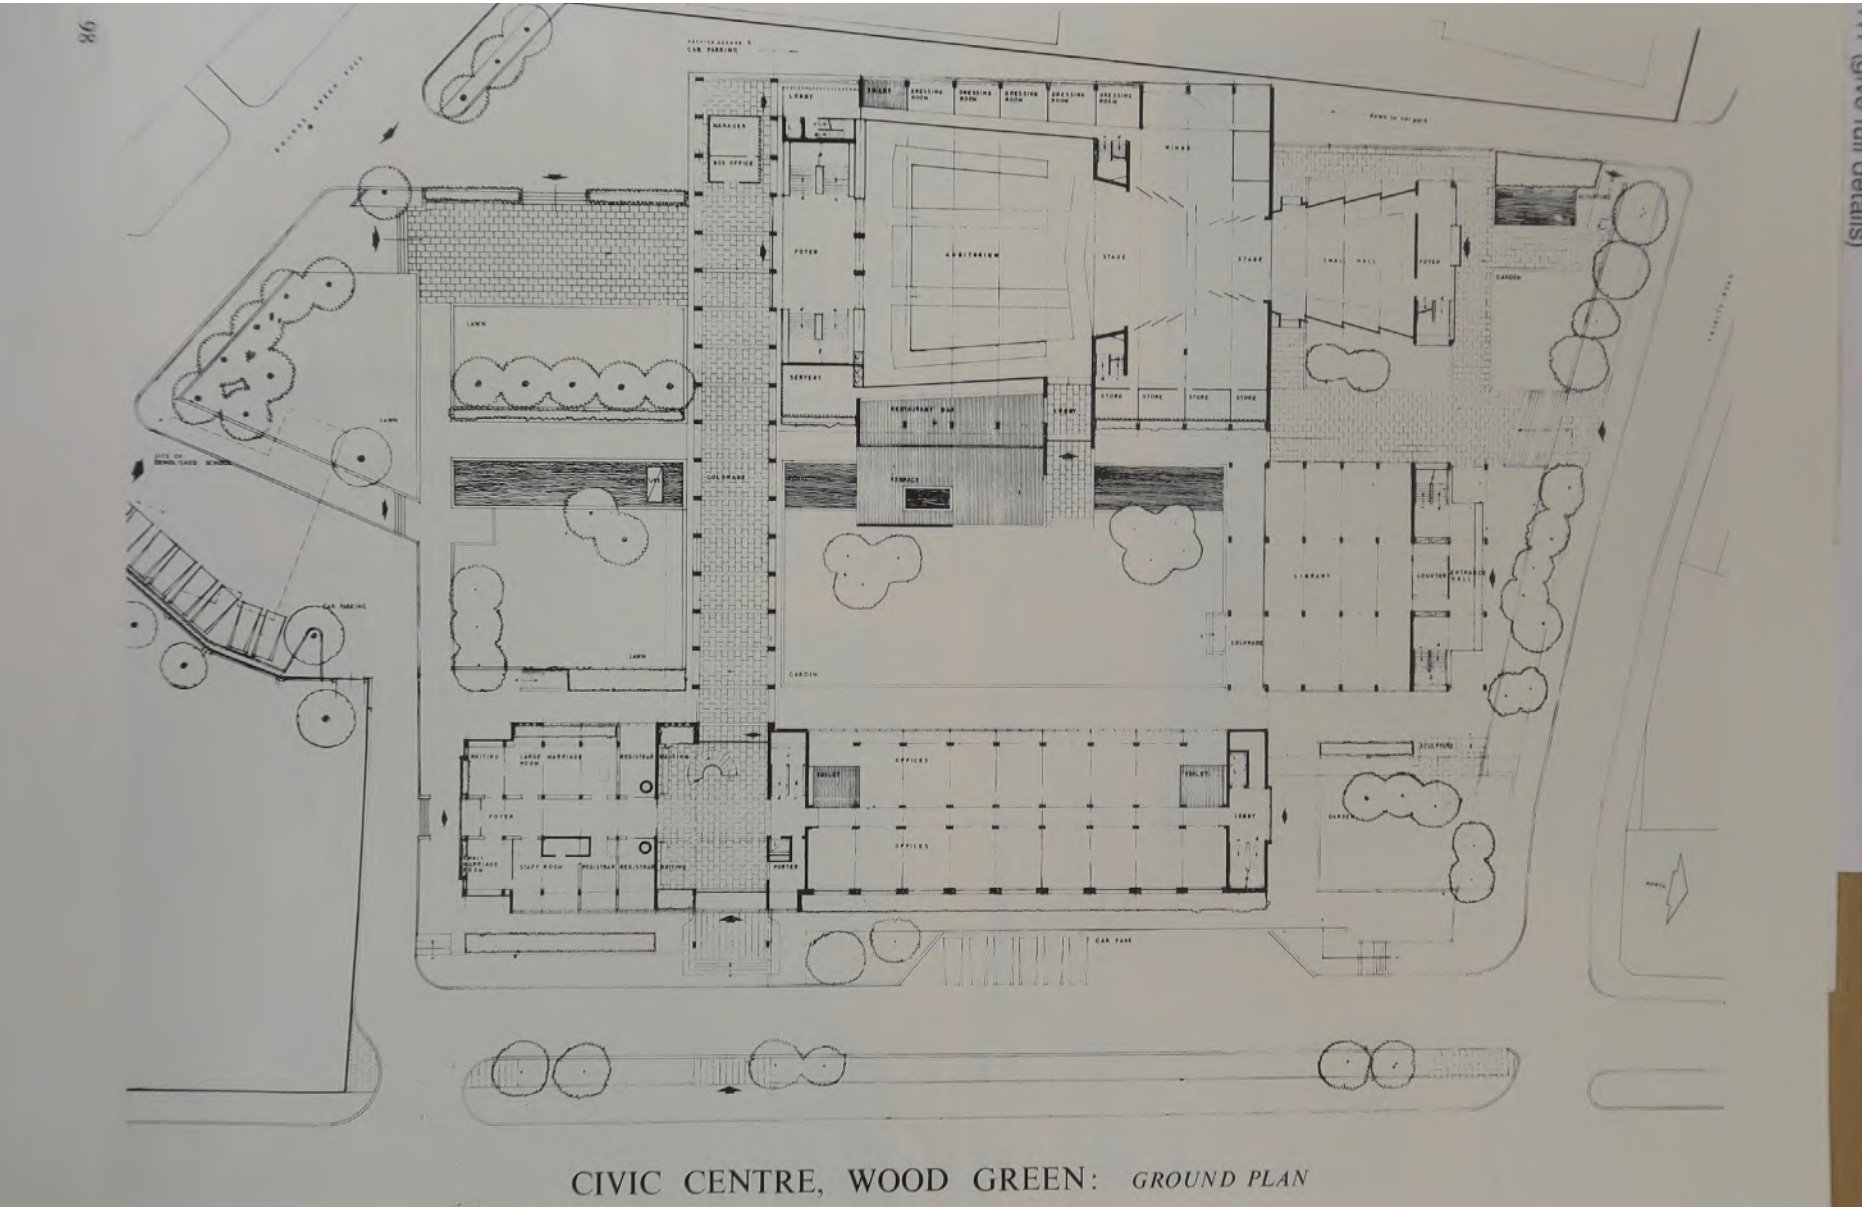

Original Plan, Courtyard as originally conceived

Haringey Civic Offices

The 1950s plan included a four-sided arrangement of buildings, this formation has now been recreated with the proposed Trinity Building and its two linked connections. On the original plan, the internal square was specified as a generous lawn, terrace and linear water feature. A restaurant was proposed with an adjoining terrace. Only a rectangular lawn was implemenet which was subsequently convertd to the current parking area.



Courtyard as originally laid out

Churchman Thornhill Finch