


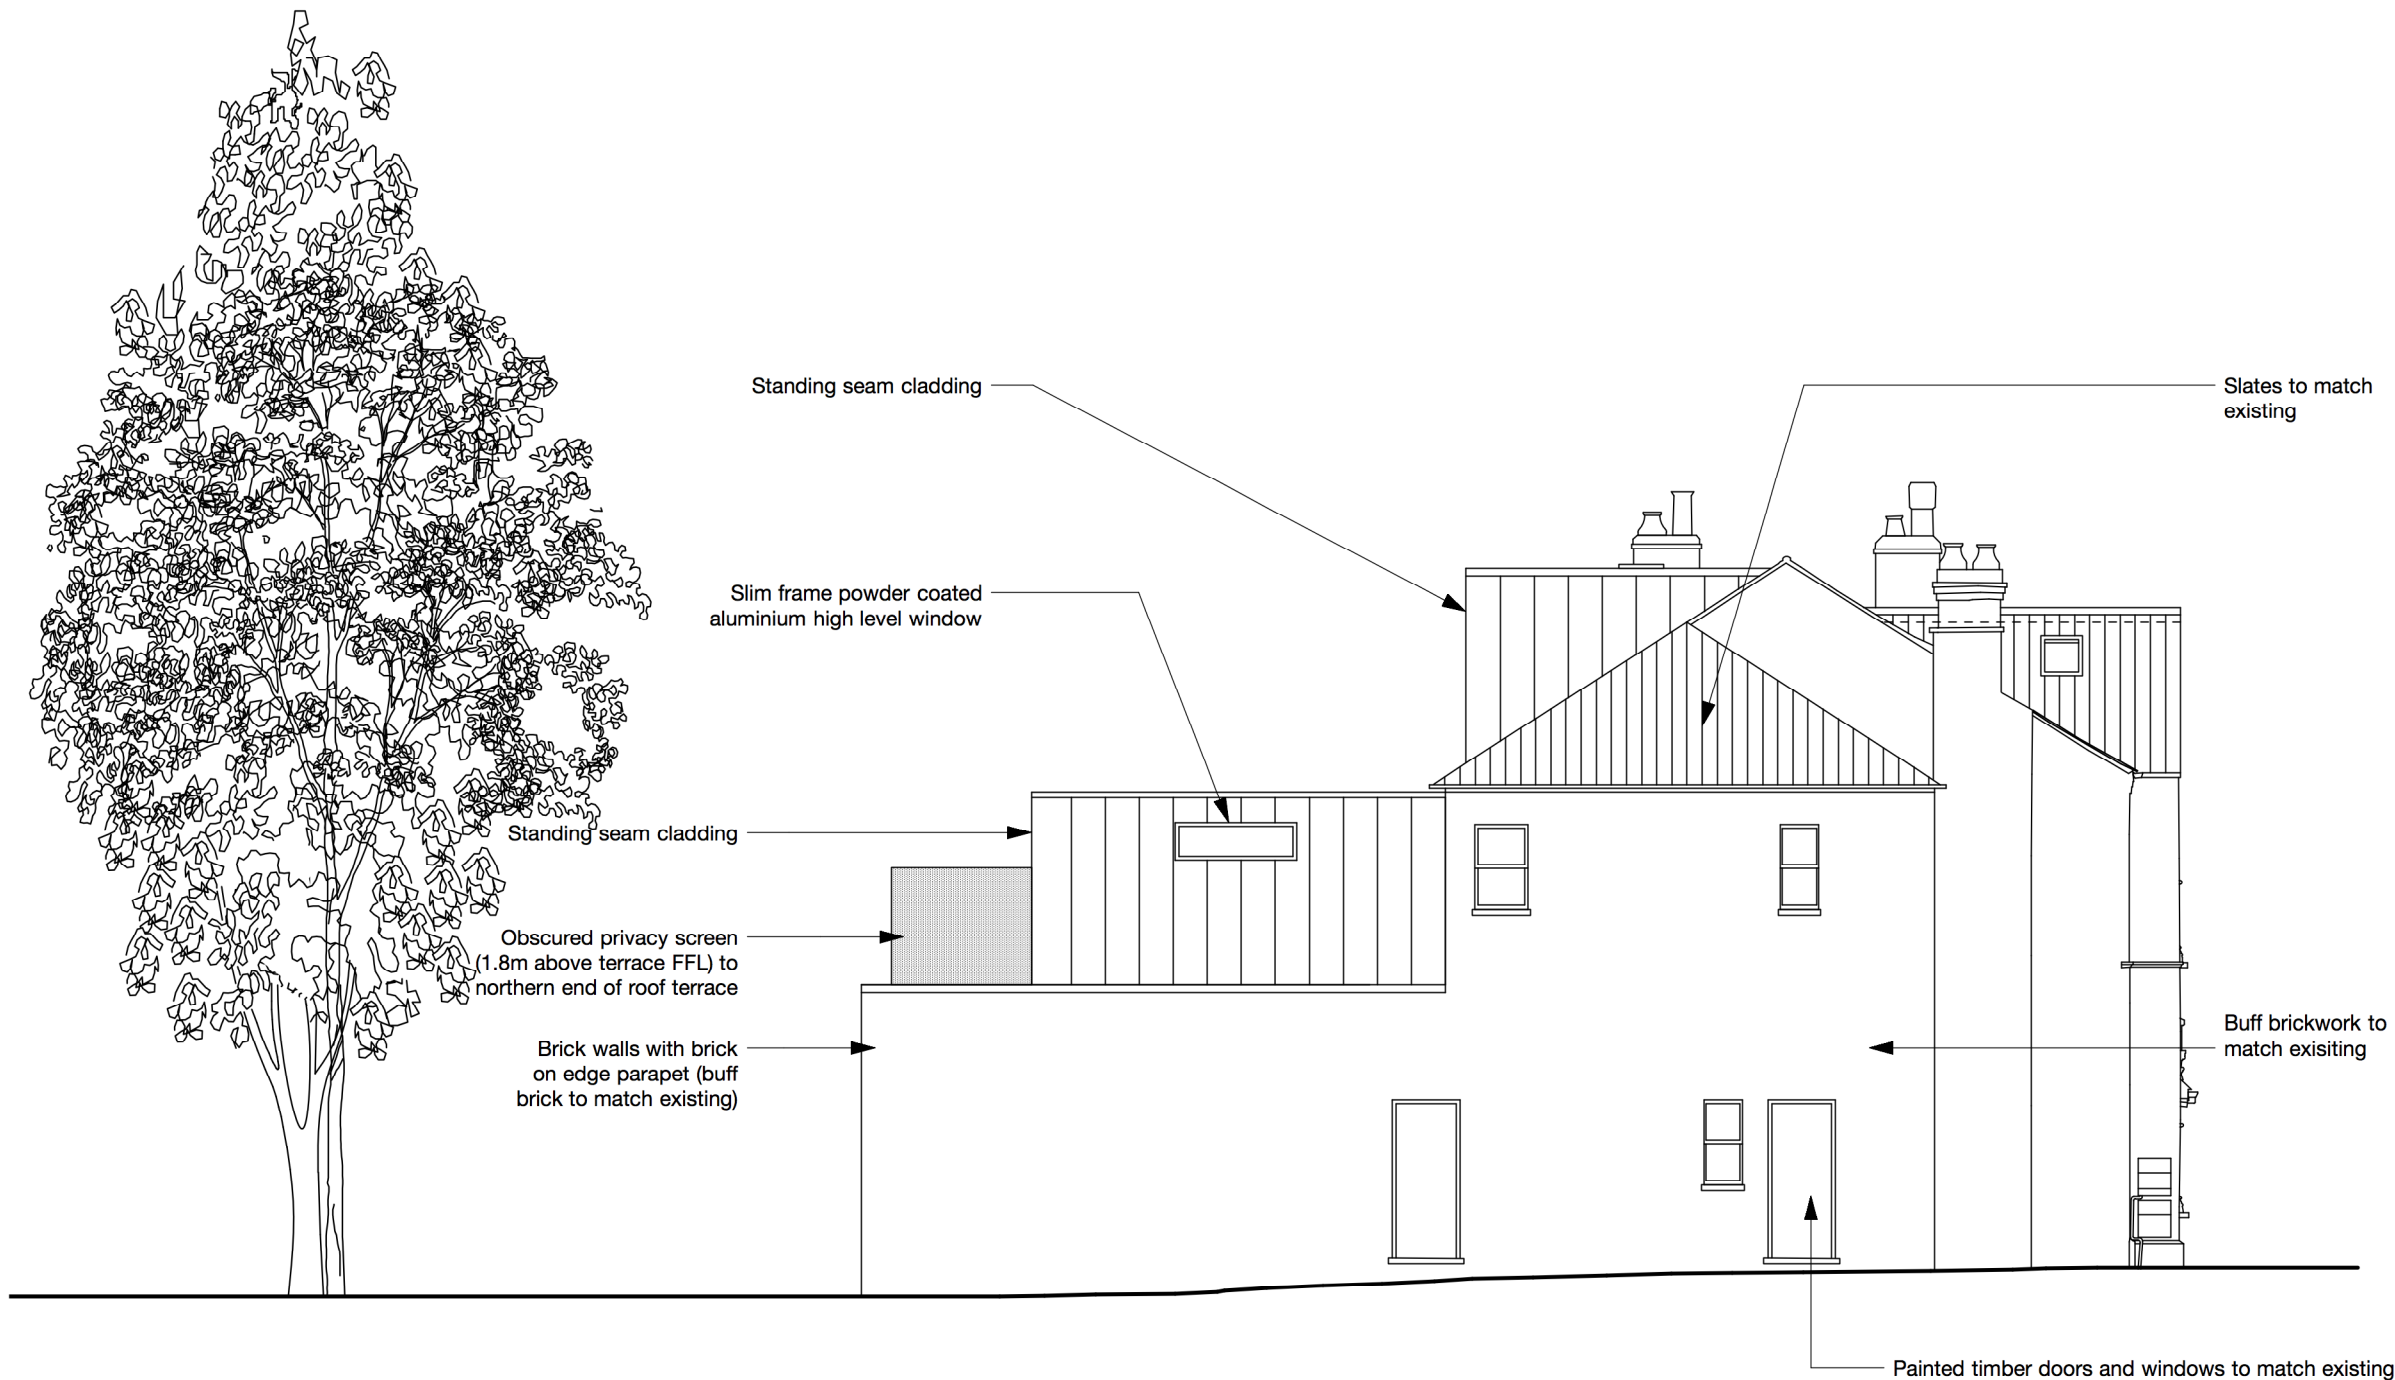

GENERAL NOTES

1. This drawing is the copyright of Haines Phillips Architects.
2. Do not scale from this drawing. Use figured dimensions only.
3. This drawing must not be used for land transfer purposes, or for construction purposes unless accompanied by an Architect's Instruction.

DRAWING ISSUE STATUS

ISSUE STATUS		COMMENT
P	PRELIMINARY	For comment and review
PL	PLANNING	Planning/ Listed Building Application
BR	BUILDING REGS	Building Regs Application
T	TENDER	For pricing purposes only
C	CONSTRUCTION	For procurement & construction
FC	FINAL	Record drawings on completion
L	CONSTRUCTION LEGAL	Conveyancing or other legal purposes

REVISIONS

REV	DATE	NOTES
1	09/03/23	Side and rear dimensions amended
2	14/05/23	Ground floor rear extension reduced in height. Depth of first floor rear extension reduced, Width adjusted. Roof terrace reduced and moved to eastern elevation. Rear dormer set in from southern end and reduced in height.
3	17/05/23	Privacy screens to roof terrace revised

**HAINES
PHILLIPS**
ARCHITECTS

Tankerton Works
12 Argyle Walk
London WC1H 8HA
t 020 7833 9324
f 020 7837 2864
e office@hainesphillips.co.uk

JOB TITLE

Westbrook
Barrington Road N8 8QS

DRAWING TITLE

Flank (North) Elevation
As Proposed

DRAWN

MiP

JOB NR

4338

DRAWING NO.

GA 501

DATE

Jan 23

SCALE

1:100@A3

ISSUE

PL 3

