


This Drawing is Copyright. ©

Note: All dimensions to be checked on site and not to be scaled from drawing.

AMENDMENTS:

Revision


Date

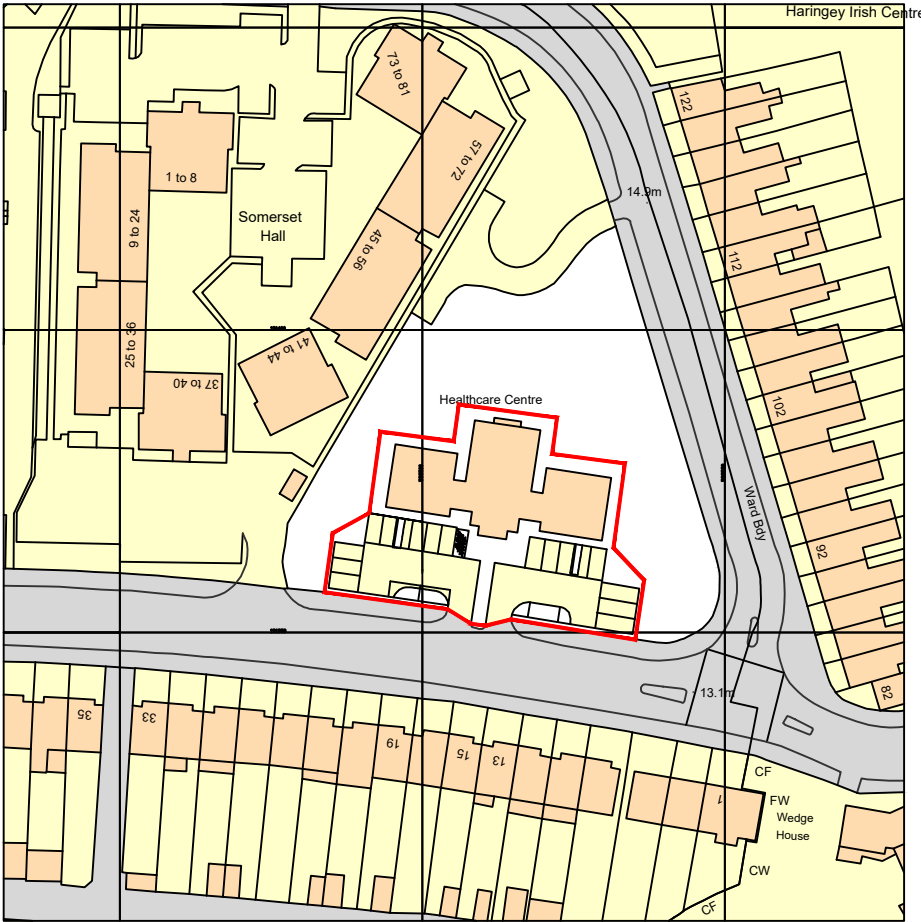

Ordnance Survey, (c) Crown Copyright 2015. All rights reserved. Licence number 100022432

Site Location Plan

SCALE: 1:1250

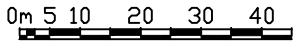

CLIENT:

NHS Haringey

PROJECT TITLE:

**Somerset Gardens
Health Center
London**

DRAWING TITLE:

Location Plan

SCALE: 1:1250 @ A4 DATE: Mar 2023

SWANSEA

70 Walter Road

Swansea, SA1 4QA

T - 01792 466060

F - 01792 644646

www.bbarch.co.uk

info@bbarch.co.uk

LONDON

One Kingdom Street

Paddington Central

London, W2 6BD

BBA 672.F.05