
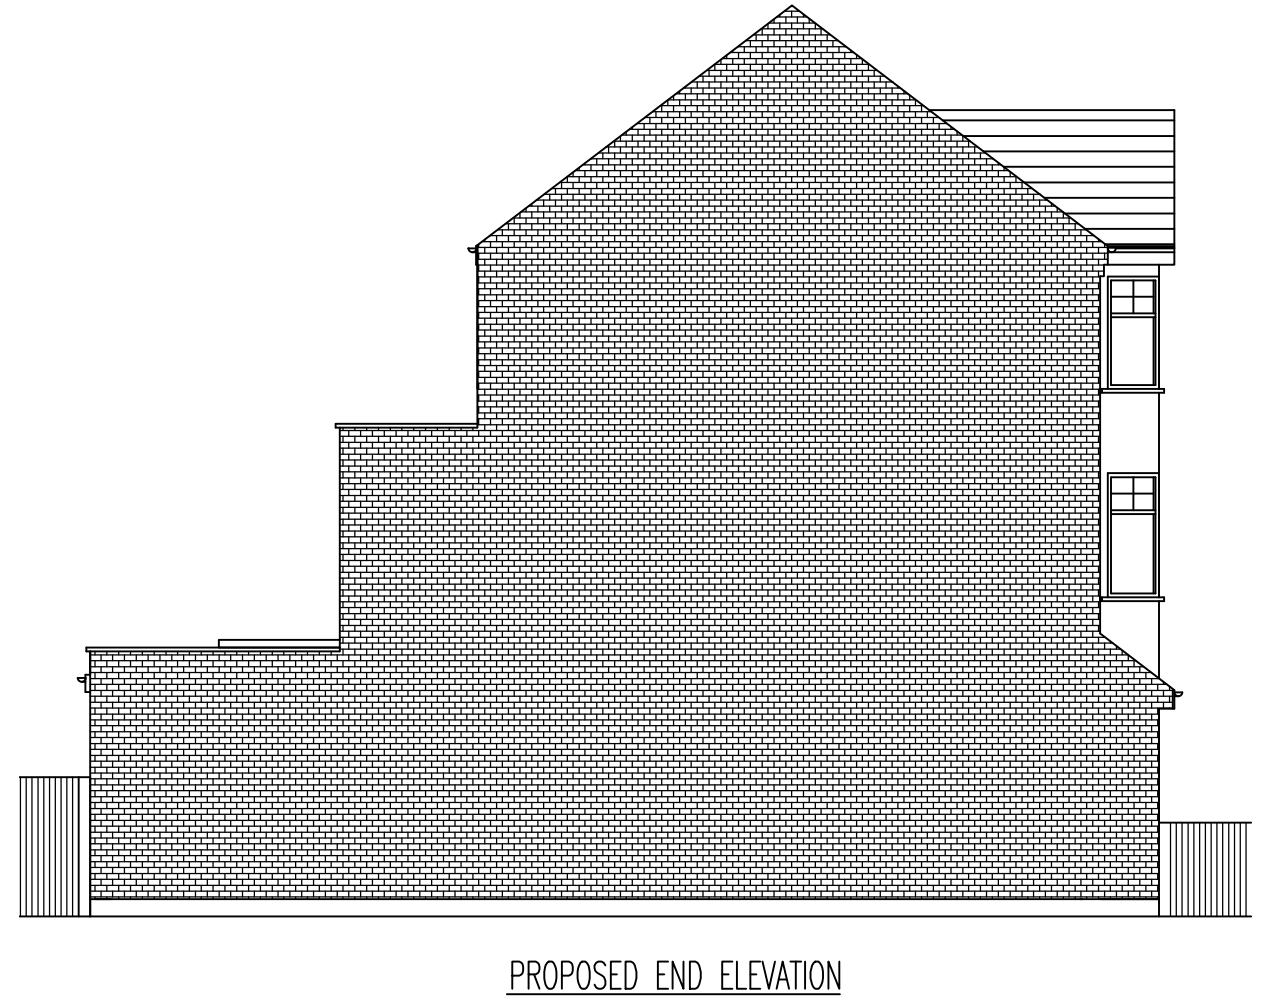


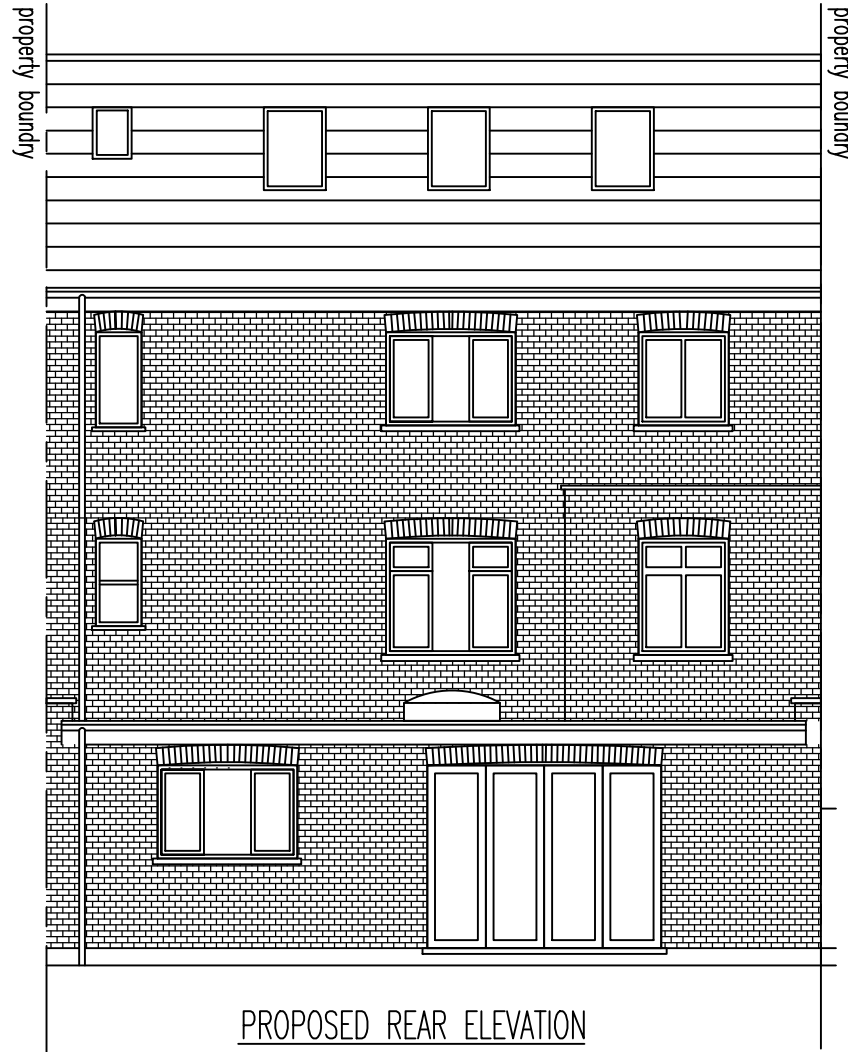

SCALE; METERS

Rev.		Date	Amendment	Drawing Title	
				60 LEADALE ROAD LONDON N15 6BJ	
Drawing No. LEA041		Date MAY 23	Scale 1:100	Rev.	