
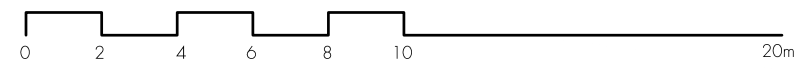


PARKHURST ROAD

MARQUIS ROAD

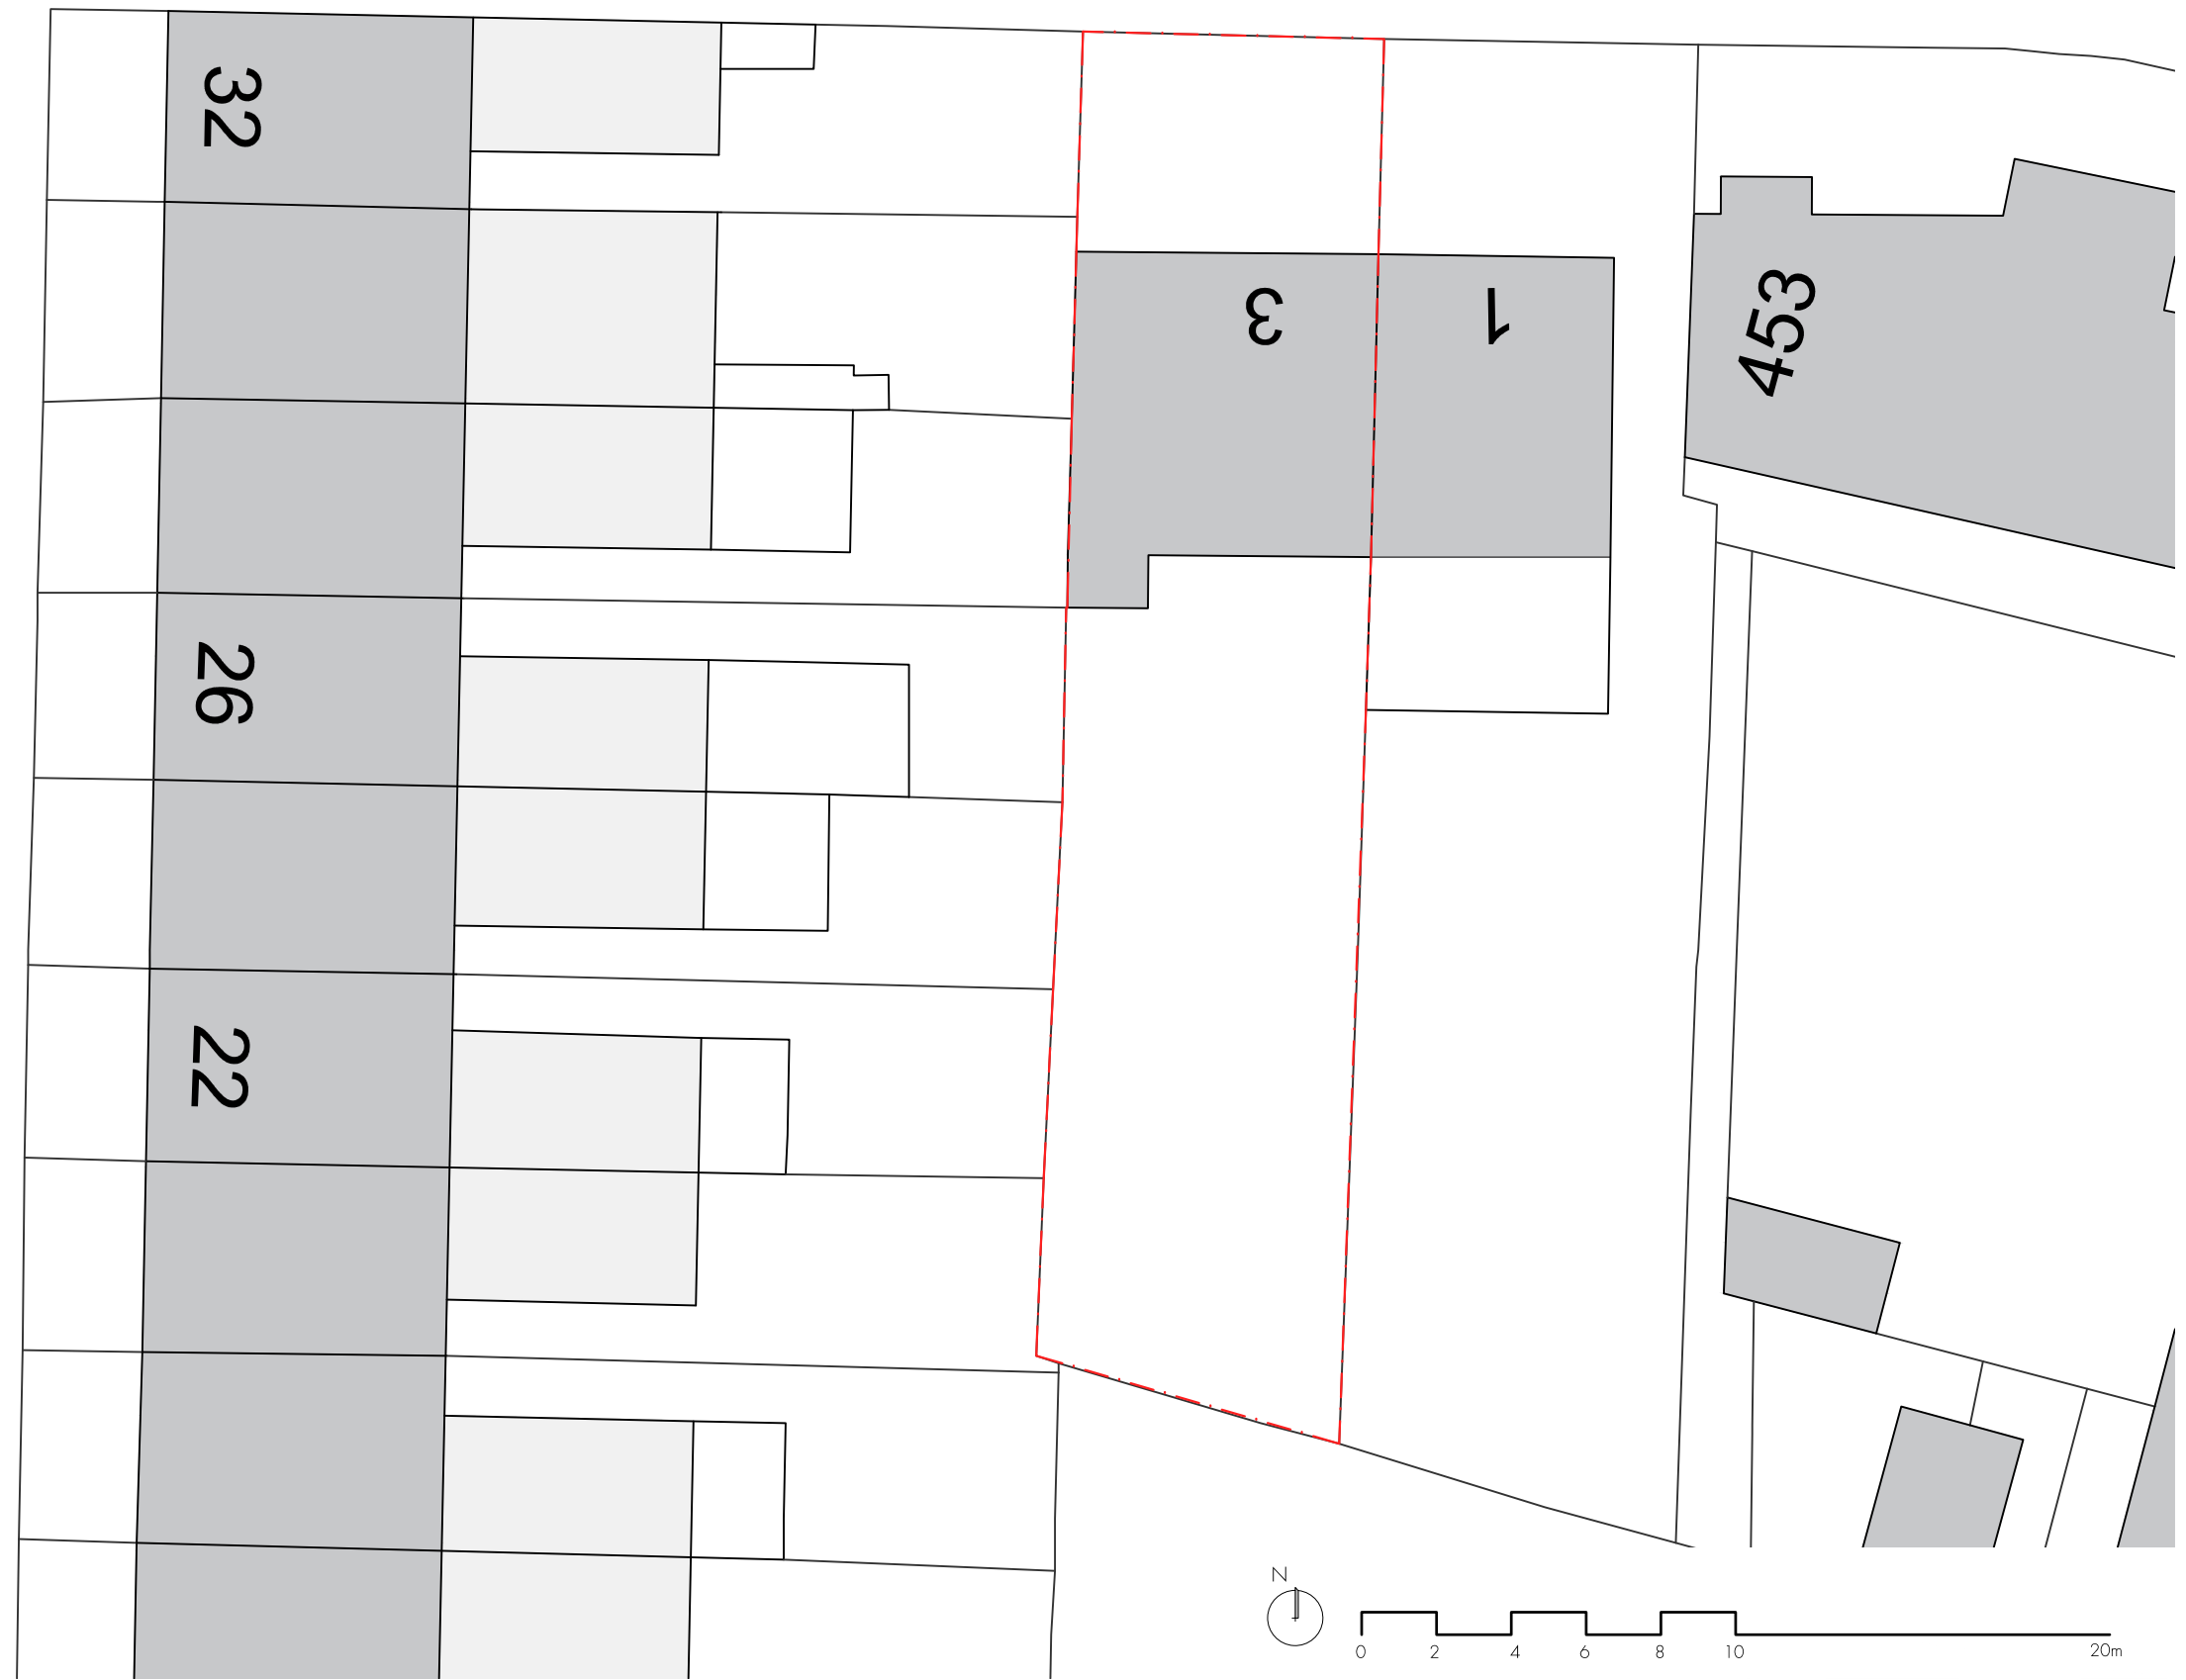

Do not scale off this drawing.
All areas and dimensions are approximate and subject to site survey.

rev.	rev. date	rev. description
------	-----------	------------------

tasou
associates architects + structural engineers

4 Amwell Street, London. EC1R 1UQ T:020 7713 7070 F:020 7713 7071 E:tasou@tasou.co.uk		
project 3 Marquis Road London N22 4JH		
drwg title Block Plan		
date NOV 2022	drwg no. OS 02	rev.
scale @ A3 1:200	job no. 1848	