


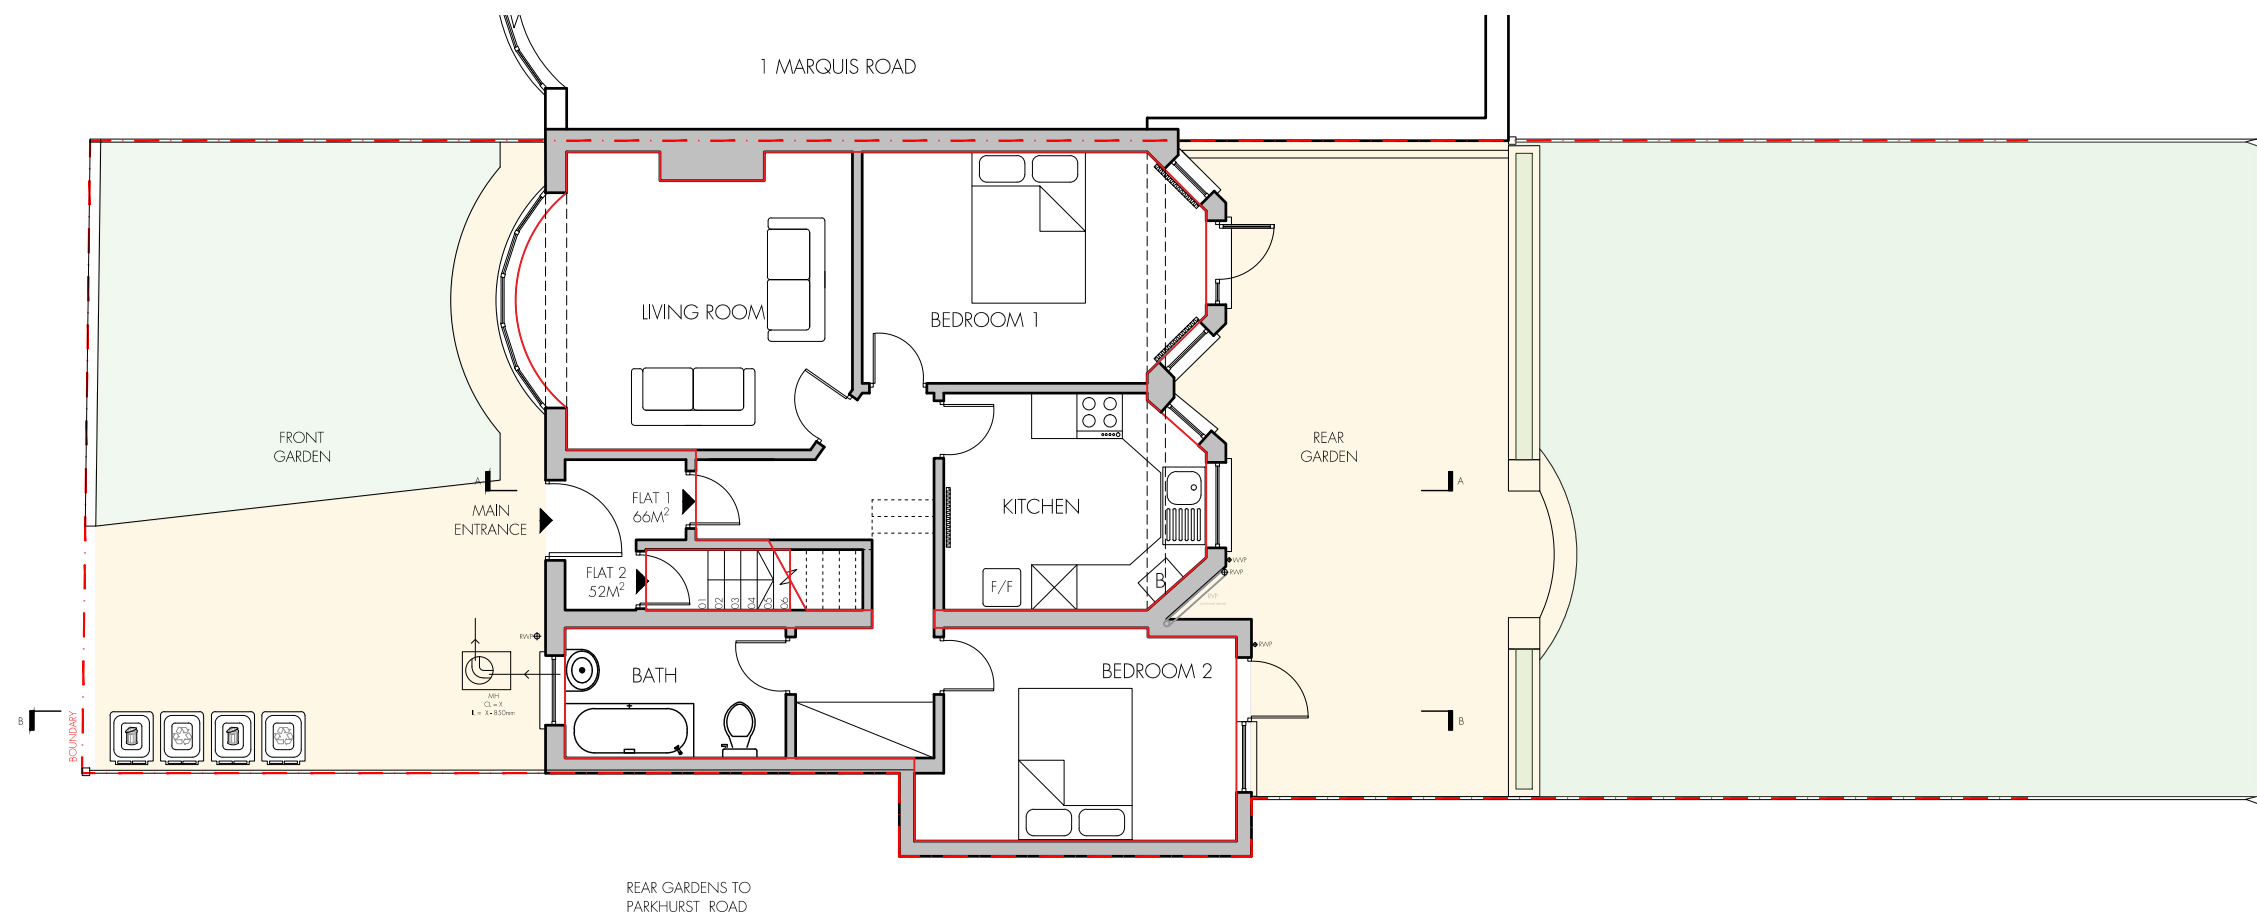

Do not scale off this drawing.
All areas and dimensions are approximate and subject to site survey.

tasou
associates architects + structural engineers

project
3 Marquis Road
London
N22 4JH

date MAR 2023	dwg no. EX.01	rev. A
scale @ A3 1:100	job no. 1848	