


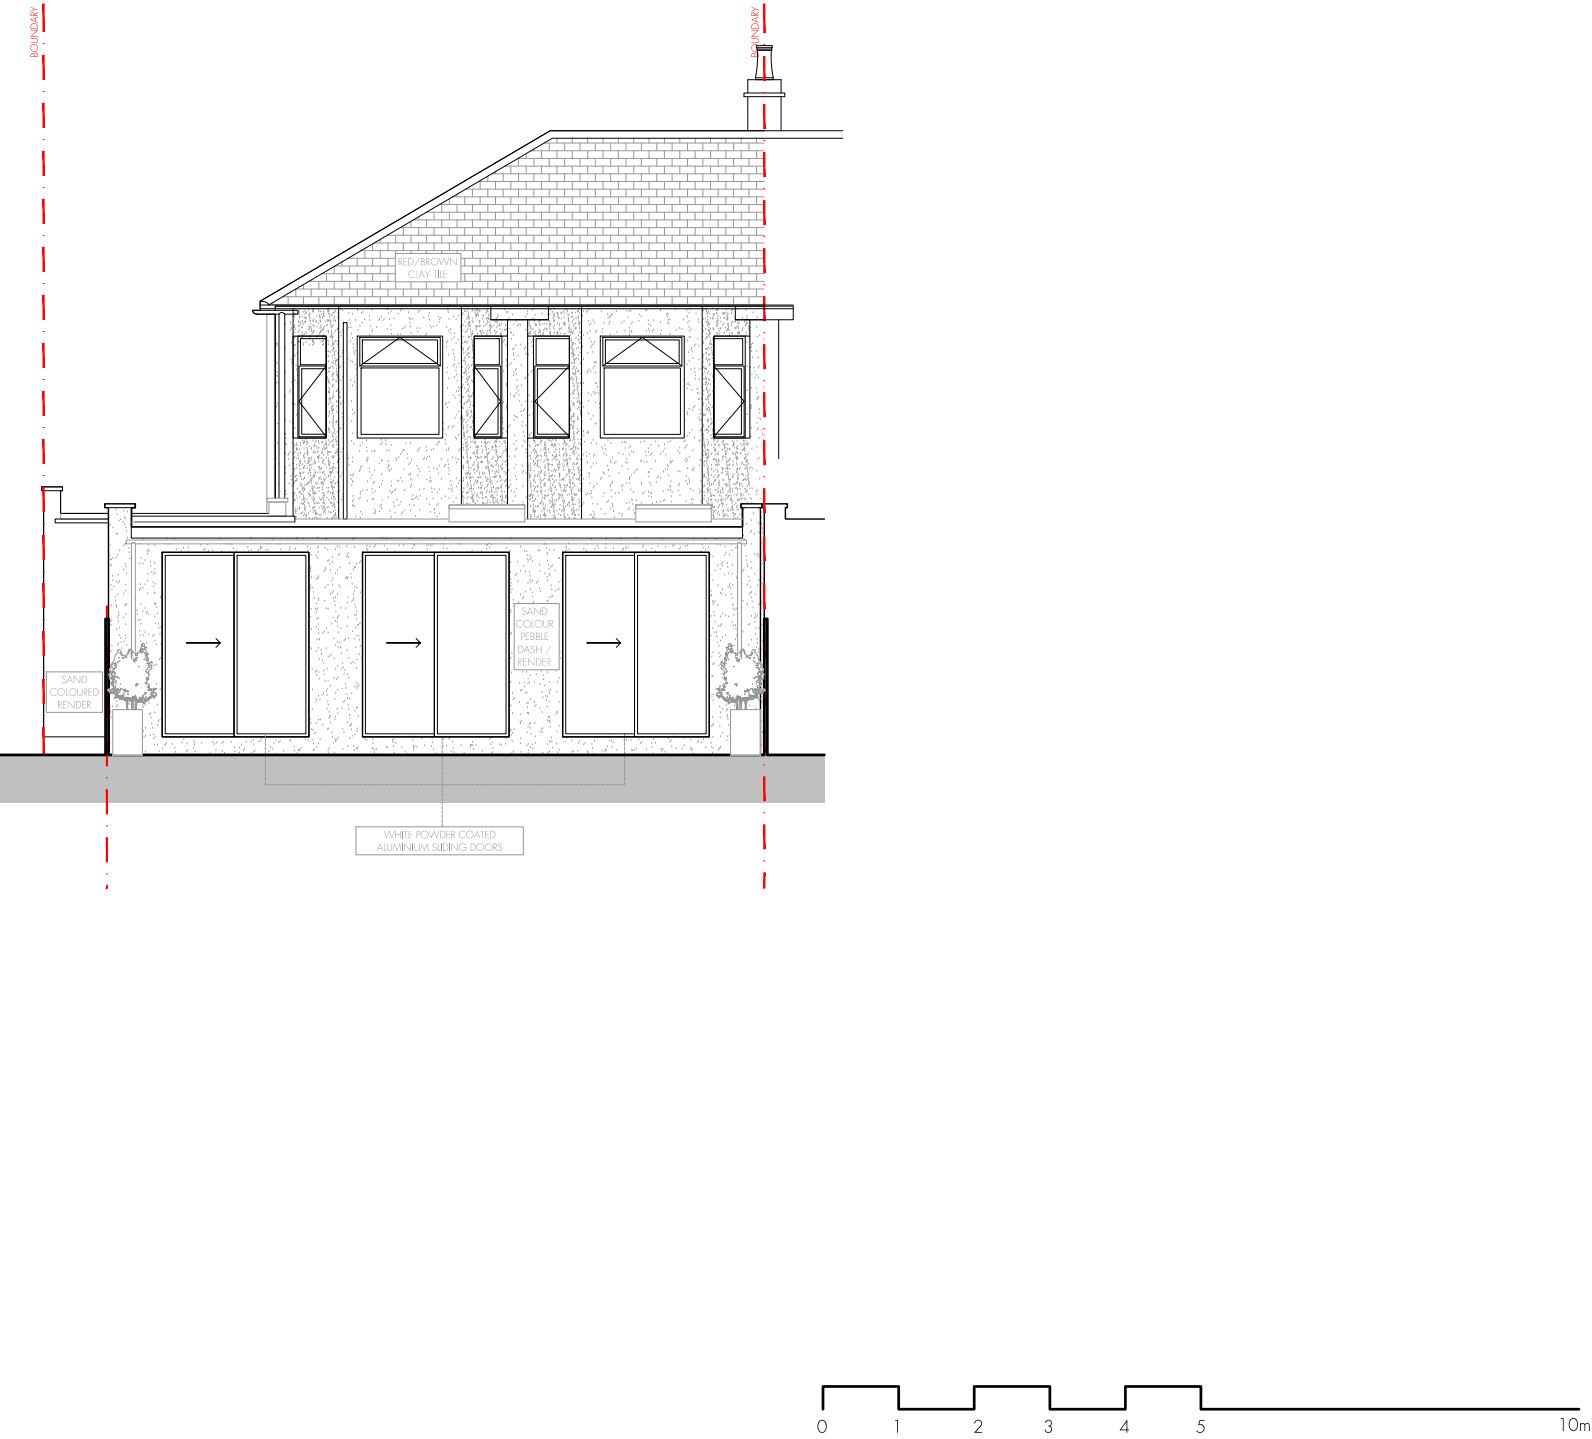

Do not scale off this drawing.
All areas and dimensions are approximate and subject to site survey.

B	03.05.2023	ALTERATIONS TO COMPLY WITH FURTHER PLANNER AND TRANSPORT OFFICER COMMENTS.
A	27.04.2023	ALTERATIONS TO COMPLY WITH PLANNER AND TRANSPORT OFFICER COMMENTS.
rev.	rev. date	rev. description

tasou

associates

architects + structural engineers

4 Amwell Street, London. EC1R 1UQ T:020 7713 7070 F:020 7713 7071 E:tasou@tasou.co.uk		
project 3 Marquis Road London N22 4JH		
drwg title Proposed Rear Elevation		
date APRIL 2023	drwg no. PA 03	rev. B
scale @ A3 1:100	job no. 1848	