


Do not scale off this drawing.
All areas and dimensions are approximate and subject to site survey.

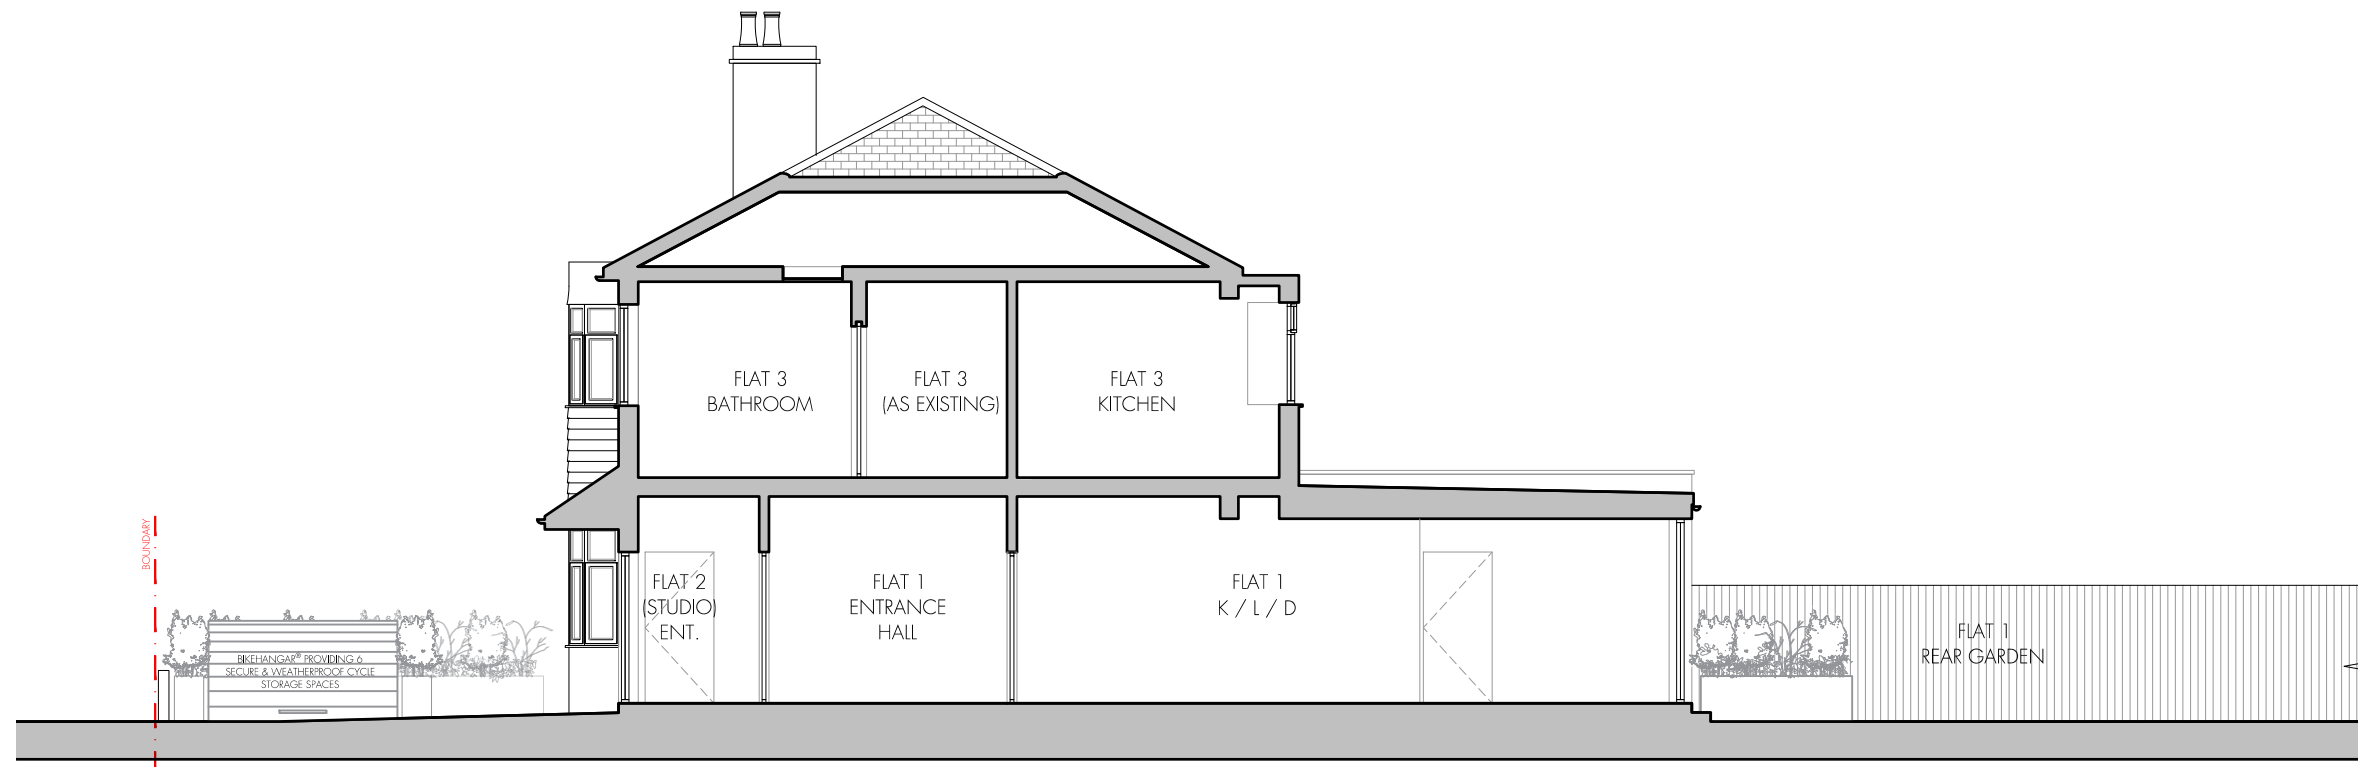

B	03.05.2023	ALTERATIONS TO COMPLY WITH FURTHER PLANNER AND TRANSPORT OFFICER COMMENTS.
A	27.04.2023	ALTERATIONS TO COMPLY WITH PLANNER AND TRANSPORT OFFICER COMMENTS.
rev.	rev. date	rev. description

tasou
associates architects + structural engineers

4 Amwell Street, London. EC1R 1UQ
T:020 7713 7070 F:020 7713 7071 E:tasou@tasou.co.uk

project	
3 Marquis Road	
London	
N22 4JH	

dwg title
Proposed Section A-A

date APRIL 2023	dwg no. PA 05	rev. B
scale @ A3 1:100	job no. 1848	

© copyright of tasou associates

