


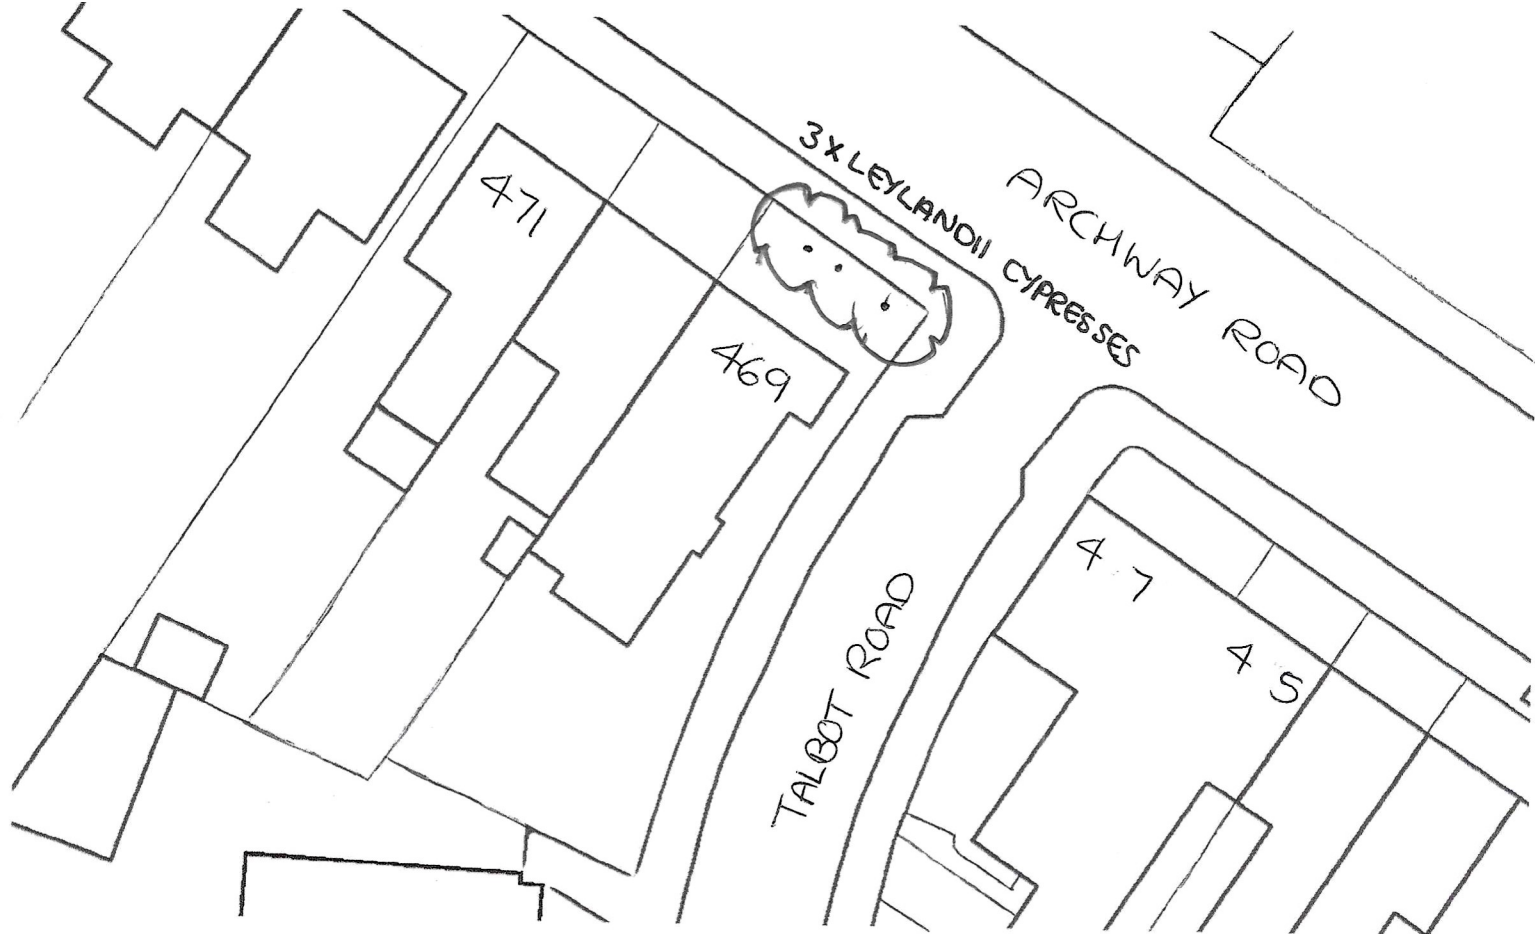

SITE PLAN FOR
469, ARCHWAY ROAD,
LONDON,
N6 4HX