




PROPOSED ELEVATION A
Scale 1:100

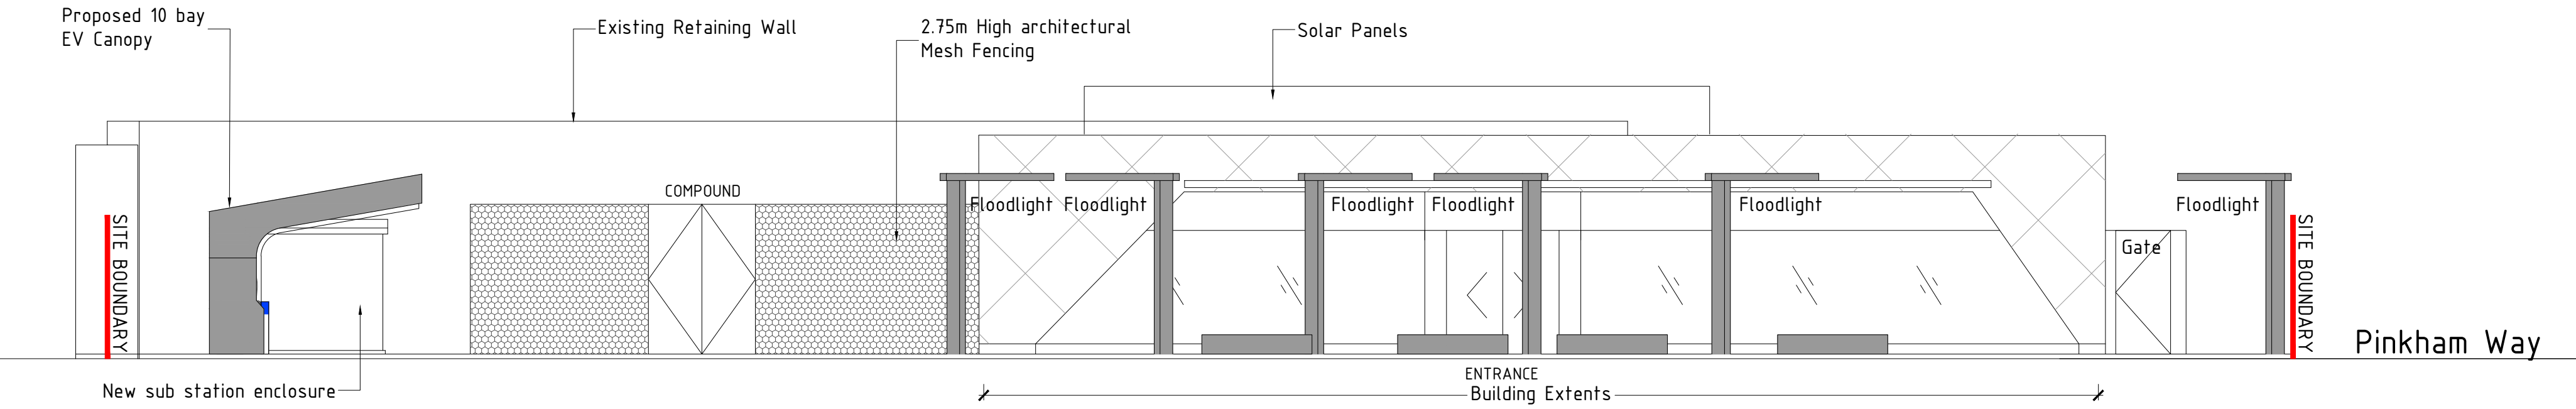


PROPOSED ELEVATION B
Scale 1:100

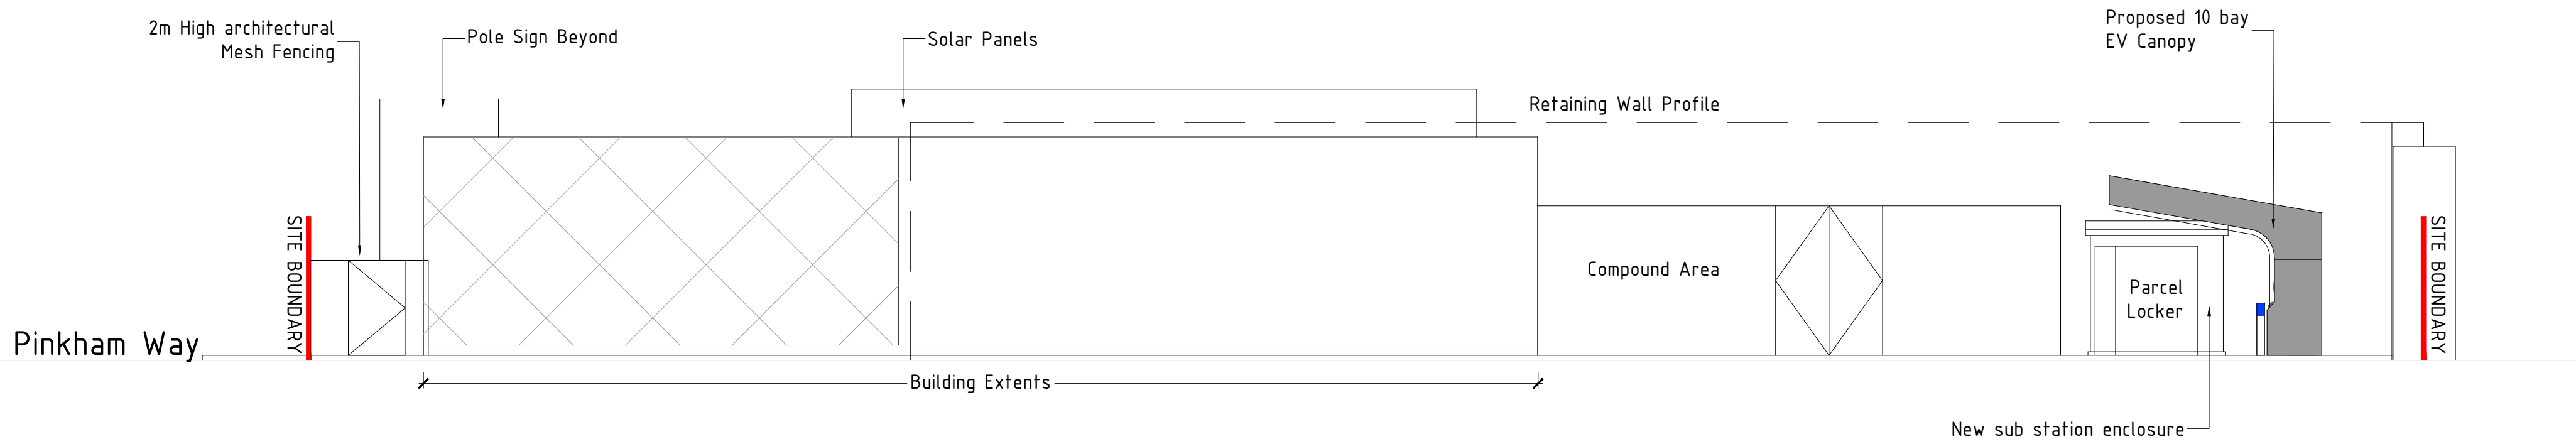

PROPOSED ELEVATION C
Scale 1:100

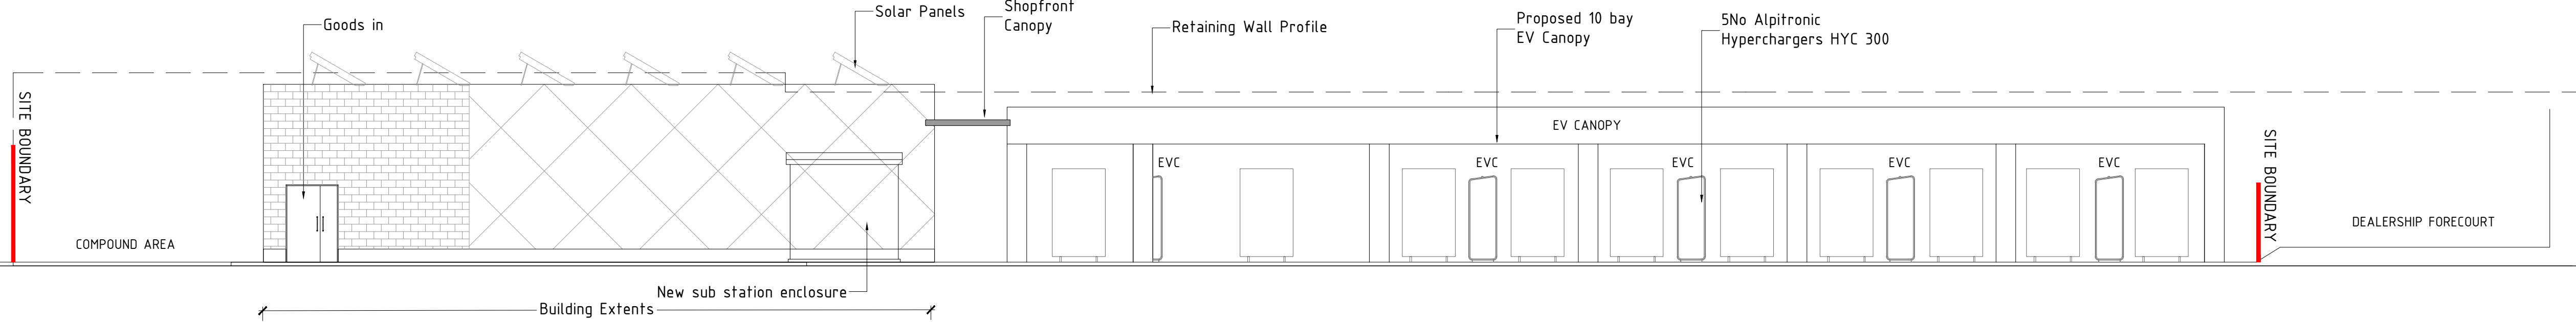

PROPOSED ELEVATION D
Scale 1:100

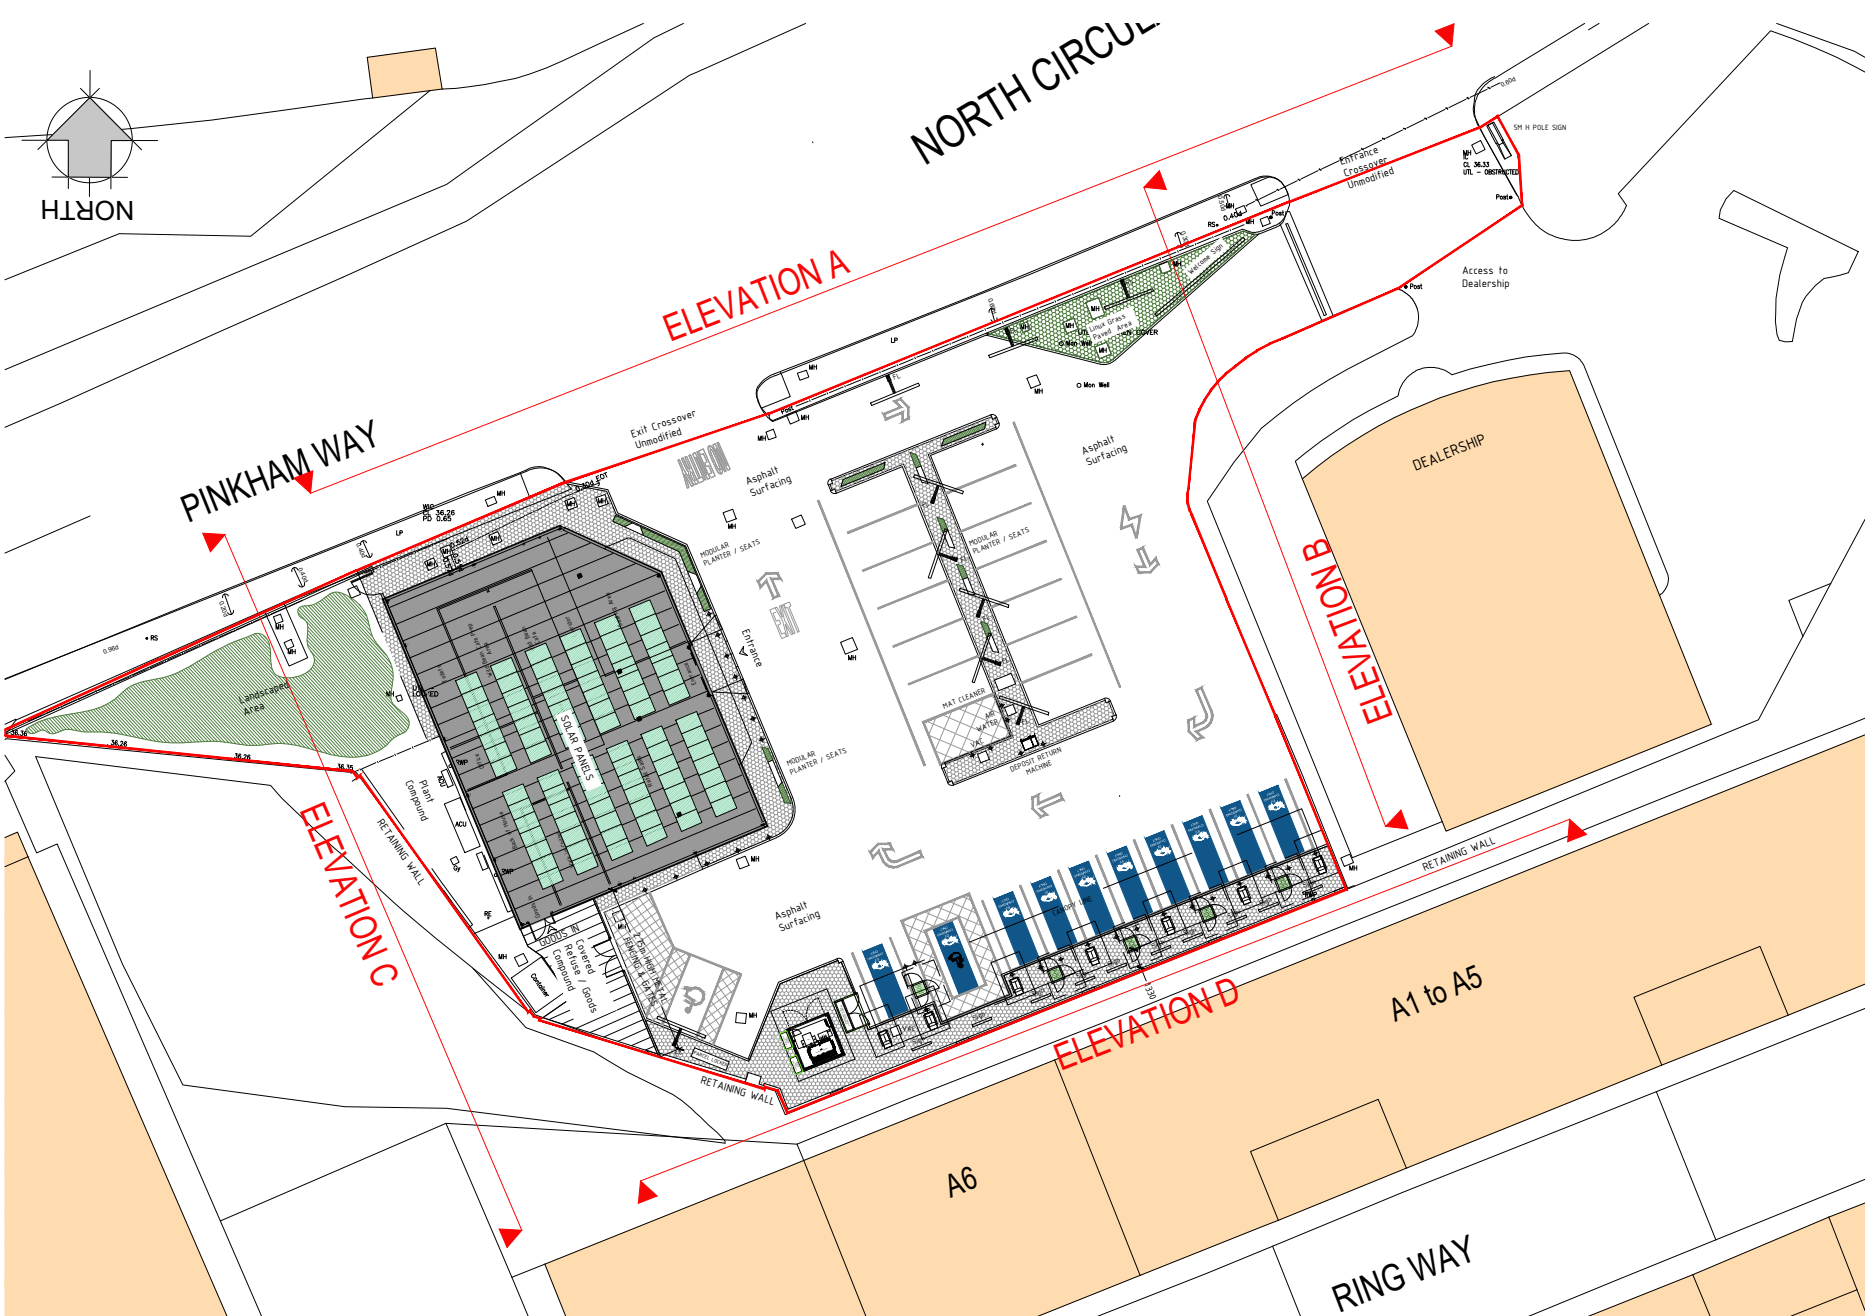

BLOCK PLAN
Scale 1:500

GENERAL NOTES

This drawing has been prepared for the sole purpose of obtaining planning permission for a Electric Vehicle Charging Installation

This drawing is to be read in conjunction with drawings numbered;

- 20 - Existing Site Layout
- 21 - Existing Site Elevations
- 22 - Proposed Site Layout
- 23 - Proposed Site Elevations
- 24 - Sales Building Details
- 25 - EV Canopy Details
- 26 - Proposed Equipment Details

05 - Site Location Plan

Any advertisements are indicative and are subject to a separate advertisement application.

F	20.04.23	Sales Building now KORB	PSB
E	16.01.23	Revised to further BP comments	SM
D	12.01.23	Revised to further BP comments	PSB
C	22.12.22	Revised to latest survey and concept details	PSB
B	27.09.22	Revised building footprint	PSB
A	12.08.22	Revised to MM comments	PSB

NR	DATE	DESCRIPTION
REVISIONS		
STATUS		
PLANNING DRAWING		



BP Pulse
Breckland, Linstead Wood
Milton Keynes
Buckinghamshire
MK14 6GY

PINKHAM WAY SF CONNECT
A406 NORTH CIRCULAR
BOUNDS GREEN, LONDON
N11 2UU

DRAWN: JP	DATE: 04.08.2022	DESIGN CHECKED: PSB	DATE: -	APPROVED: -	DATE: -	ATRACK CHECKED: -	DATE: -	SCALE: 1:100@A1
SCALED DIMENSIONS SHOULD NOT BE TAKEN FROM THIS DRAWING (APPROPRIATE FOR A1 ONLY)								
ARCHITECT: MBH								REV F

This drawing has been produced in accordance with BP Chargemaster design standards & current legal requirements. Copyright of BP Chargemaster. Illegal use is prohibited. Reproduction only with permission of BP Chargemaster

