


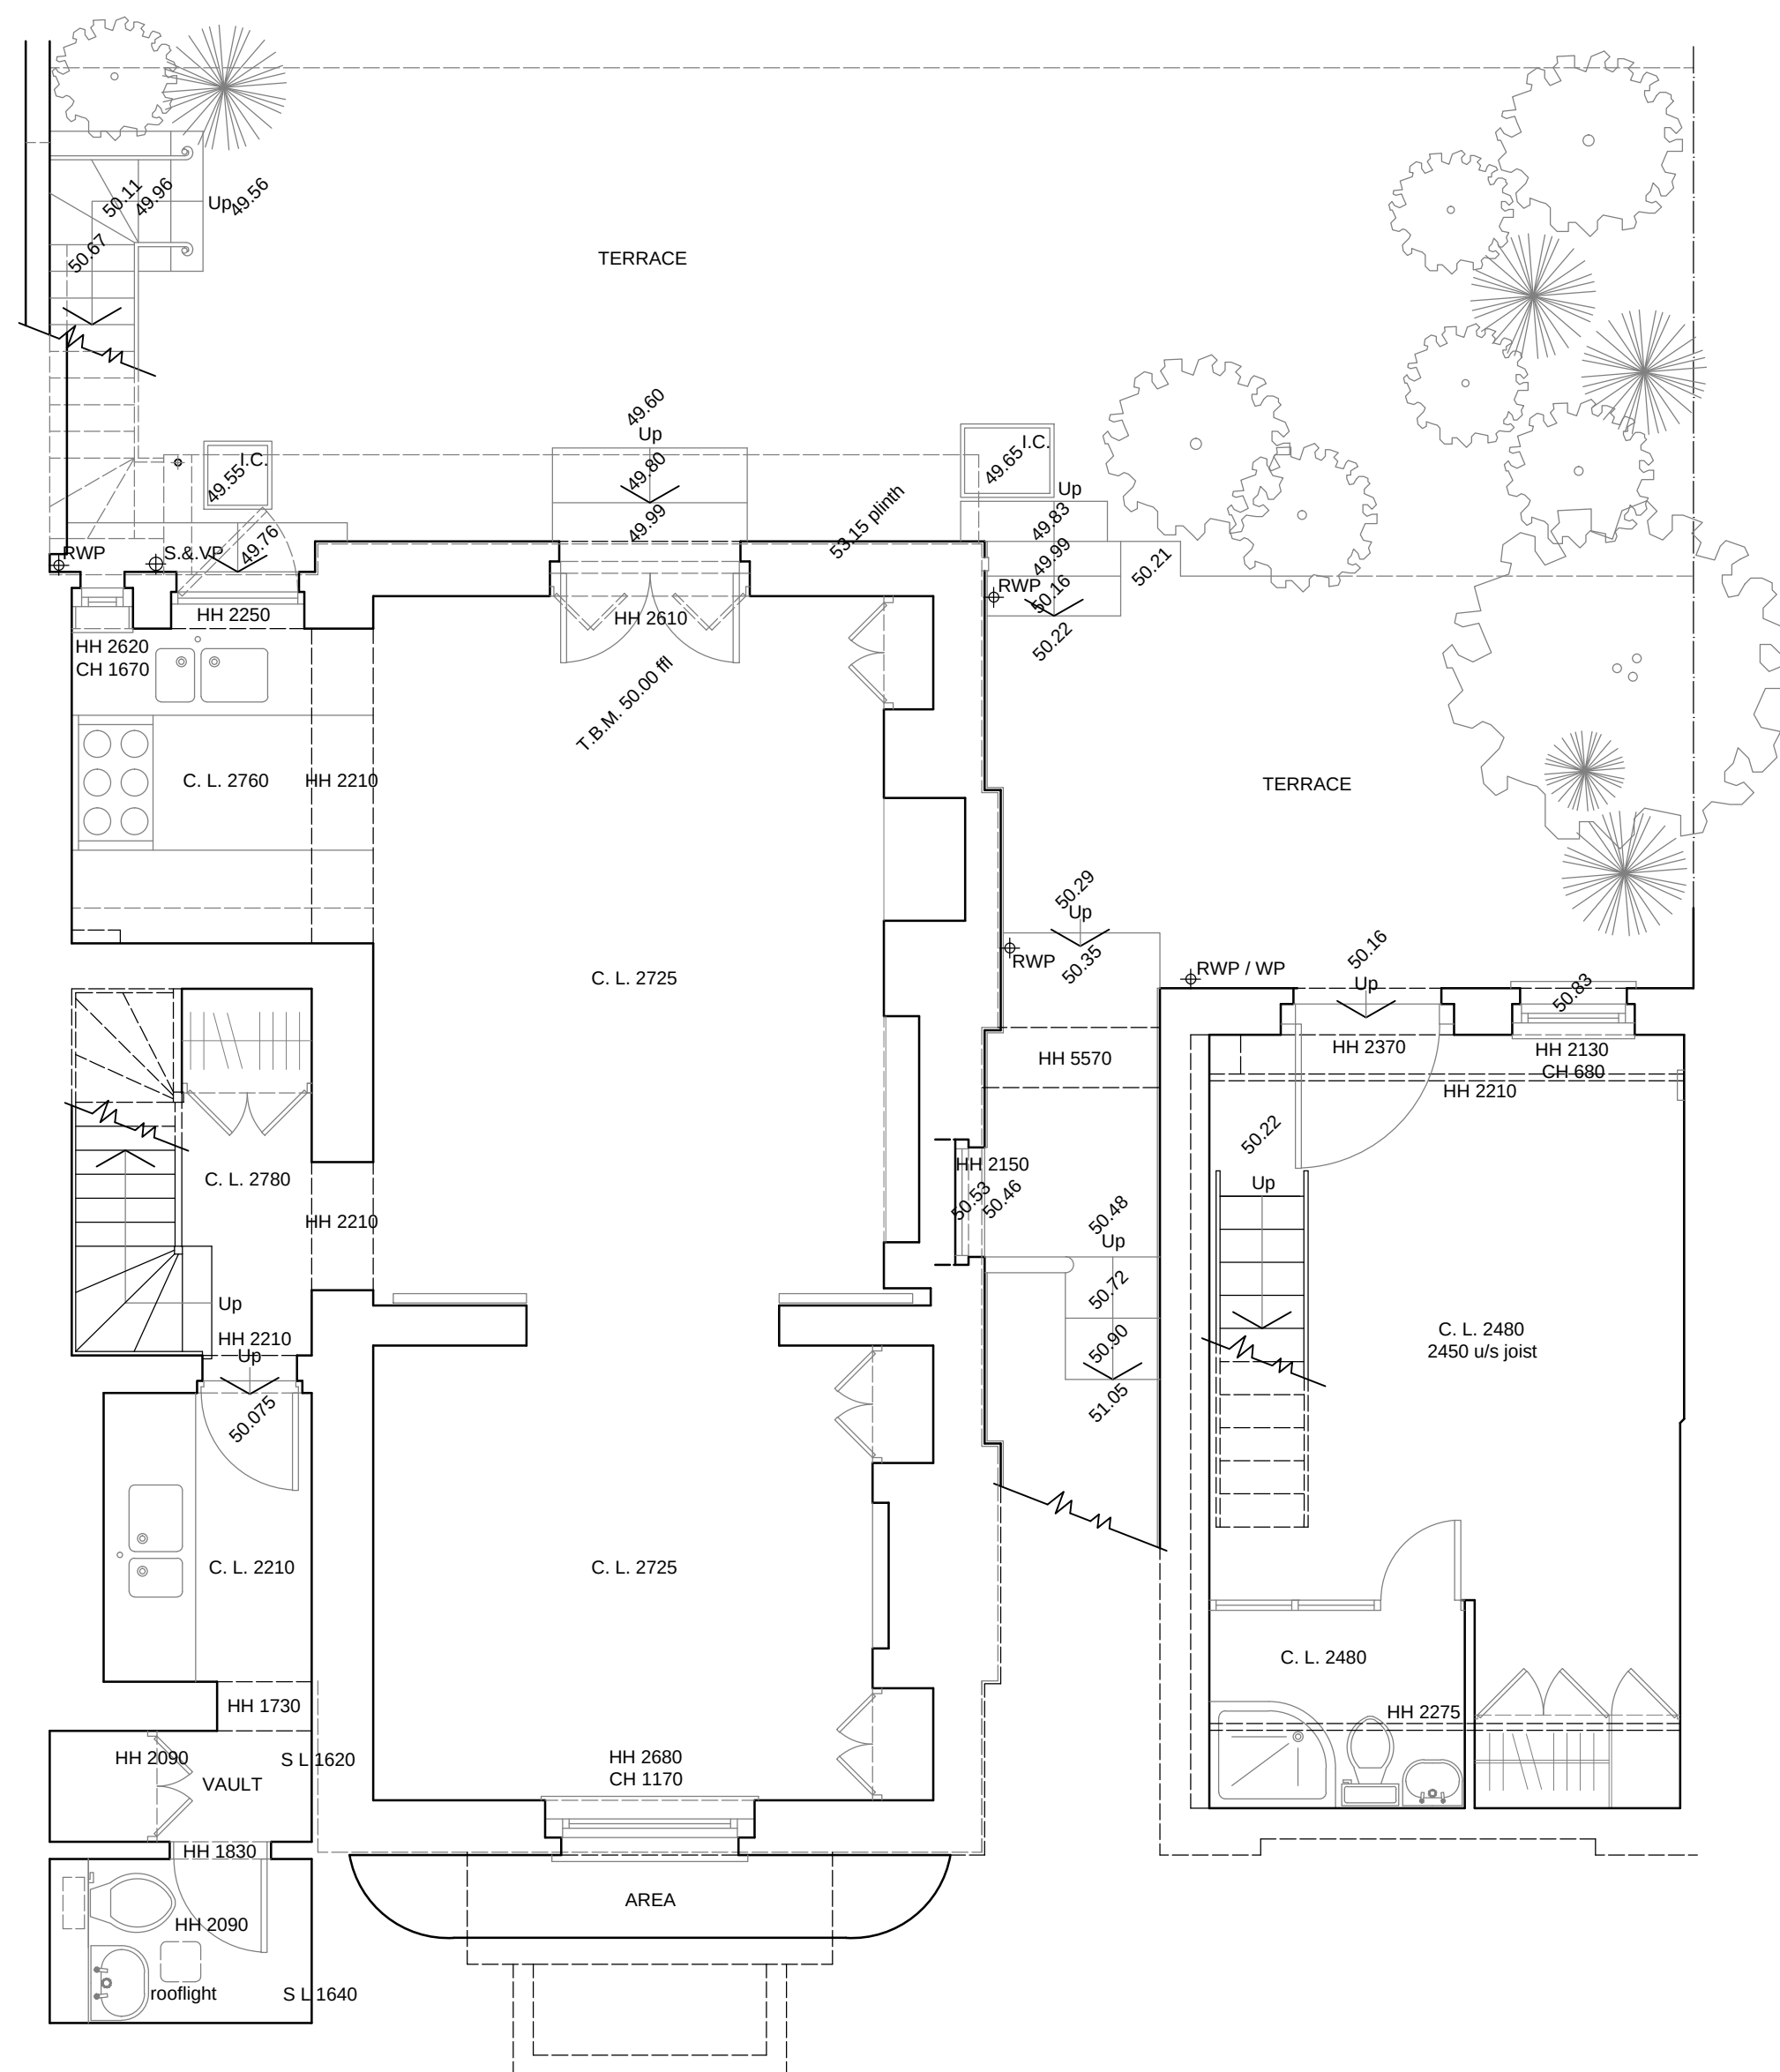

Scale:	1:50	Plot Size:	A2
Drawn:	S.R.Z.	Date:	Nov. 2021
Project	Drawing:	Rev:	