

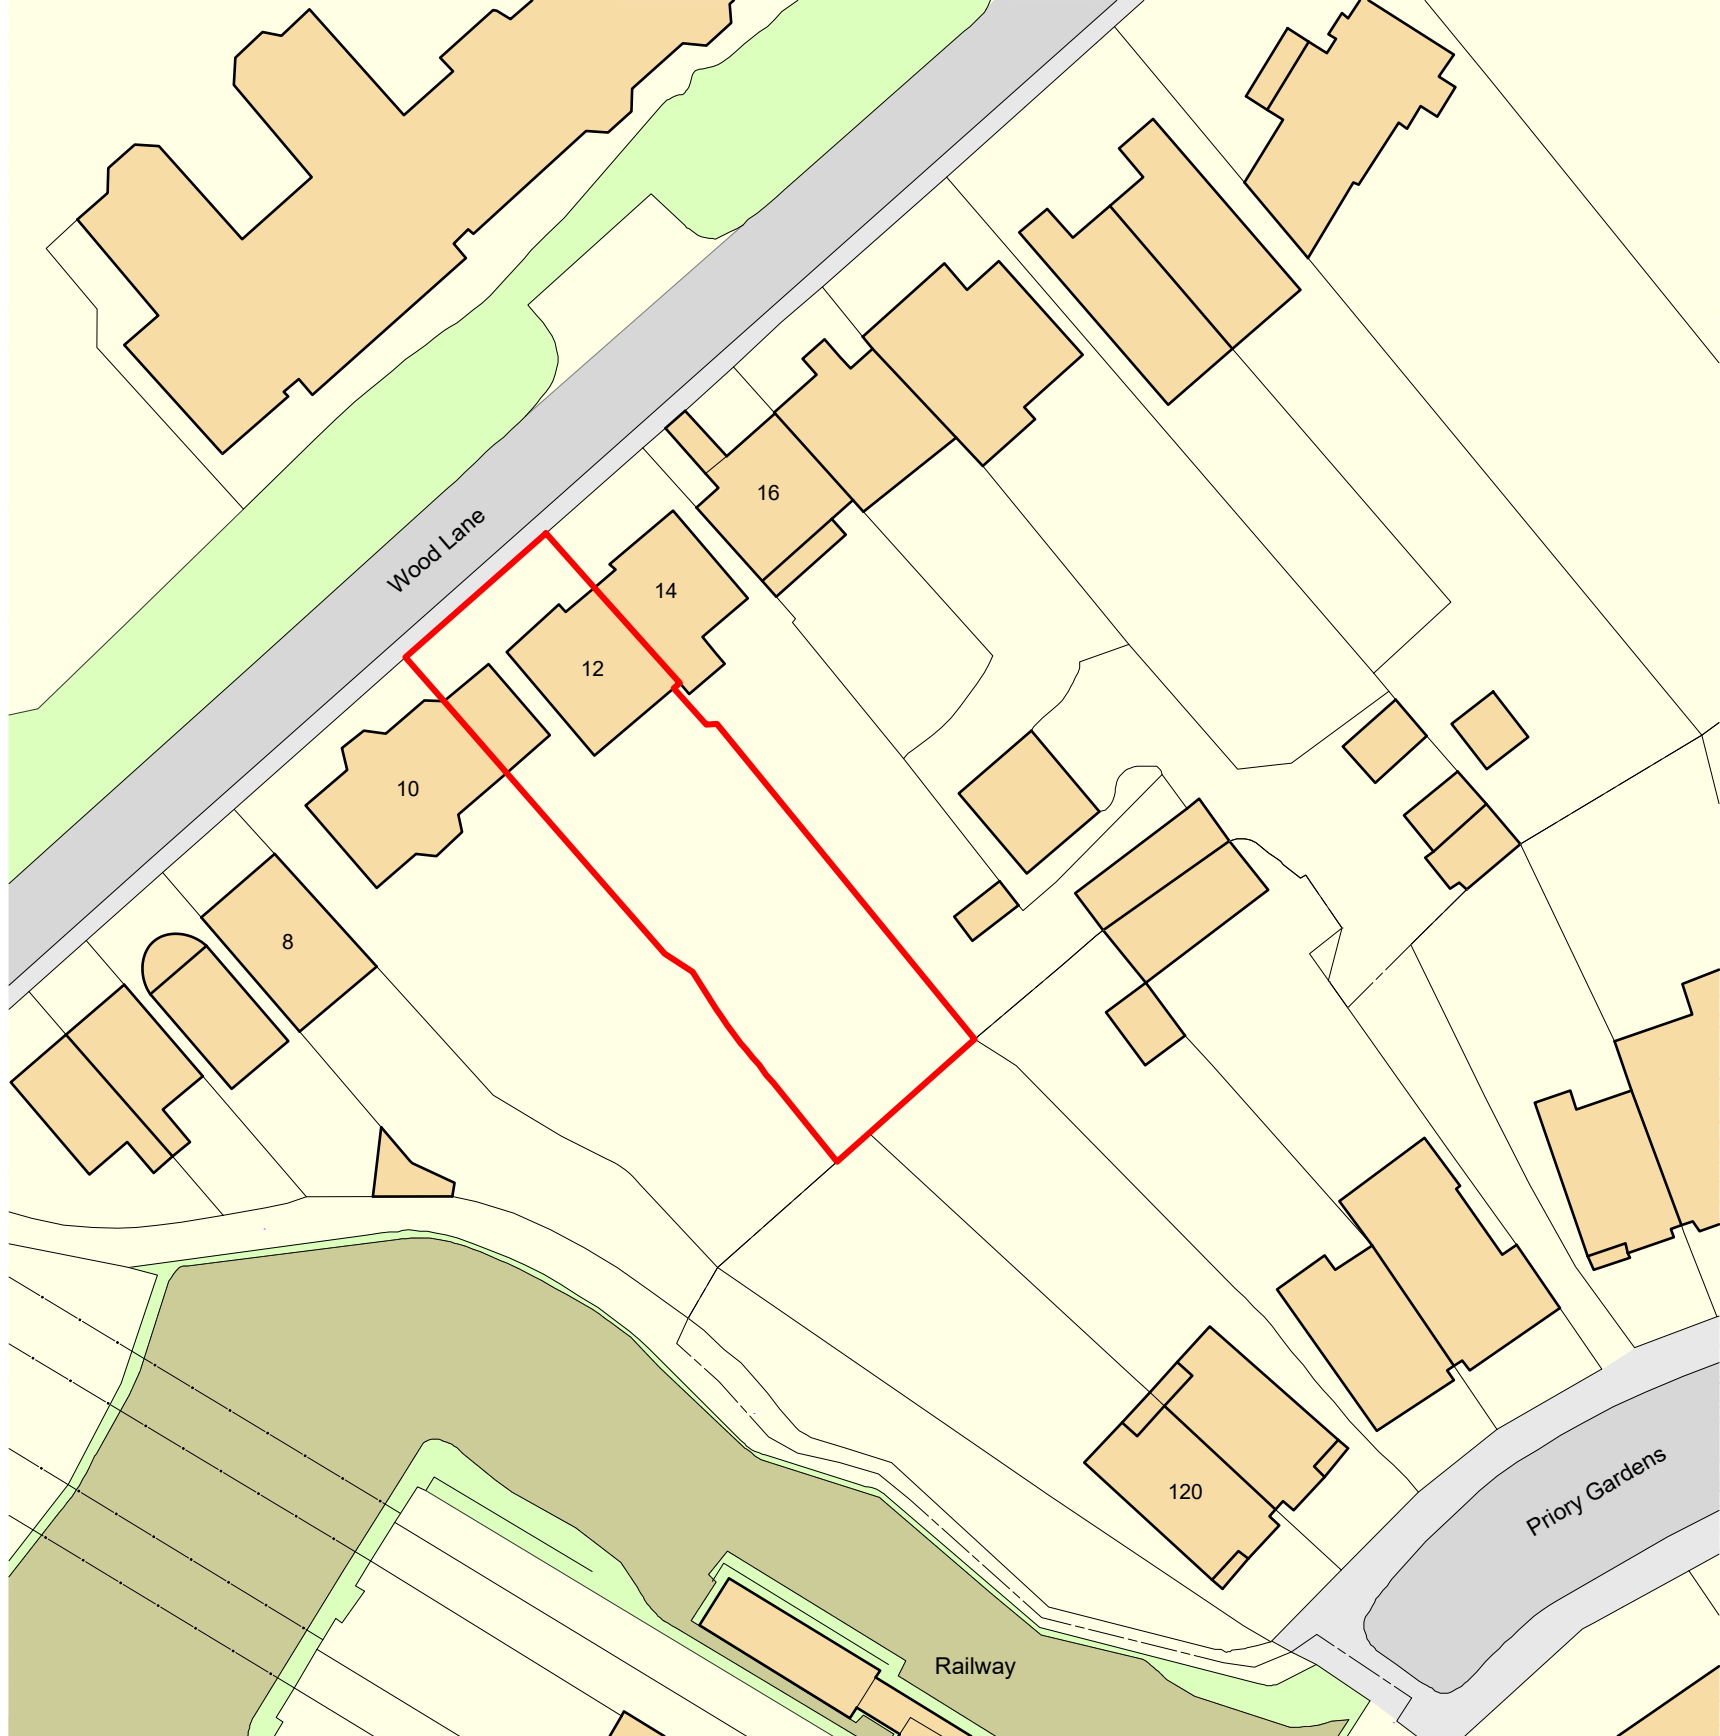


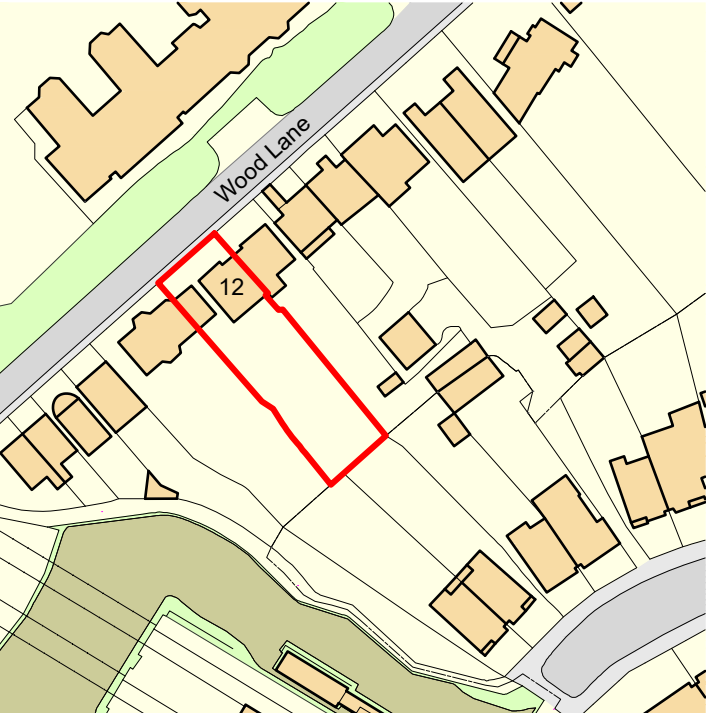


BLOCK PLAN
(Scale 1:500)

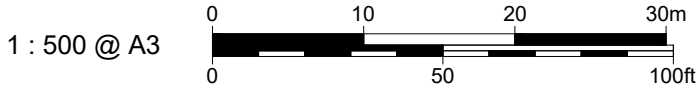

Ordnance Survey, (c) Crown Copyright 2022. All rights reserved. Licence number 100022432

LOCATION PLAN
(Scale 1:1250)

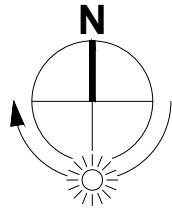

Revisions

Address
12 Wood Lane
Highgate
London

Project
Proposed Internal
Alterations

Drawing Title
Location / Block Plan

Scale
1:500 & 1:1250 @ A3

Date
February 2022

Drawn by
KS

Checked by
AF

Contractors must check all dimensions on site
Only figured dimensions are to be worked from
Discrepancies must be reported immediately to
the architect before proceeding
This drawing is copyrighted

Drawing Number

Revision

255-SL-01

Filename

WATSON BERTRAM & FELL
ARCHITECTS & SURVEYORS
6 OLD KING STREET
BATH • BA1 2JW
Telephone 01225 337 273
mail@wbf-bath.co.uk
www.wbf-bath.co.uk