


BLOCK PROPOSED
Scale: 1 : 500



Streetwise license n. 100047474
SITE EXISTING
Scale:1 : 1250

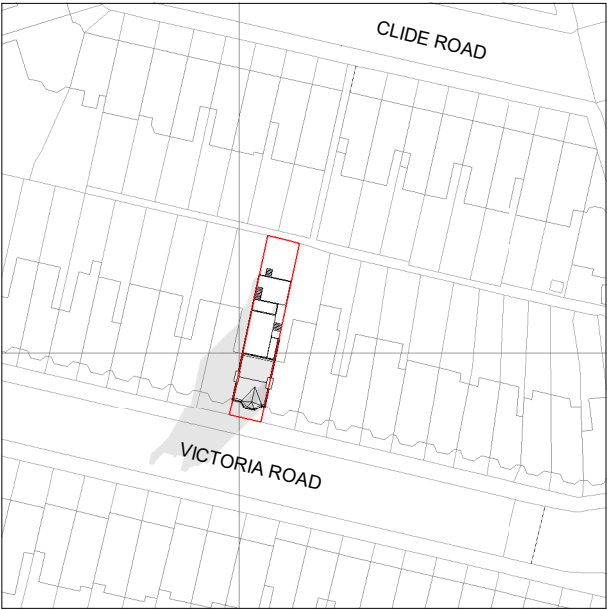

SITE PROPOSED
Scale:1 : 1250

**Planning
Application**

CLIENT
Michael Fredman

PROJECT
New roof to existing
side extension

PROJECT NO.
2212699

DATE
09/05/2023

CHECKED BY
Checker

DRAWN BY
Designer

80 Victoria Road
LONDON
N22 7XF

PA-001