


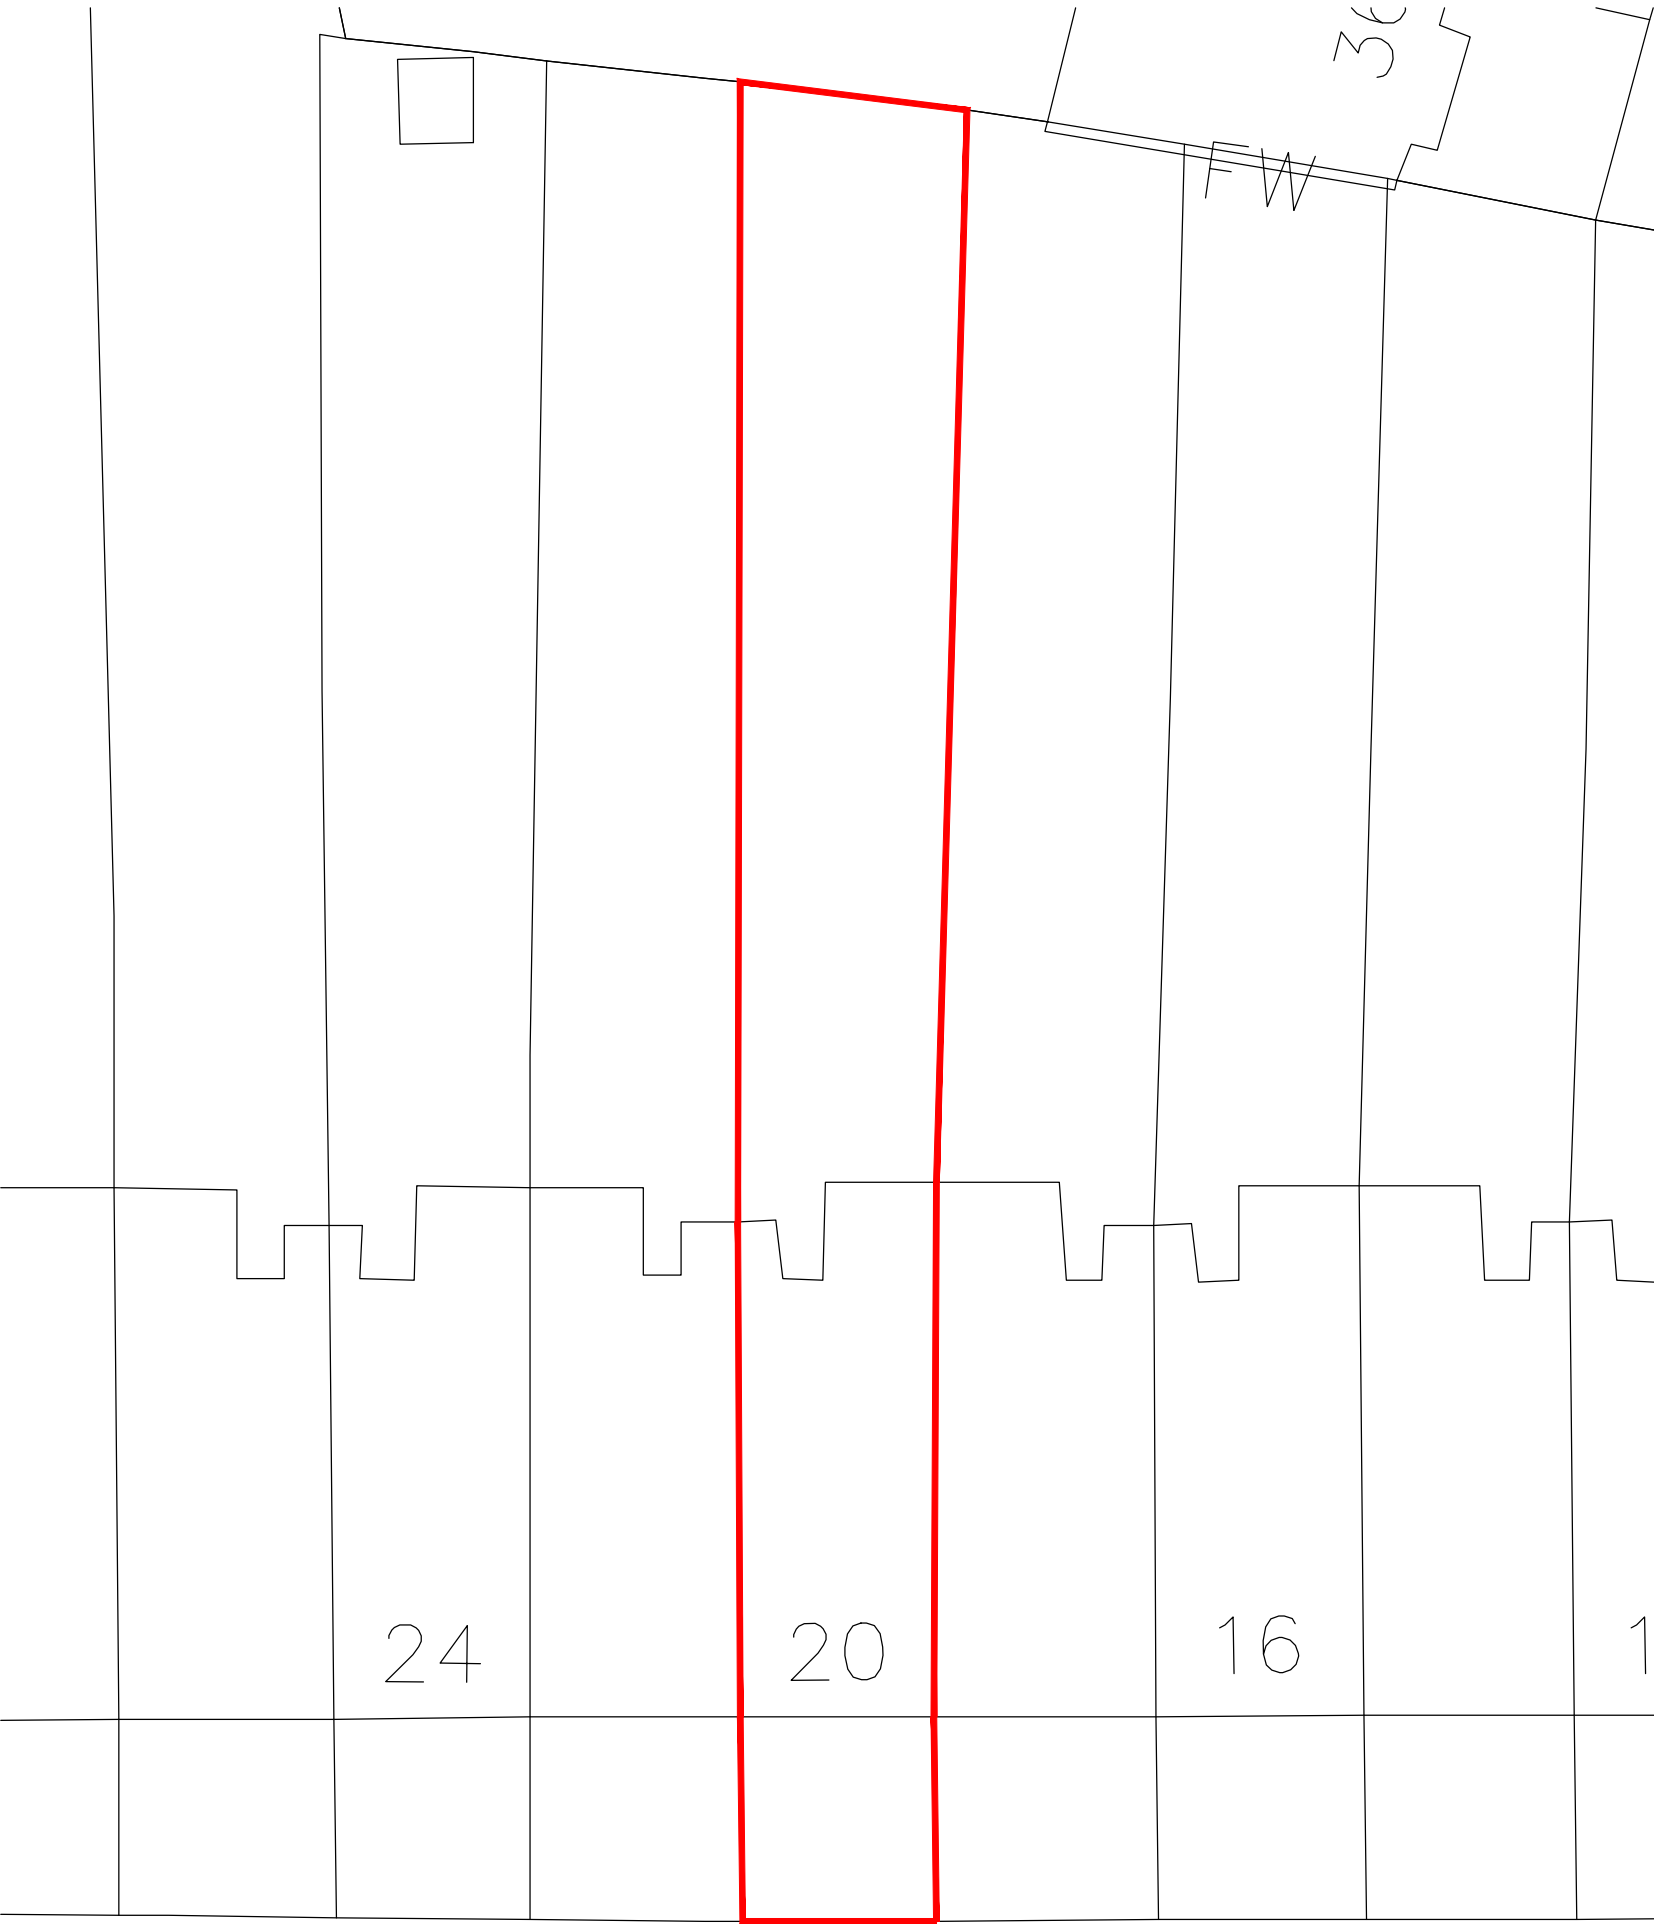


Location Plan 1:1250@A3



Block Plan 1:200@A3

Rev	Date	By	Check	Appr	Description
-	-	-	-	-	-

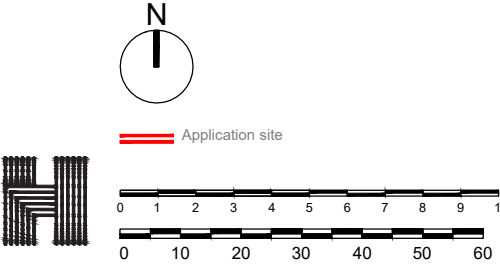

Havenstock LLP tel +44(0)20 7267 7676
Studio 10, Cliff Road Studios info@havenstock.com
Cliff Road, London NW1 9AN www.havenstock.com

Client:
MR+MRS PALMER

Job Title:
20 Palace Road, N8 8QJ

Drawing Title:
Location Plan/Block Plan

Job / Draw No / Rev	1292	0100	-
---------------------	------	------	---

Drawn	Checked	Appr	Date
GS	GS	CB	16.05.23

Drawing status: PLANNING
Don't scale from this drawing Check all dimensions on site before ordering
Scale: as noted